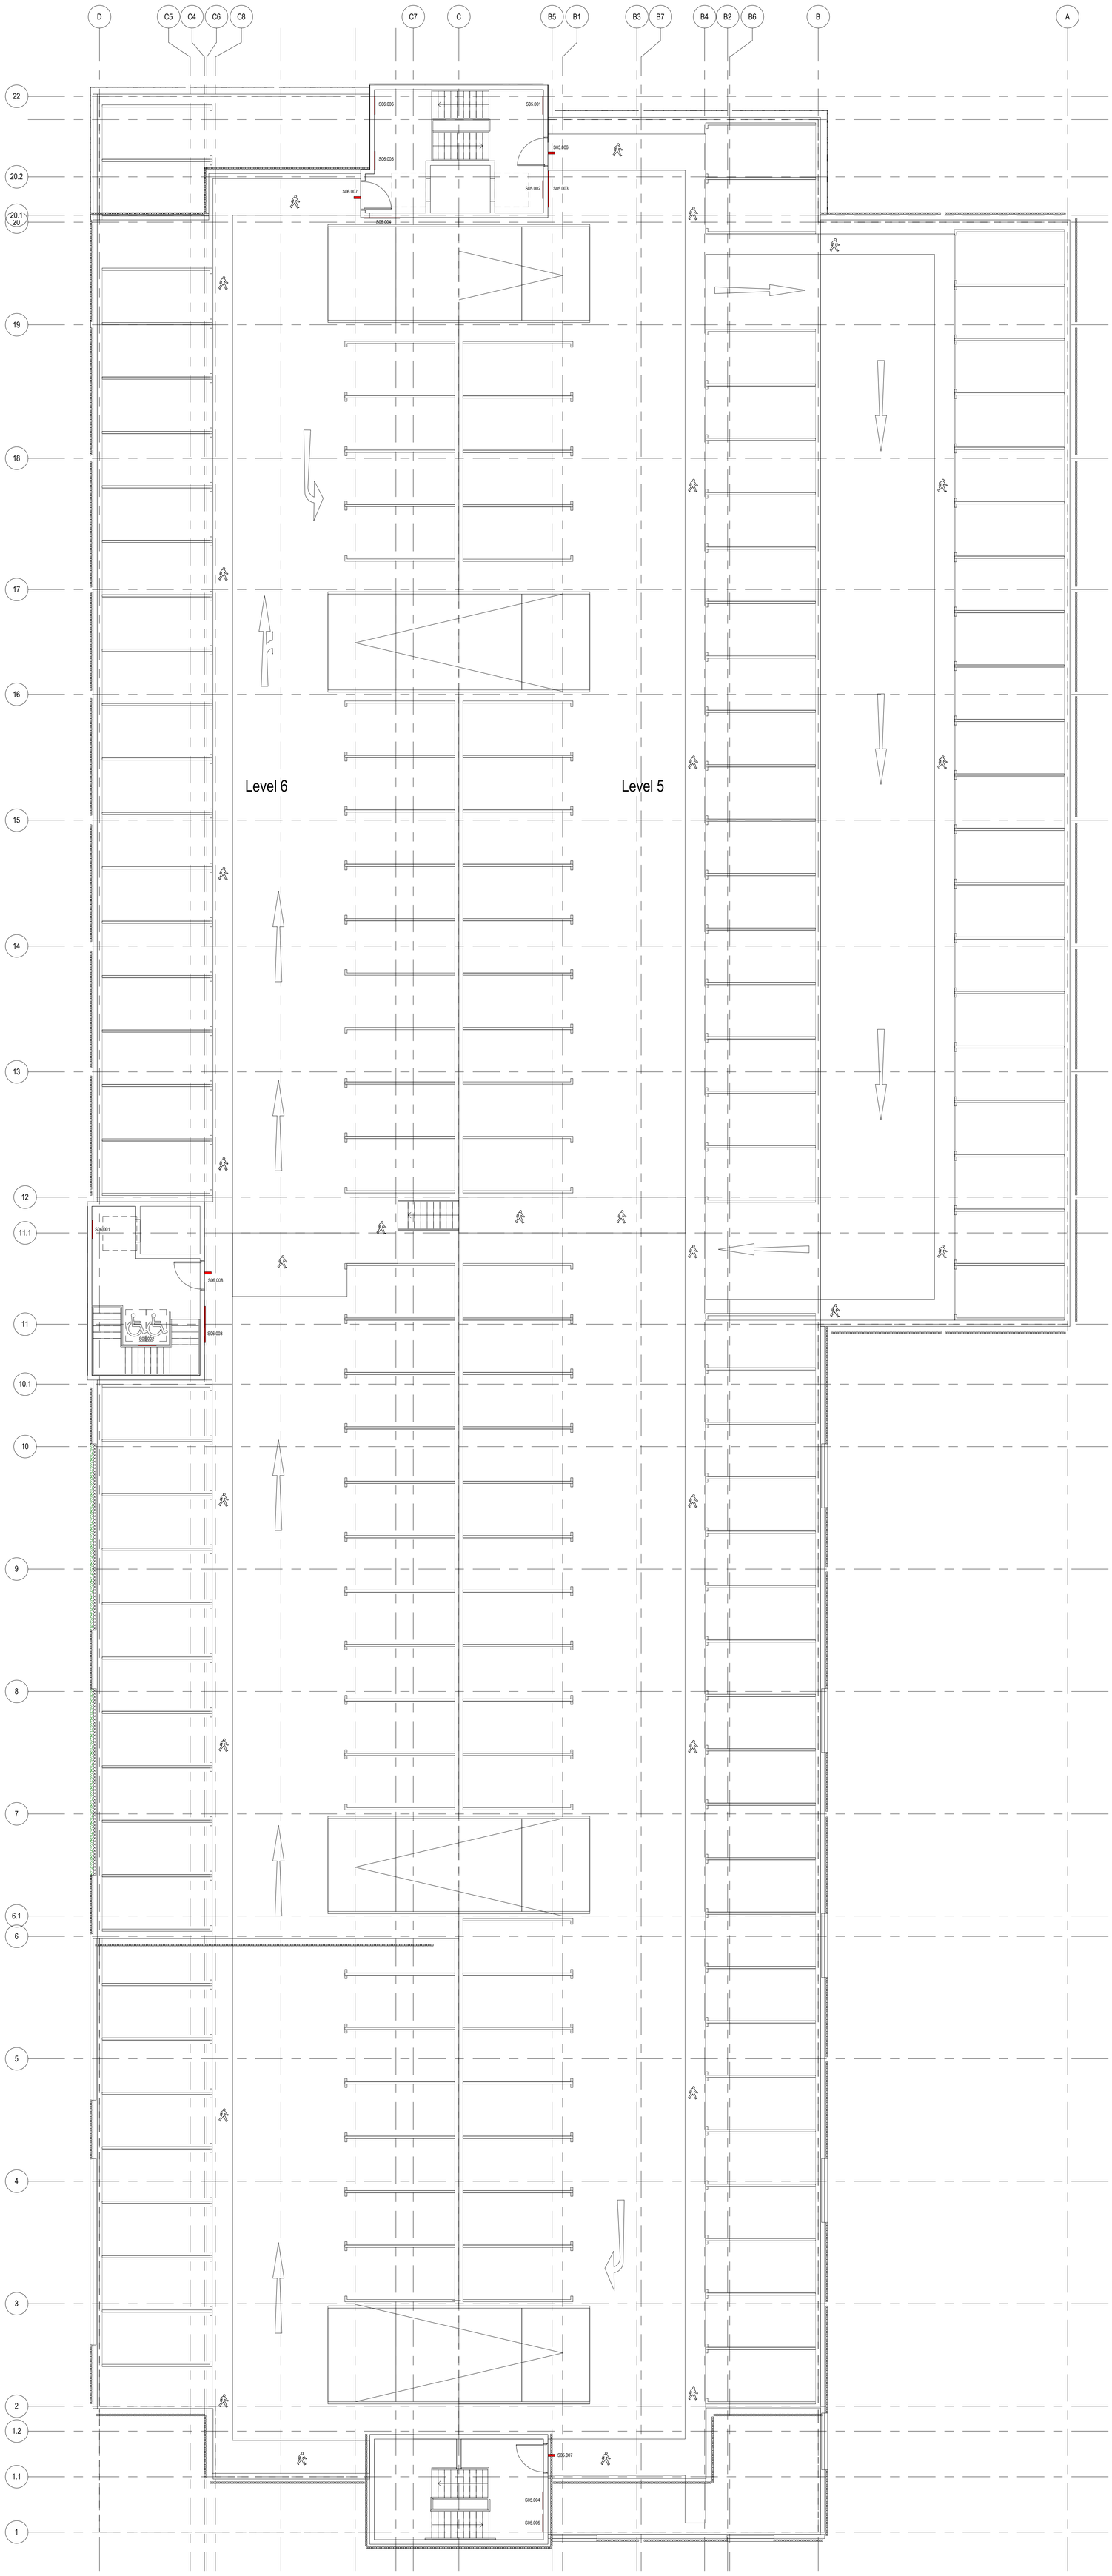


Level 06 & 05 - Building Sign Plan

1 : 100

Notes:

- This drawing is copyright.
- Do not scale dimensions from this drawing.
- This drawing is to be read in conjunction with all other relevant drawings.
- All discrepancies on this drawing are to be reported to the architect.
- Do not modify any element of this drawing.
- Use drawing only for purpose(s) issued.
- This drawing may contain colour.

North Point

Scale Bar

Key Plan

Hazard

1

HAZ-xx

To warn of significant hazards or information that is unusual

To be read in conjunction with all other consultant's information

Refer to CDM Schedule XXXX-IBI-WB-XX-SH-A-200-XXXX

The following external model files are included within this drawing:

Rev	Date	Revision Notes	Drawn	Review
C1	20211116	Purpose changed to Final Construction Issue		
P01	20210704	First Issue		

Logos

VINCI CONSTRUCTION

IBI Intelligence Buildings Infrastructure www.ibigroup.com

Project

Christie Tiered Car Park

Drawing Title

Level 06 & 05
Building Sign Plan

Job Number	Date	Security Classification	Drawn By
124994	2021/05/26		TW
Scale@A0	Purpose		Reviewed By
1 : 100	Final Construction Issue		NE

Drawing Number	Revision	Suitability
TCP-IBI-XX-ZZ-PL-A-410004	C1	