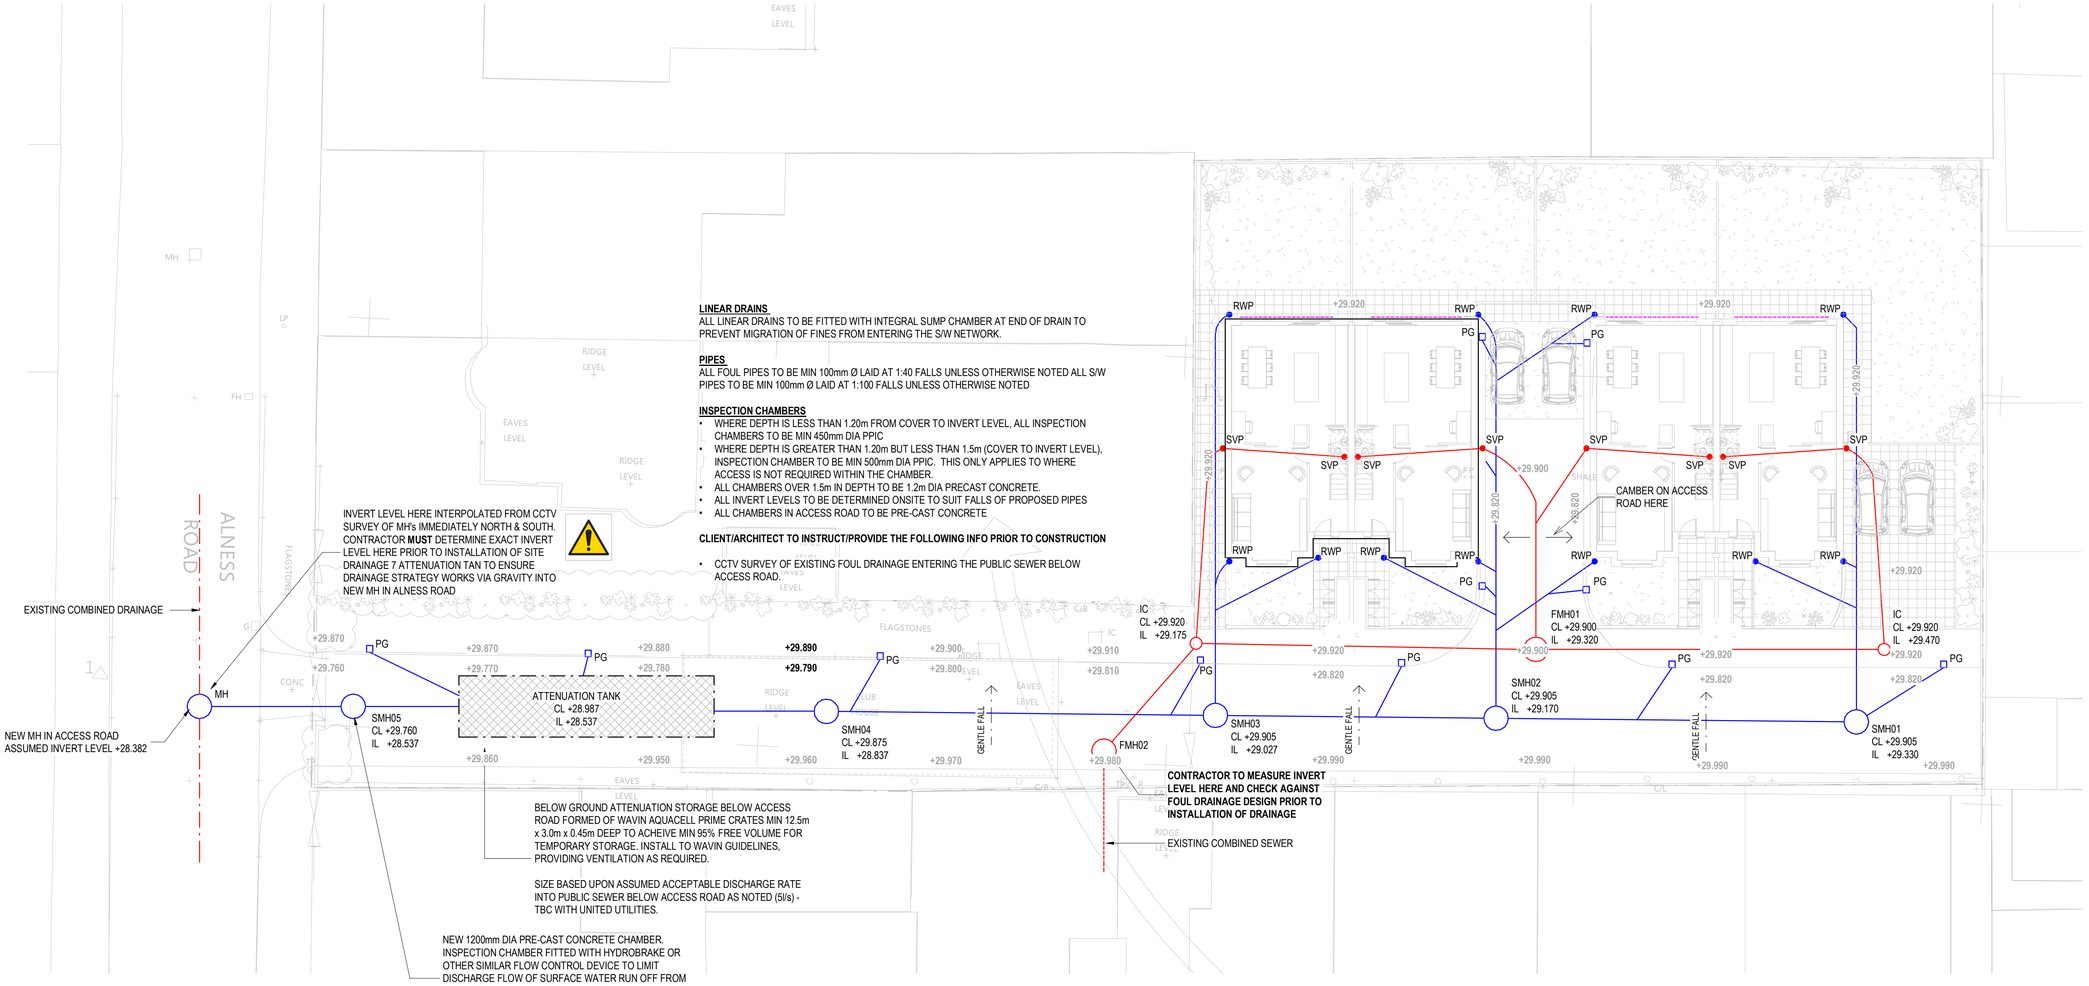

PROPOSED DRAINAGE LAYOUT

SCALE: 1 : 150

GENERAL NOTES:

1. THIS DRAWING IS COPYRIGHT AND THE PROPERTY OF JEM CONSULTING ENGINEERS LTD AND IS NOT TO BE COPIED IN WHOLE OR IN PART EXCEPT UNDER A WRITTEN AGREEMENT.
2. DO NOT SCALE THIS DRAWING. ANY DISCREPANCY IS TO BE REPORTED TO THE ENGINEER IMMEDIATELY.
3. THIS DRAWING IS TO BE READ IN CONJUNCTION WITH ALL ENGINEER'S, ARCHITECT'S OR OTHER RELEVANT DRAWINGS AND SPECIFICATIONS.
4. ALL DIMENSIONS AND LEVELS ARE TO BE CHECKED ON SITE BY THE CONTRACTOR PRIOR TO PREPARING ANY WORKING DRAWINGS OR COMMENCING ON SITE
5. ALL WORK BY THE CONTRACTOR MUST BE CARRIED OUT IN SUCH A WAY THAT ALL REQUIREMENTS UNDER THE HEALTH AND SAFETY AT WORK ACT ARE SATISFIED.
6. ALL WORK IS TO BE CARRIED OUT IN COMPLIANCE WITH THE REQUIREMENTS OF THE RELEVANT STATUTORY AUTHORITIES AND REGULATIONS.

DRAINAGE LEGEND:

SMH — DENOTES PROPOSED SURFACE WATER MANHOLE (600mm & 1200mm Ø AS NOTED)

RWP — DENOTES RAINWATER PIPE (150mm Ø U.N.O)

FMH — DENOTES PROPOSED FOUL WATER MANHOLE (600mm & 1200mm Ø AS NOTED)

IC — DENOTES PROPOSED FOUL INSPECTION CHAMBER/MANHOLE

SVP — DENOTES SOIL VENT PIPE (150mm Ø U.N.O)

DENOTES LOCATION OF LINEAR DRAINS. ALL LINEAR DRAINS TO BE FITTED WITH INTEGRAL SUMP CHAMBER AT END OF DRAIN TO PREVENT MIGRATION OF FINES FROM ENTERING THE S/W NETWORK..

PG — DENOTES PROPOSED GULLY & 100mm Ø CONNECTION U.N.O

Rev:	Description:	Date:	By:	Chkd:
T01	Tender Issue	04.11.19	GO	JMc

JEM Consulting Engineers
South Grove, Sale, Manchester, M33 3AR
james.mackey@jemconsult.co.uk

Status: PRELIMINARY

Project: ENGLISH MARTYS TENNIS CLUB

Drg Title: PROPOSED DRAINAGE LAYOUT

Size:	Date:	Drawn By:	Designed By:	Checked By:
A1	GO	GO	JMc	JMc

Scale: As indicated

Project No:	Originator:	Type:	Role:	Category / Number:	Rev:
1809 -	JEM -	DR -	STR -	102 -	T01

Model Name:Model Name