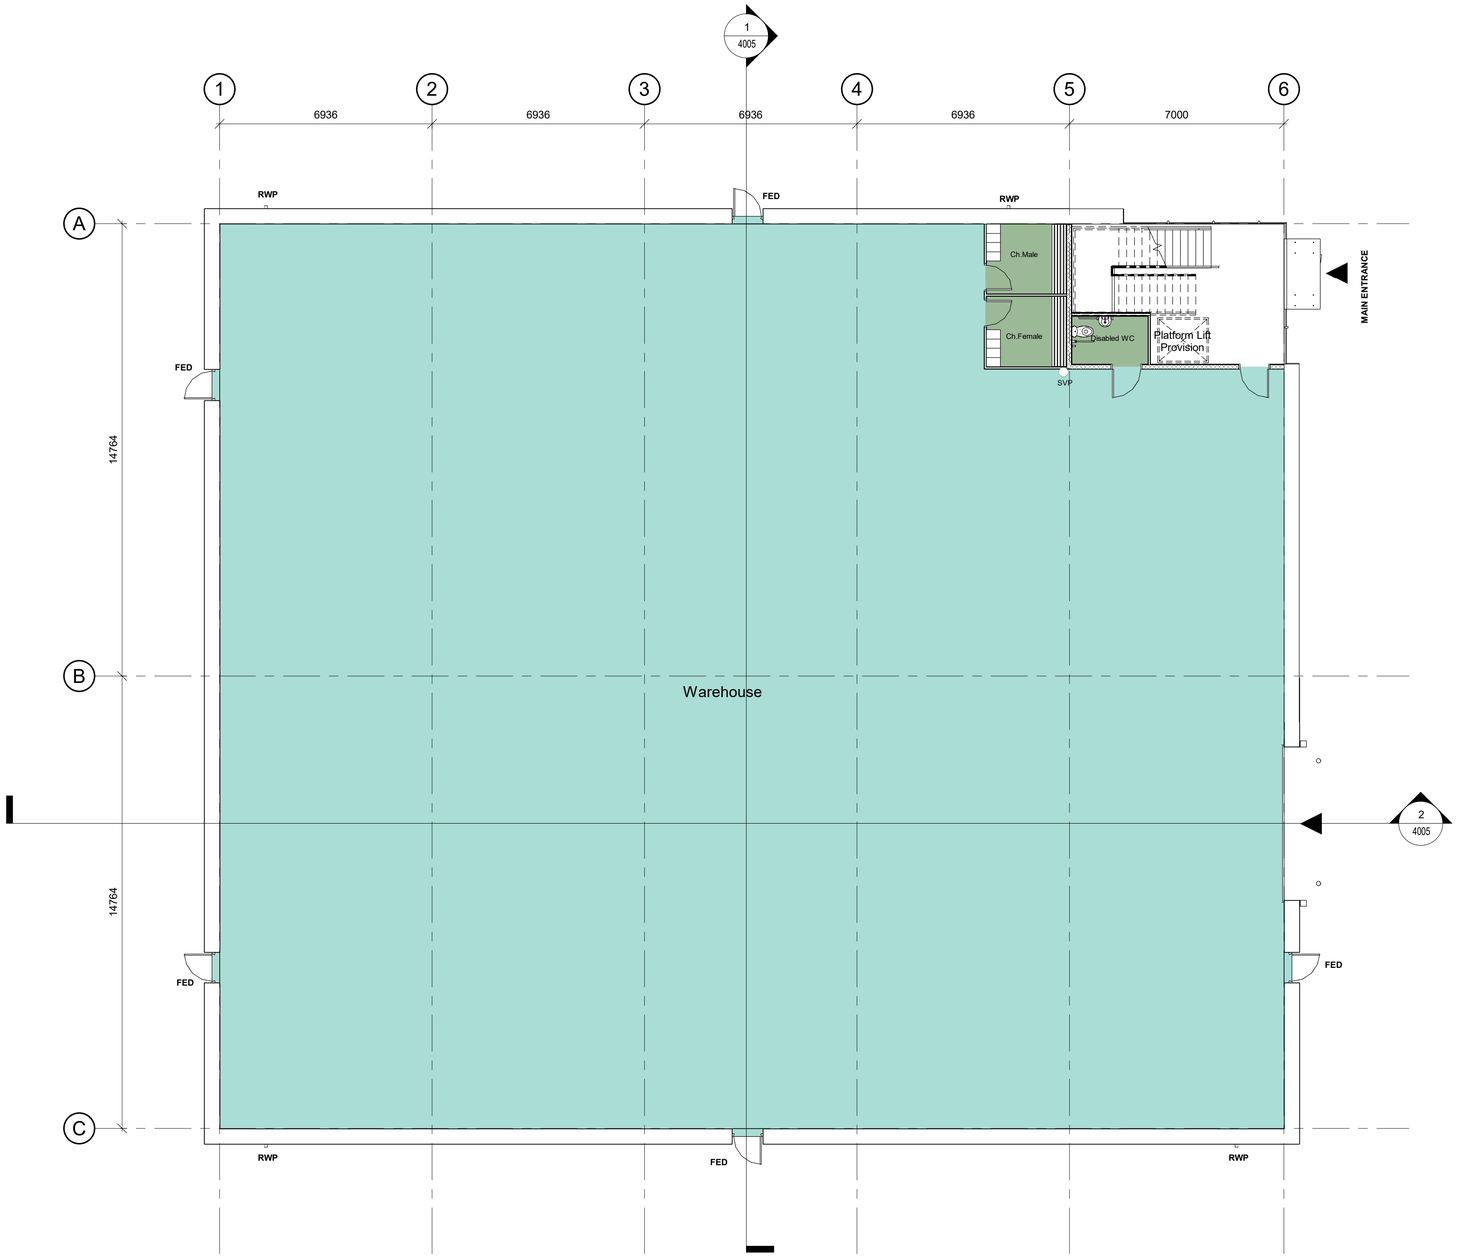

General Notes

Do not scale from this drawing. Only work to written dimensions.

All site dimensions shall be verified by the Contractor on site prior to commencing any works.

This drawing is the property of Fletcher-Rae (UK) Limited (t/a Fletcher-Rae) and copyright is reserved by them. The drawing is not to be copied or disclosed by or to any unauthorised persons without the prior written consent of Fletcher-Rae (UK) Limited.

PLANNING

Rev.	Description	Date	ISS	APP
P1	Issued for Planning	21.01.22	NP	

Scale **1 : 100 @ A1**
Status **Planning**
Drawn By **NP**
Checked By **Checker**
Date **January 2022**

Client:
Kier Property

Project:
Elizabeth Street, Cheetham Hill Manchester

Sheet Name:
Unit 9
GA Ground Floor Plan

Project No.	Orig.	Zone	Level	Type	Role	Cls	Dwg No.	Rev
21039	FRA	09	00	DR	A	20	4001	P1

fletcher|rae
Architects | Master Planners | Designers
Hill Quays, 5 Jordan Street, Manchester, M15 4PY

t +44 (0) 161 242 1140
f +44 (0) 161 242 1141
w www.fletcher-rae.com
e info@fletcher-rae.com

0 1m 2m 5m
1:100

Ground Floor Plan
1 : 100