



EXISTING GARDEN PLAN

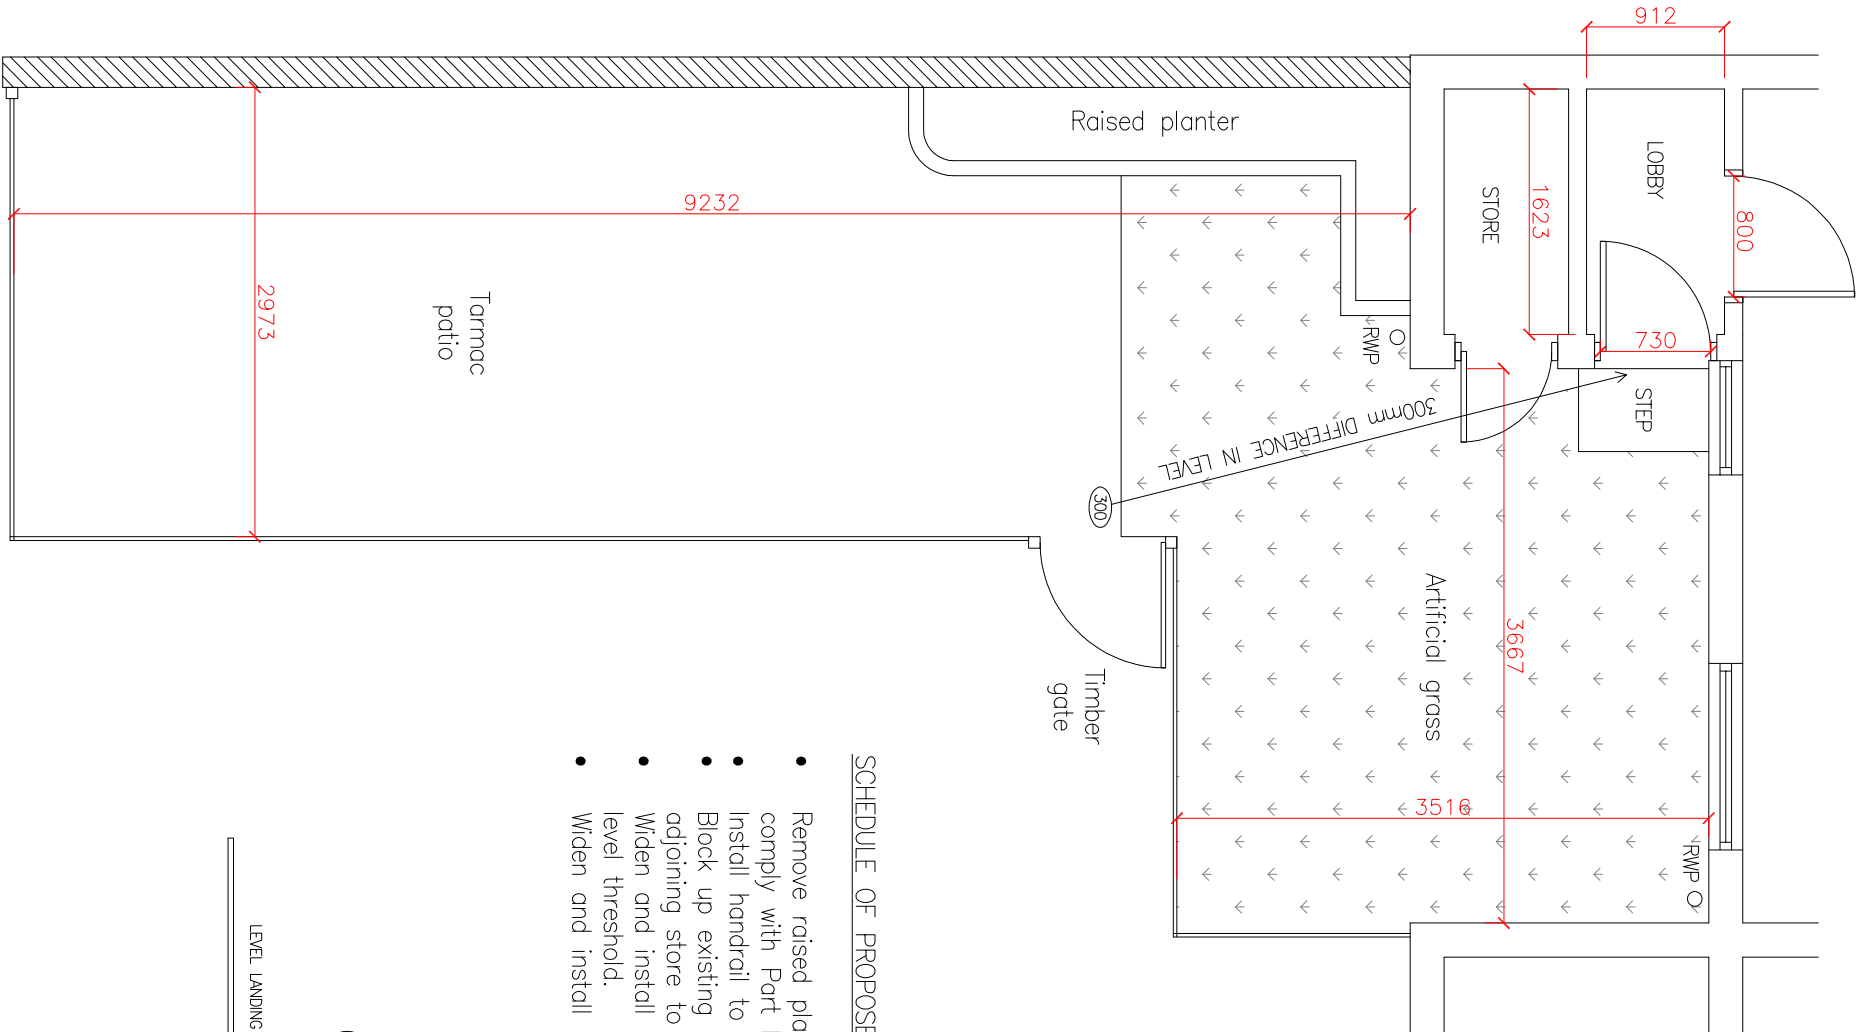



SCHEDULE OF PROPOSED WORKS:

- Remove raised planter and install ramp as shown to comply with Part M regulations – 1:12 gradient.
- Install handrail to perimeter of ramp.
- Block up existing back door and remove wall of adjoining store to create larger lobby.
- Widen and install new 900mm wide back door with low level threshold.
- Widen and install new 900mm wide integral lobby door.

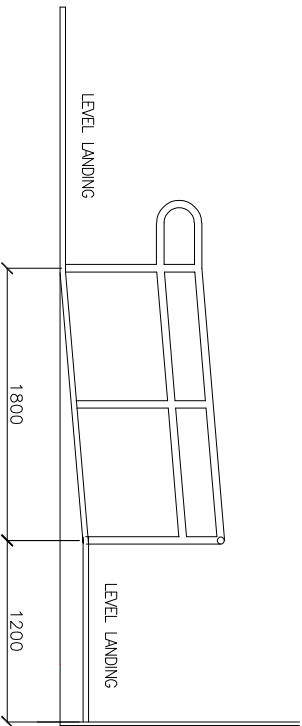

ELEVATION DETAIL A-A

PROPOSED GARDEN PLAN

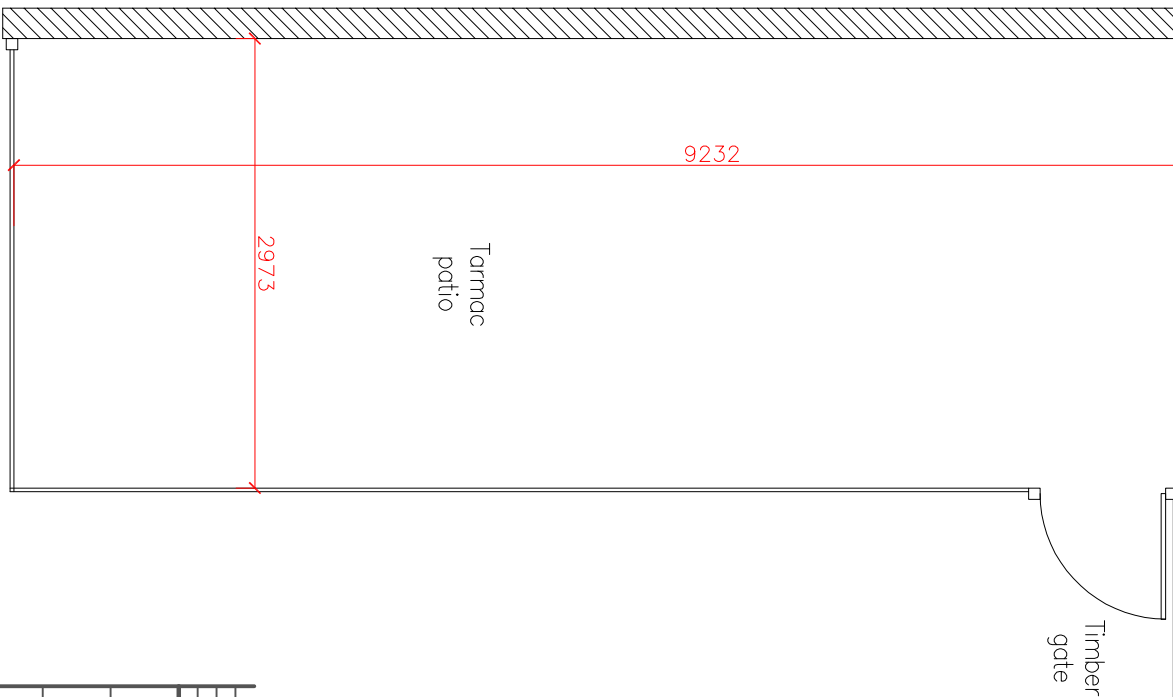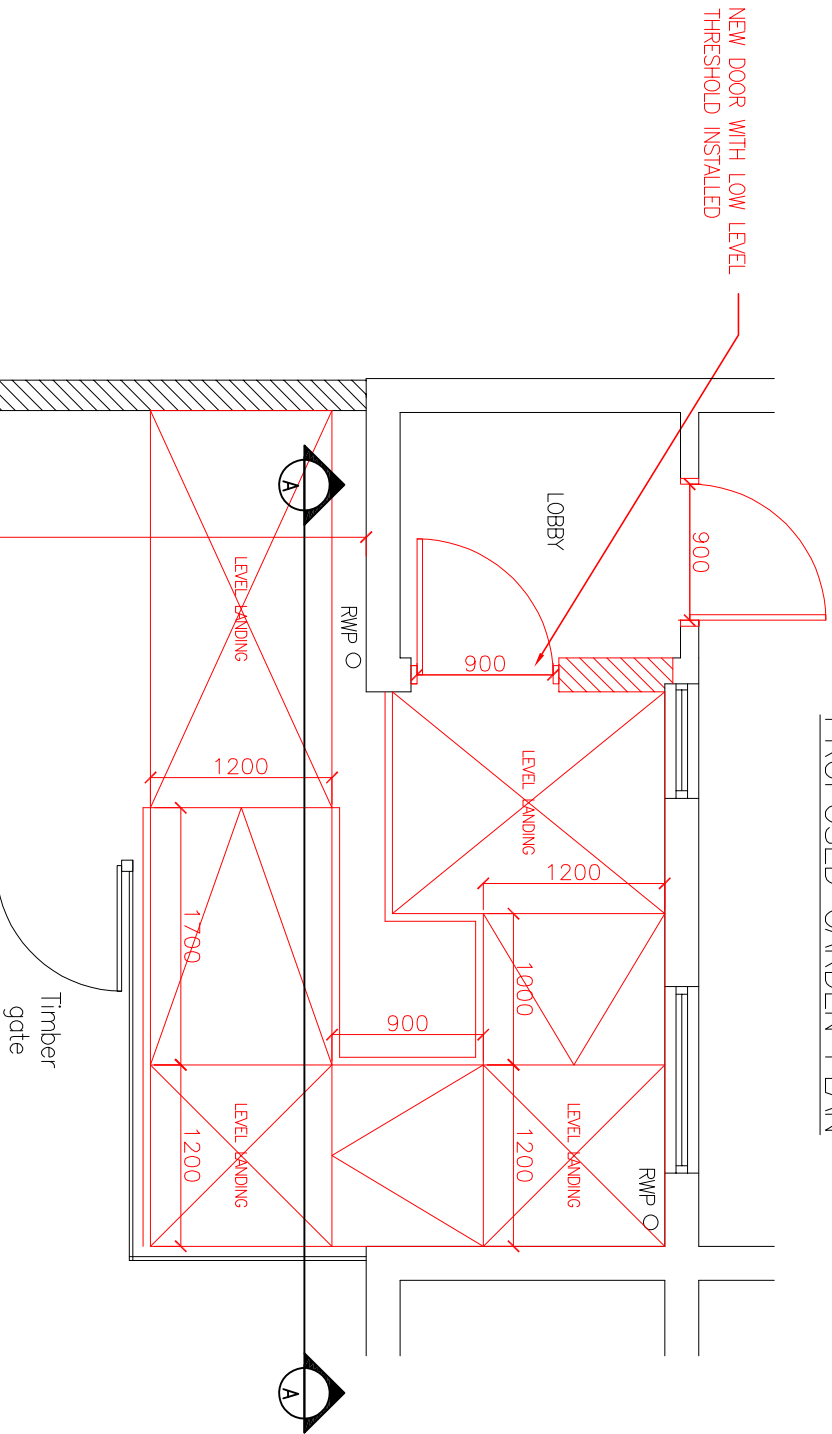

REV	DESCRIPTION	DATE	BY	CHK
A	AMENDED TO LATEST COMMENTS	06/07/21	AU	AU

Project: 15 Littleham Walk, Gorton, Manchester

Drawing Title: Existing and Proposed Garden Layout

Drawing No.: 080-001

Scale @ A3	Revision:	Status:	Drawn By:	Date:
1:50	A		AU	06/04/21