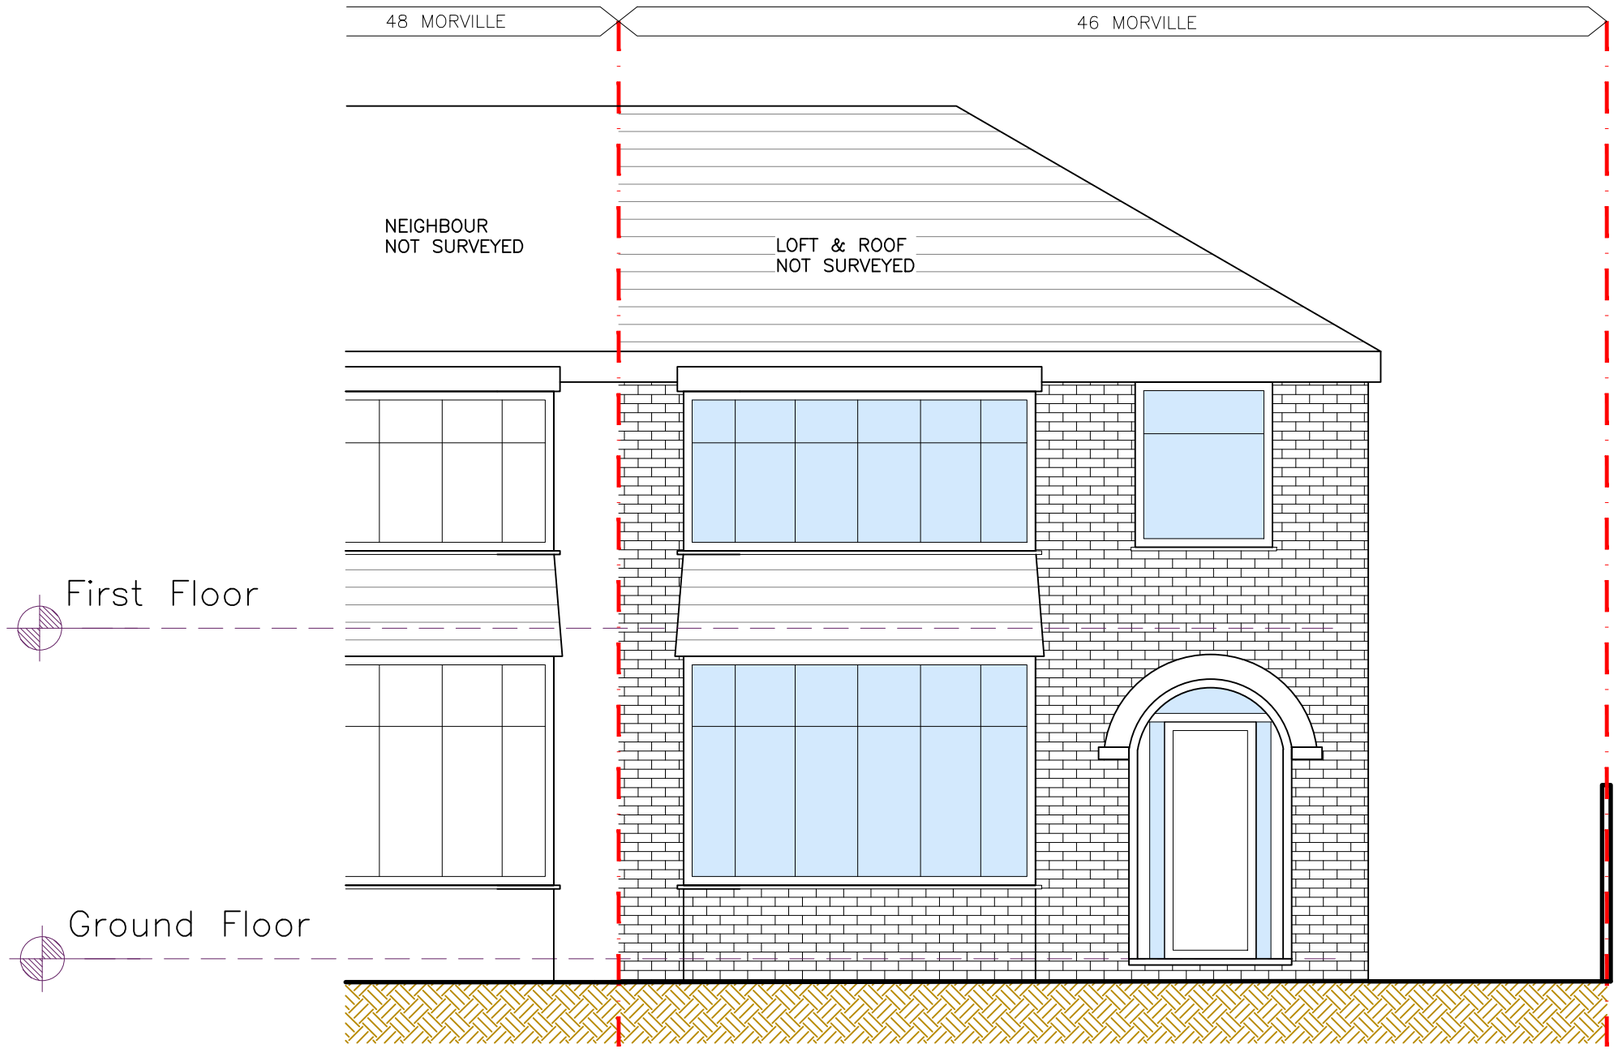

Existing Front Elevation

m 0 0.5 1.0 1.5 2.0 2.5 3.0 3.5 4.0 4.5 5.0
SCALE
1:50

This design and drawing is the **copyright of CA+D designs** an must not be re-produced by others in any form whatsoever without written consent. Issue of this drawing does not impact any real or implied copyright license.

THESE ARE NOT CONSTRUCTION DRAWINGS, DO NOT SCALE FROM THIS DRAWING FOR CONSTRUCTION. ALL DIMENSIONS ARE INDICATIVE AND SHOULD ALWAYS BE CHECKED BY THE CONTRACTOR PRIOR TO STARTING WORK.

THESE DRAWINGS HAVE BEEN PREPARED FOR PLANNING PERMISSION/ BUILDING REGULATION PURPOSES ONLY

IF IN DOUBT **CONTACT THE ARCHITECT.**

This drawing is to be read in conjunction with all relevant drawings and information, inclusive of Building regulations specification and Structural Engineers drawings. It is the clients responsibility to verify the shown boundary locations, plus ensure all necessary provisions (such as party wall act, etc..) are in place.

The main contractor/builder is to interpret the requirements in relationship to the site conditions, (inclusive of all drainage and electrical layouts) encountered and as agreed with the Building Control officer. It is the contractors obligation to ensure all work is to be completed in accordance with Building Regulations.

All dimensions and sizes to be verified on site prior to the purchase or manfacture of any elements, or setting out on site.

Any discrepancies to be reported to the client/project manager

Rev:	Date	Description
R6		
R5		
R4		
R3		
R2	14/3/22	Planning REV A
R1	17/1/22	Existing drawing package

Issued for: Client

Location:
46 Morville Road
Manchester
M21 0TR

Project:
Demolition of rear outbuilding and erection of part single-storey, part two-storey rear extension

Drawing Title:
Existing Front Elevation

RIBA arb
architect michael cummings
Innovative | Affordable | Architects
Address: Moss House, Moss Lane Altrincham, WA15 8QZ
Tel: 07904 344 871
Email: mike@cummingsarchitect.com
Website: www.cummingsarchitect.com

Drawing No: 003 | Date: 15/01/2022
Project No: 1264 | Scale: 1:50@A3
Drawn: NP | Checked: MC