


1:500



1:1250

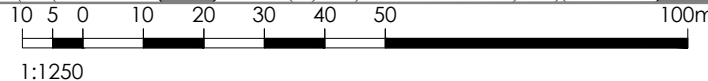

Indicative
True
North

Planning drawings

— Site Boundary

Rev ref	Description	Date
---------	-------------	------

Project Ground floor wraparound, first floor side extension & dormer loft conversion

Site Address 15 Broughville Drive,
Didsbury,
Manchester,
M20 5WH

Client Mr & Mrs Fajarini

Drawing status Planning

Drawing title Existing location plan

Date November 2021

Scale 1:500 @ A4

Dwg No.	2021-1588-P-104	Rev	-
----------------	-----------------	------------	---