


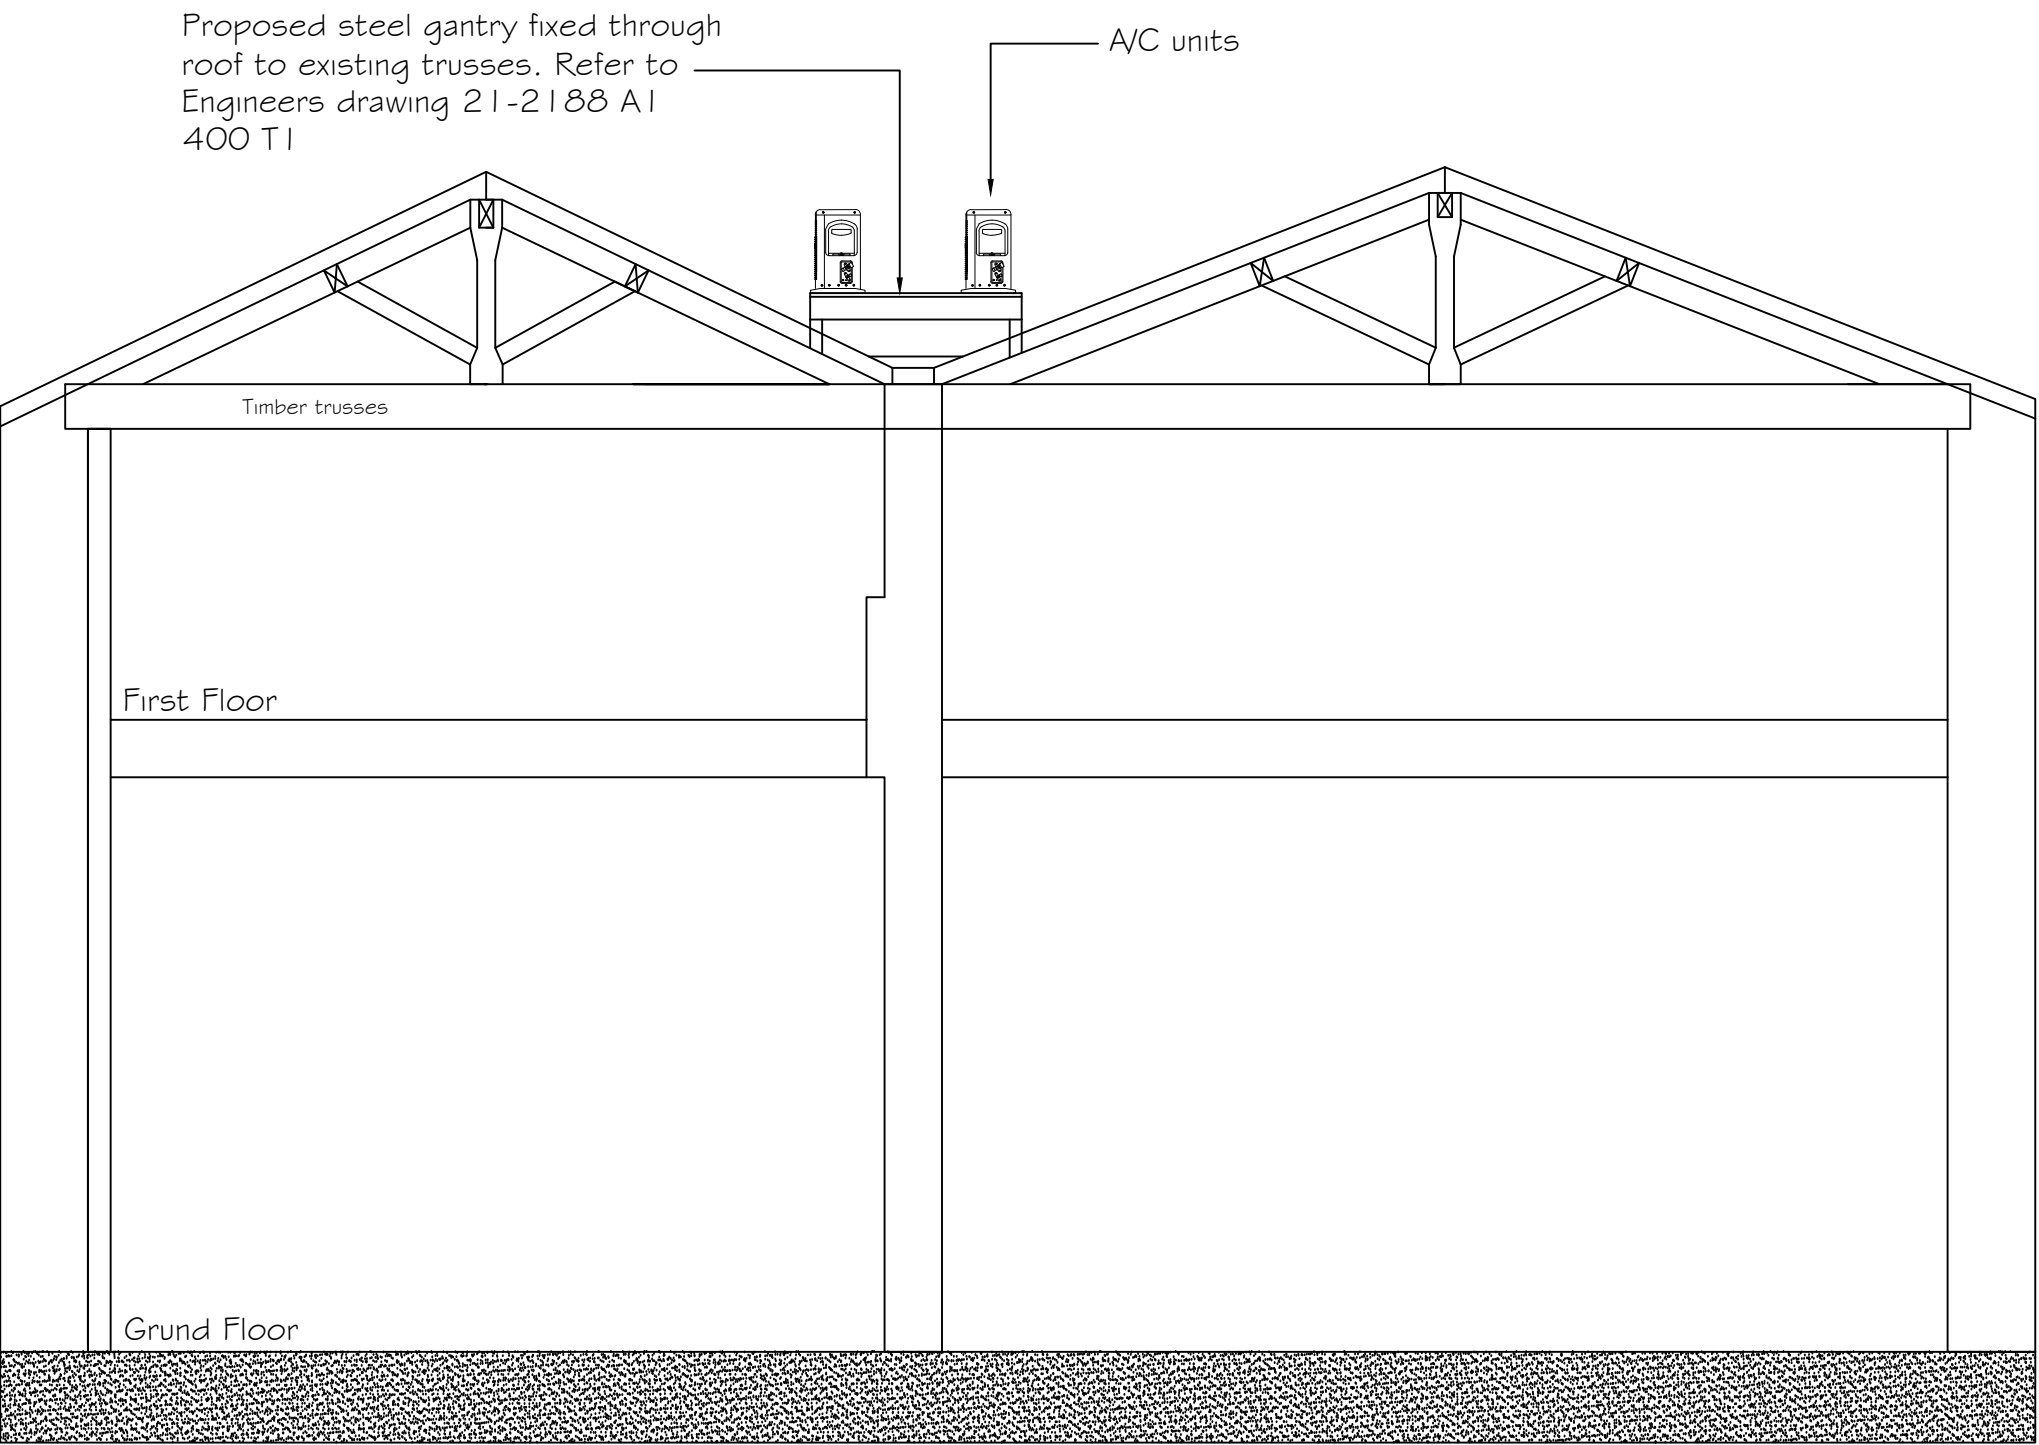

Proposed Section A-A

Client Made By Zen		Rev	Description	Date	By	Chck'd
Project Title 3 The Stables Farrs Wood Didsbury Manchester		BWP CONSTRUCTION AND PROPERTY CONSULTANTS		6 Hewitt Street Manchester M15 4GB T 0161 236 8133 www.bwpconsultants.co.uk		
Scale @ A3 1/50						
Date 04.01.22		Description Proposed Section		Job 2967		
By DMB	Checked			Drg 2967AC02	Rev C1	

DO NOT SCALE THIS DRAWING. CHECK ALL DIMENSIONS ON SITE