


Blue dashed lines to show existing rafts to be removed.

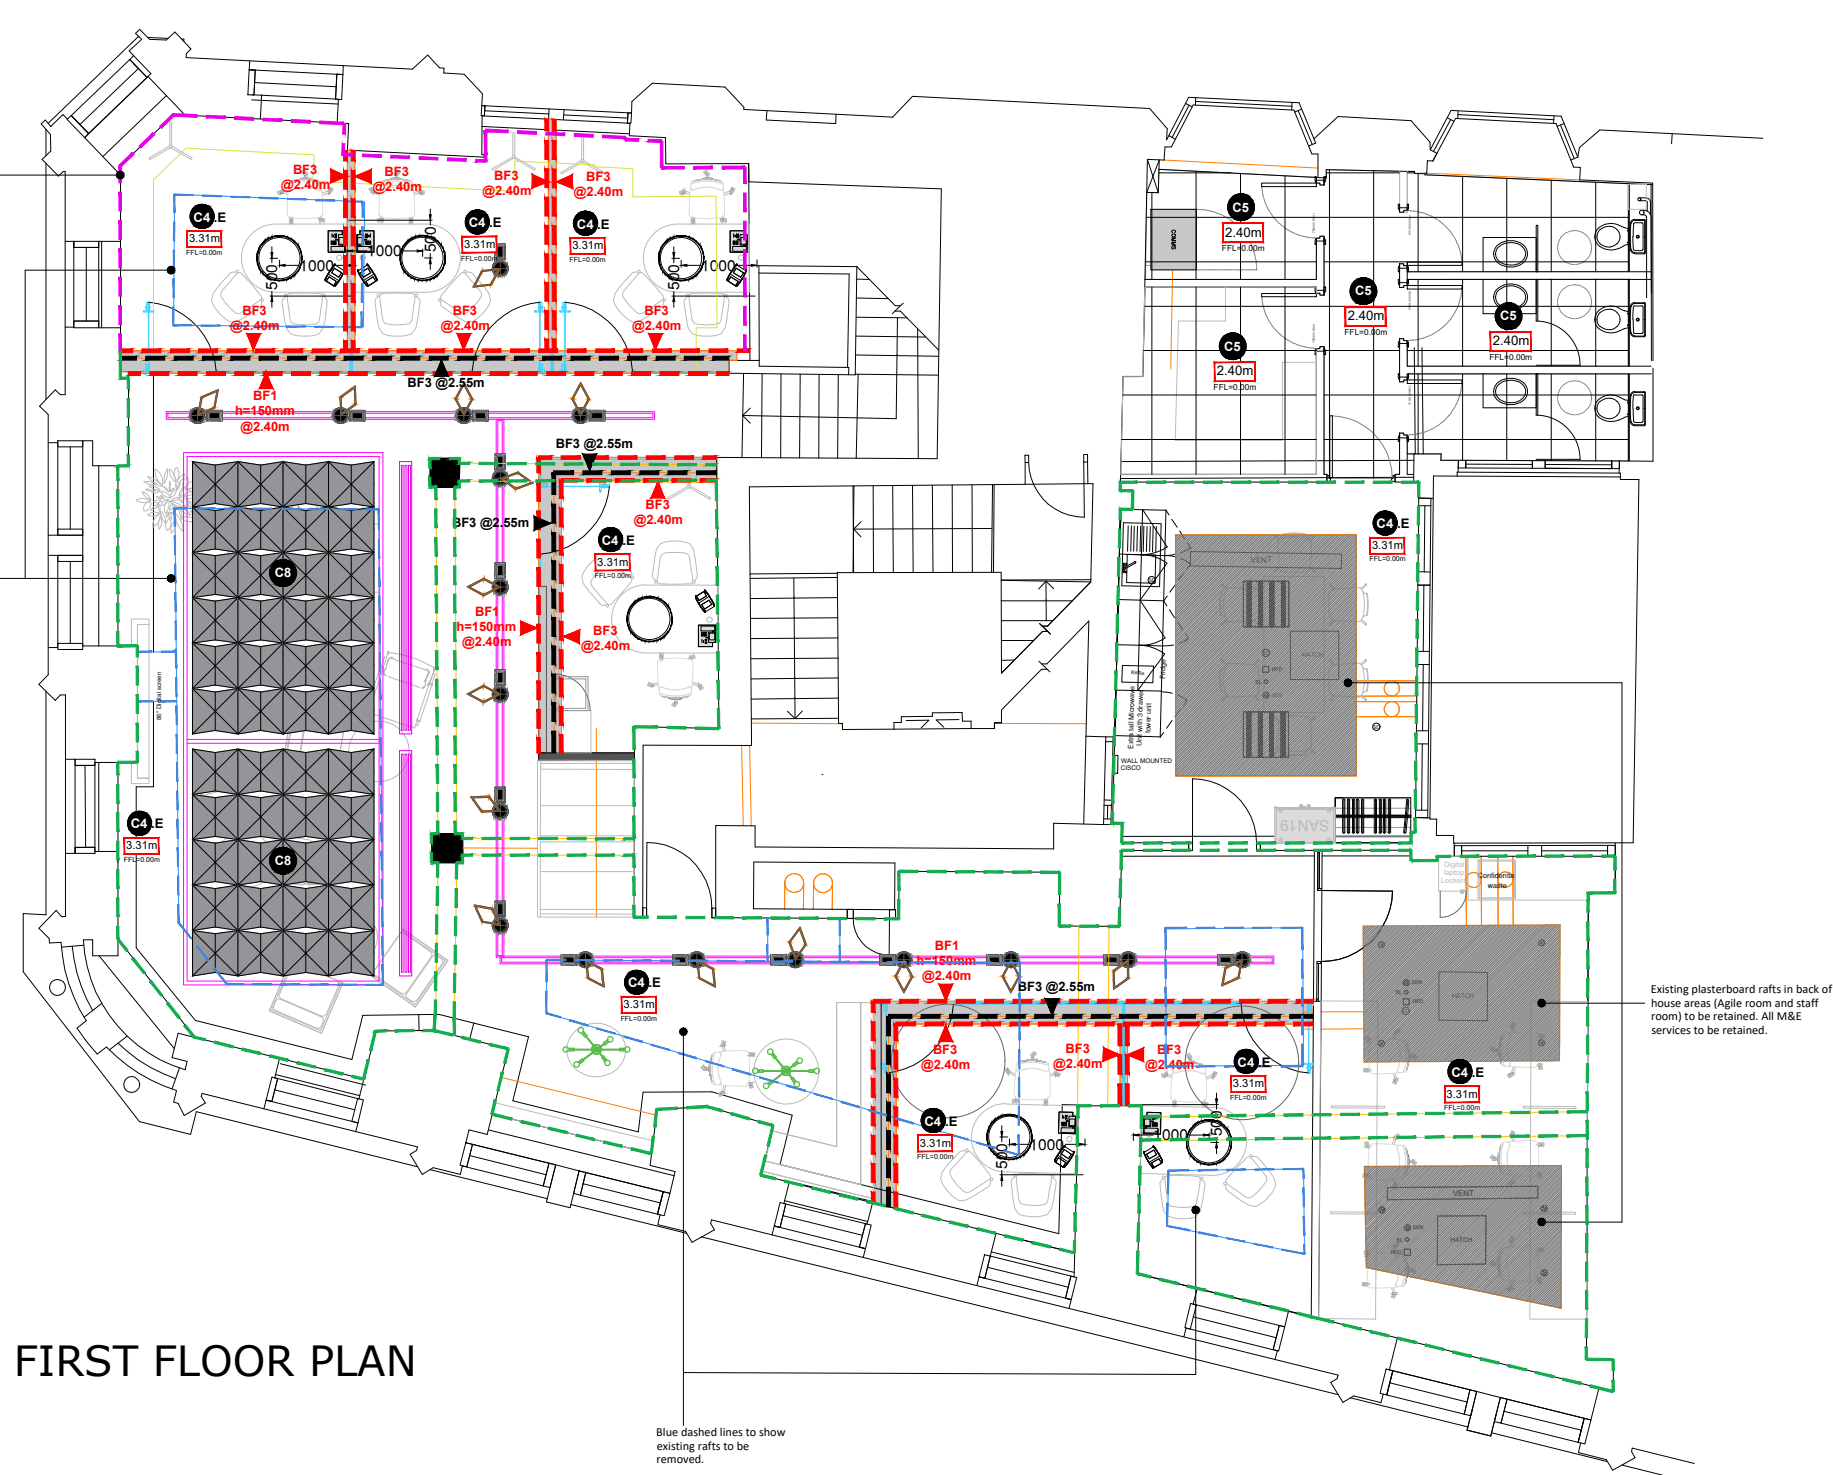

FIRST FLOOR PLAN

CEILING LEGEND OR EQUAL APPROVED:

Exposed soffit and beams

- exposed slab/existing structure/installations. To be finished according to the following codes:
- C1: no need to be painted
 - C1.B: matt black RAL 9005
 - C1.W: matt white RAL 9010

Horizontal felt slats (By Hunter Douglas)

- Heartfelt linear ceiling system. (40HL105 panels) Carrier 100M, 50mm gap between panels (black painted option RAL9005). Direction of slats as shown into the drawing. Carrier rails are included but not suspension to soffit (to be supplied by the main contractor). Installation height 2.7m from FFL. Colours of panels to as below:
- A= Medium Brown 7577
 - B= Black 7594
 - C= Light grey 7596
- Ceiling pattern would be created using 2xA, follow by 2xB, follow by 2xA and 4xC. Pattern to start from main entrance door of branch.

Mineral ceiling fibre ceiling

- ULTIMA + OP perforated MicroLook:7685 M.Class B ceiling. 600X600mm
15mm ceiling grid - RAL 9010

Hunter Douglas Heartfelt Origami ceiling.

- Origami folded panels providing outstanding acoustic performance. 100% recyclable material. Colour dark grey 7598. Modules of 600X600mm

Black plasterboard

- 12.5mm thick plasterboard.
Emulsion in DULUX trade vinyl matt black RAL 9005.
C2.E: Existing plasterboard ceiling to be retained. Emulsion all ceiling in DULUX trade vinyl matt black RAL 9010 and make good where required to accommodate new partitions layout.

White plasterboard

- 12.5mm thick plasterboard.
Emulsion in DULUX trade vinyl matt white RAL 9010.
C4.E: Existing plasterboard ceiling to be retained. Emulsion all ceiling in DULUX trade vinyl matt white RAL 9010 and make good where required to accommodate new partitions layout.

Hanging baffles ceiling

- PanelHush Sky Baffles by Modernglide. 34 units. Specification, baffles size: 400mm ht x 1200mm x 40mm.Colour white Adobo YB165. Installation height 2.7m from FFL to the underside of the baffle.

Red plasterboard

- 12.5mm thick plasterboard.
Emulsion in DULUX trade vinyl matt red RAL 3020

BULKHEADS LEGEND:

- Bulkhead**
Set back bulkhead @higher level
- BF1 White emulsion
Emulsion in White Diamond Eggshell high performance
 - BF2 Red emulsion
Emulsion in Red Diamond Eggshell high performance to match Santander Red RAL 3020
 - BF3 Black emulsion
Emulsion in Black Diamond Eggshell high performance to match Black RAL 9005

CEILING KEYS:

EXISTING CEILING ITEMS

- USB: Under Beam
- Existing Structural beams
- Existing historical cornice detail around perimeter of the building to be retained

ITEMS TO BE EXPOSED AND RESTORED



- Existing cornice detail to be restored and exposed.

ITEMS TO BE REMOVED

- Existing rafts to be removed. Make good to plasterboard ceiling above rafts.

BULKHEAD DETAIL AA IN FF PRIVATE MEETING ROOMS

- 12.5mm plasterboard emulsion in white Diamond Eggshell high performance to match RAL9010.
 - 12.5mm plasterboard emulsion in Black Diamond Eggshell high performance to match RAL9005.
 - Glazed demountable partition. Aluminium frame powder coated in Black RAL 9005. Dry joints.6mm + 6mm + 2PVP (12.8mm) layers laminated glass. Dry joints. 40db acoustic performance.
 - Soffit.
 - Wall acoustic absorption fiberglass wool roll. To achieve Rw DB+47 acoustic performance.
- * All the acoustic fiberglass to be placed around the perimeter of meeting rooms to avoid sound transmissions.

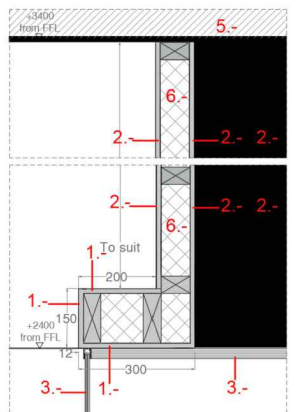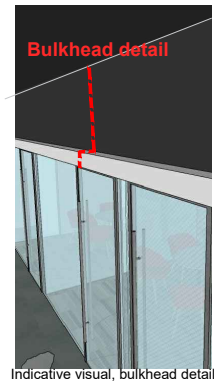

LIGHTING LEGEND:

- OLYMPIAN, Ø 600mm, 3600LM, 4000K, 80CRI, STATIC. (Set up at 2.4m from FFL). Finished in white colour.
- ELYS SU SSD, Ø 130mm, 1650LM, 4000K, 90CRI, STATIC. Finished in black. Installation height 2.7m from FFL to the underside of the lamp.
- DOWNLIGHT 3.0, Ø 232mm, WHITE BEZEL, 232MM, 3000LM, 4000K, 80CRI, STATIC
- DOWNLIGHT 3.0, Ø 232mm, WHITE BEZEL, 232MM, 2000LM, 4000K, 80CRI, STATIC
- 2910 EXIT SIGN
- DOWNLIGHT 3.0, Ø 232mm, WHITE BEZEL, 232MM, 3000LM, 4000K, 80CRI, STATIC.
- 188 series adjustable downlight in black colour from GE lighting, Ø 80mm, Swivel and tilt adjustment, 1575lm version with the wide beam track option. (Fix to the bottom of the cable tray which would be at 2.7m from FFL)
- Chandelier 6 lights- Extension rod - GOLD FINISH. to be set up @ 2.5m from FFL.
- LynPon Black Sputnik Chandelier 6 Lights Industrial Ceiling Light Pendant Lighting for Kitchen Island Dining Room [Energy Class A++]. Including Large LED bulbs (12cm approx).
- Current by GE Presence Detector EBDSM-PRM

Rev	Description	Date	By
-	-	-	-