


STATUTORY STATUS	
LISTED	YES - GRADE
CONSERVATION	YES

NOTE
This drawing has been prepared from historical information that cannot be guaranteed accurate.
Responsibility is not accepted for errors made by others in scaling from this drawing. All construction information should be taken from figured dimensions only. All dimensions should be checked on site prior to the manufacture of any components. No services should pass through or over the Boxes & Parcels room. No sprinklers to be located in the Comms Room

HATCHING

- | | | | |
|---|-------------------------|---|-----------------------------|
|  | New Partition wall |  | Area not in scope |
|  | New Partition wall |  | Barrier Matting |
|  | New Partition wall |  | Banking Hall Vinyl Flooring |
|  | Existing Partition wall |  | Staff Room Vinyl Flooring |
|  | Structural wall | | |

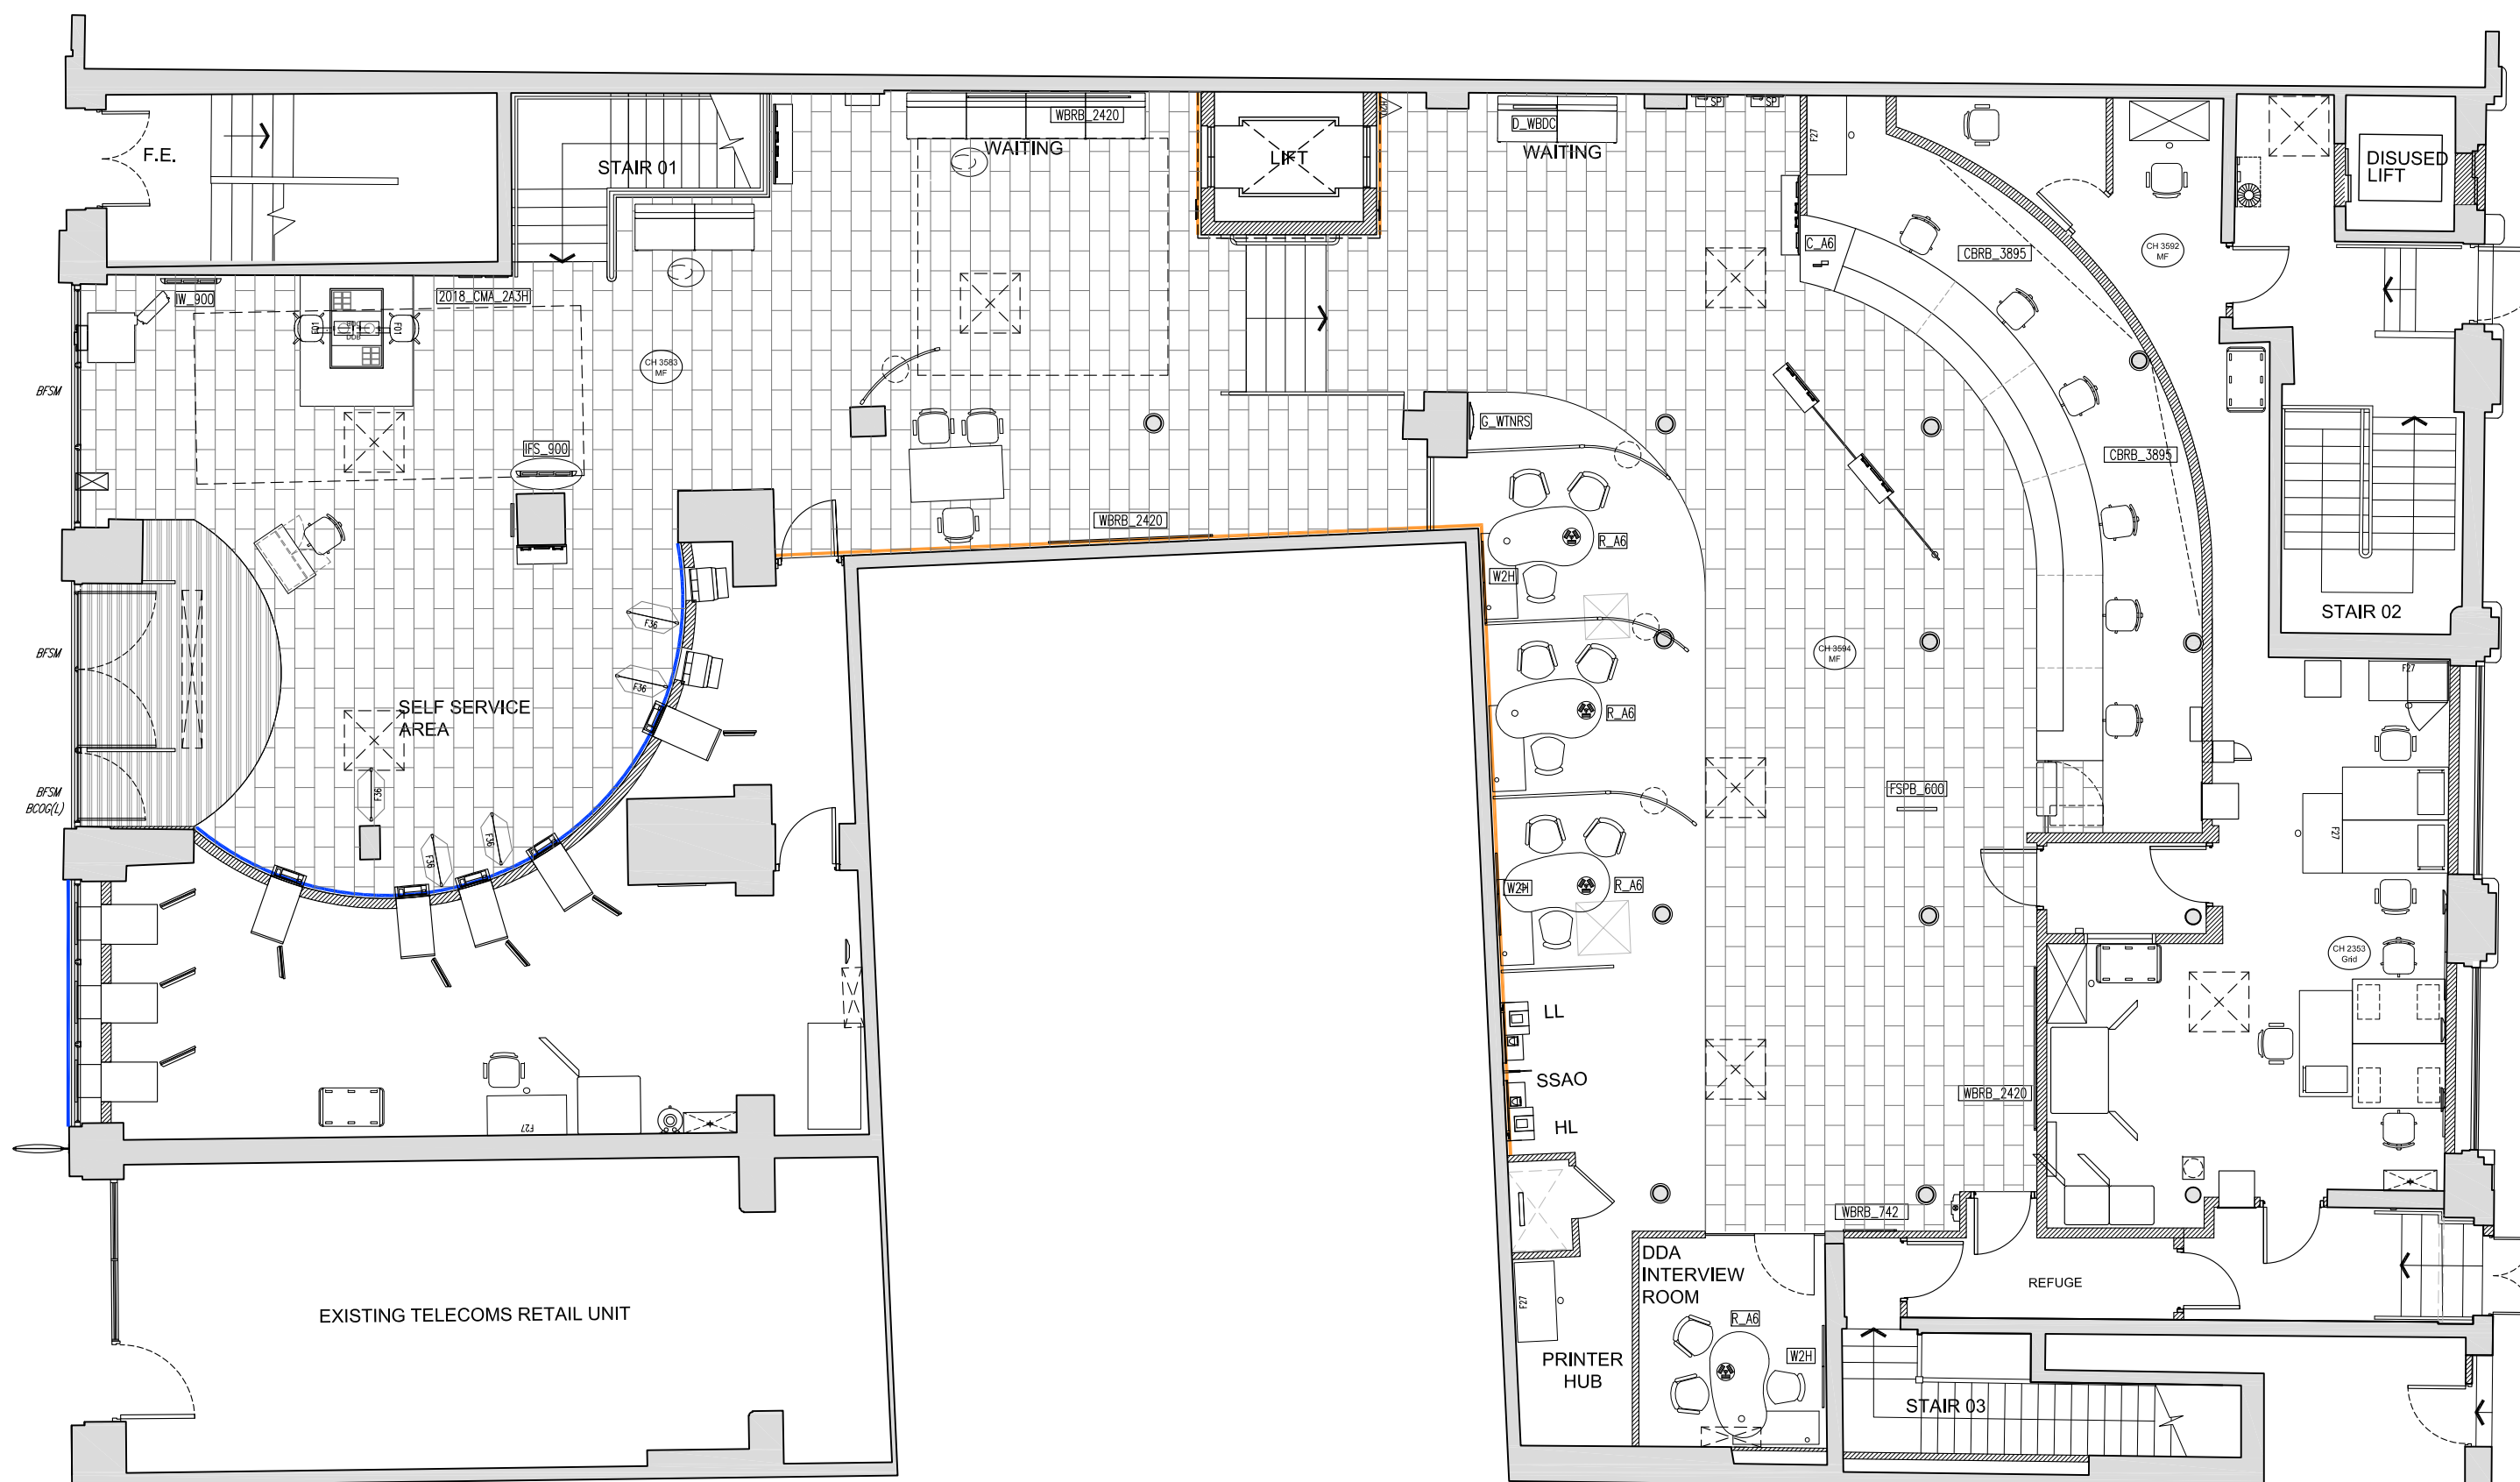

19-04-2022	A	PC	-	Drawing updated following ISV notes
DATE :	REV	DRAWN	CHECKED	NOTES



ISG
Boleyn House,
St Augustines
Business Park,
Whitstable,
Kent CT5 2QJ

Project

MANCHESTER ST ANNS SQ

MANSFIELD CHAMBERS, 17-21 ST ANNS SQUARE
MANCHESTER
M2 7PW
PIM No.



Drawing Title

GROUND FLOOR LAYOUT
AS EXISTING
CLOSURE 2022

Branch Sort Code	Branch ID	Supplier Project No BY107888	
Scale 1:100@A2	Drawn PC	Checked —	Date 01/04/2022
Drg.No BY107888_202			Revision A
Architectural Practice: ISG Design Hub			

PLANNING