




○ BOWKER SADLER PARTNERSHIP LIMITED
■ THIS DRAWING IS THE SUBJECT OF COPYRIGHT WHICH VESTS IN BOWKER SADLER PARTNERSHIP LIMITED. IT IS AN INFRINGEMENT OF COPYRIGHT TO REPRODUCE THIS DRAWING BY WHATEVER MEANS, INCLUDING ELECTRONIC, WITHOUT THE EXPRESS WRITTEN CONSENT OF BOWKER SADLER PARTNERSHIP LIMITED WHICH RESERVES ALL ITS RIGHTS.
BOWKER SADLER PARTNERSHIP LIMITED ASSERTS ITS RIGHTS TO BE IDENTIFIED AS THE AUTHOR OF THIS DESIGN
■ DRAWING NOT TO BE SCALED.
■ REPORT ERRORS & OMISSIONS TO ARCHITECT.
■ CHECK ALL DIMENSIONS ON SITE
■ DRAWING TO BE READ IN CONJUNCTION WITH THE HEALTH AND SAFETY PLAN AND ALL RELEVANT RISK ASSESSMENTS

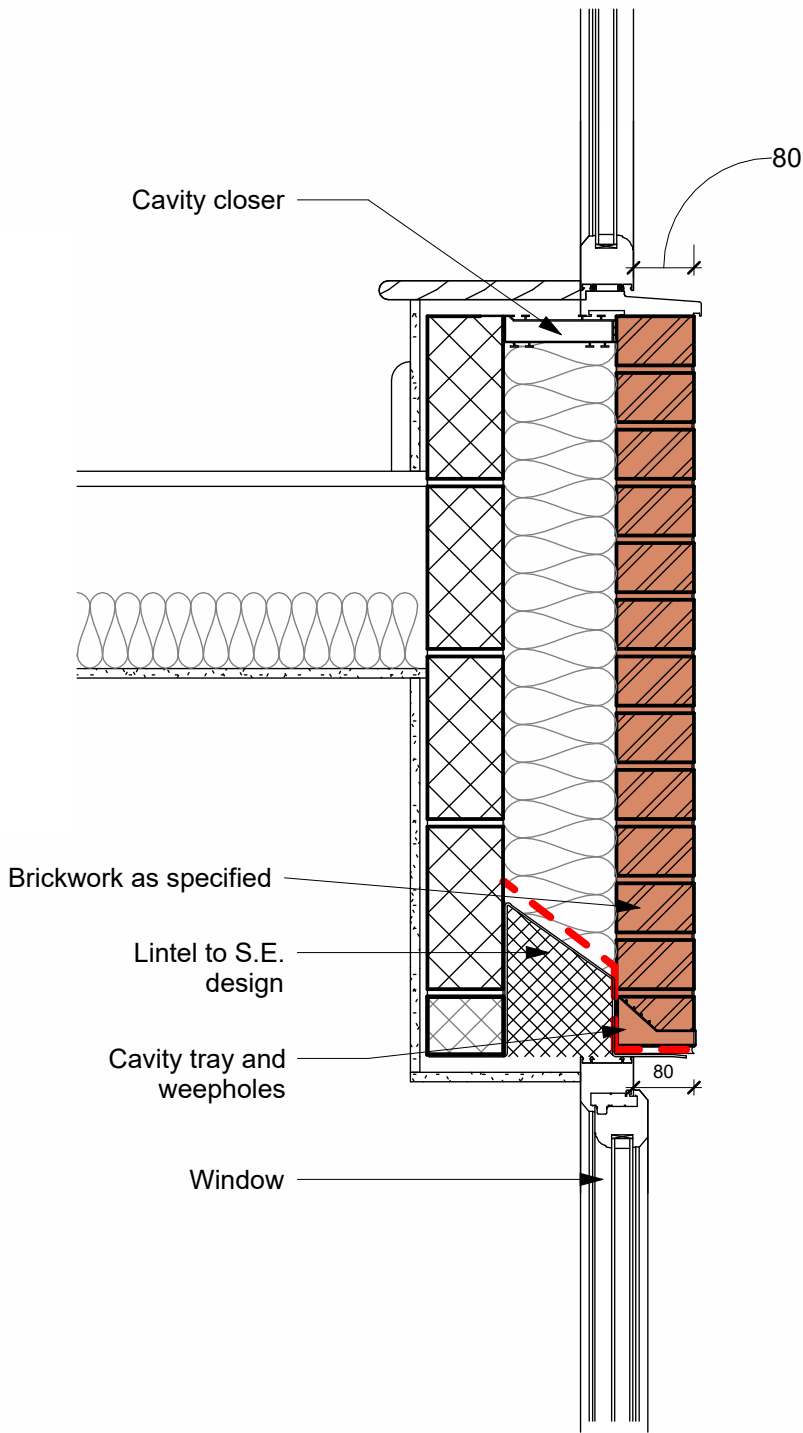


Detail 1
1 : 10

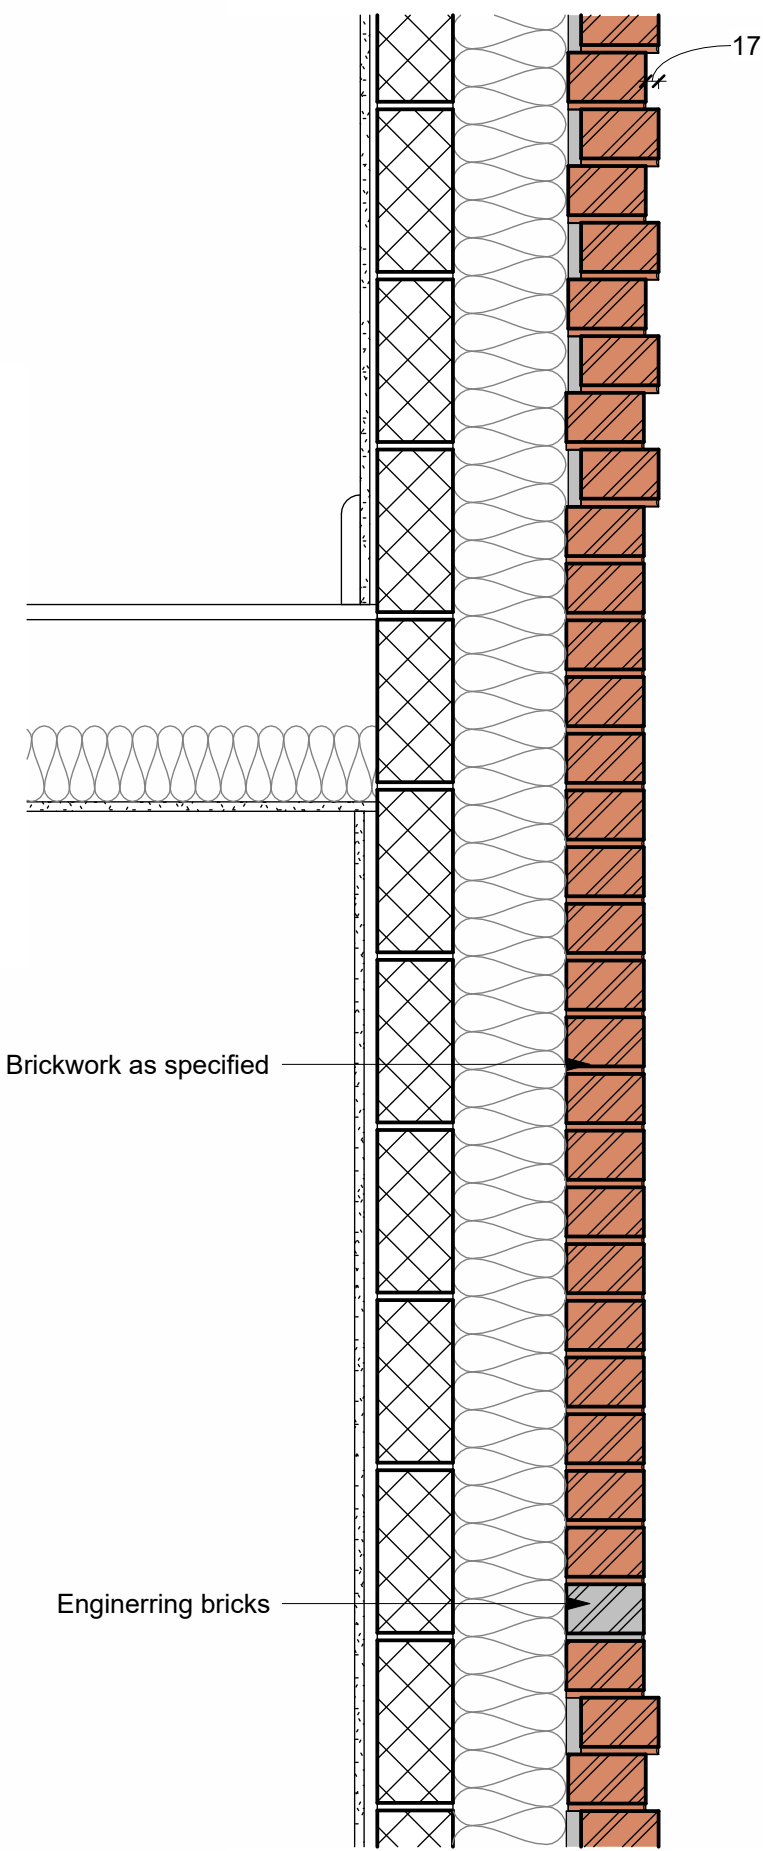

Detail 2
1 : 10

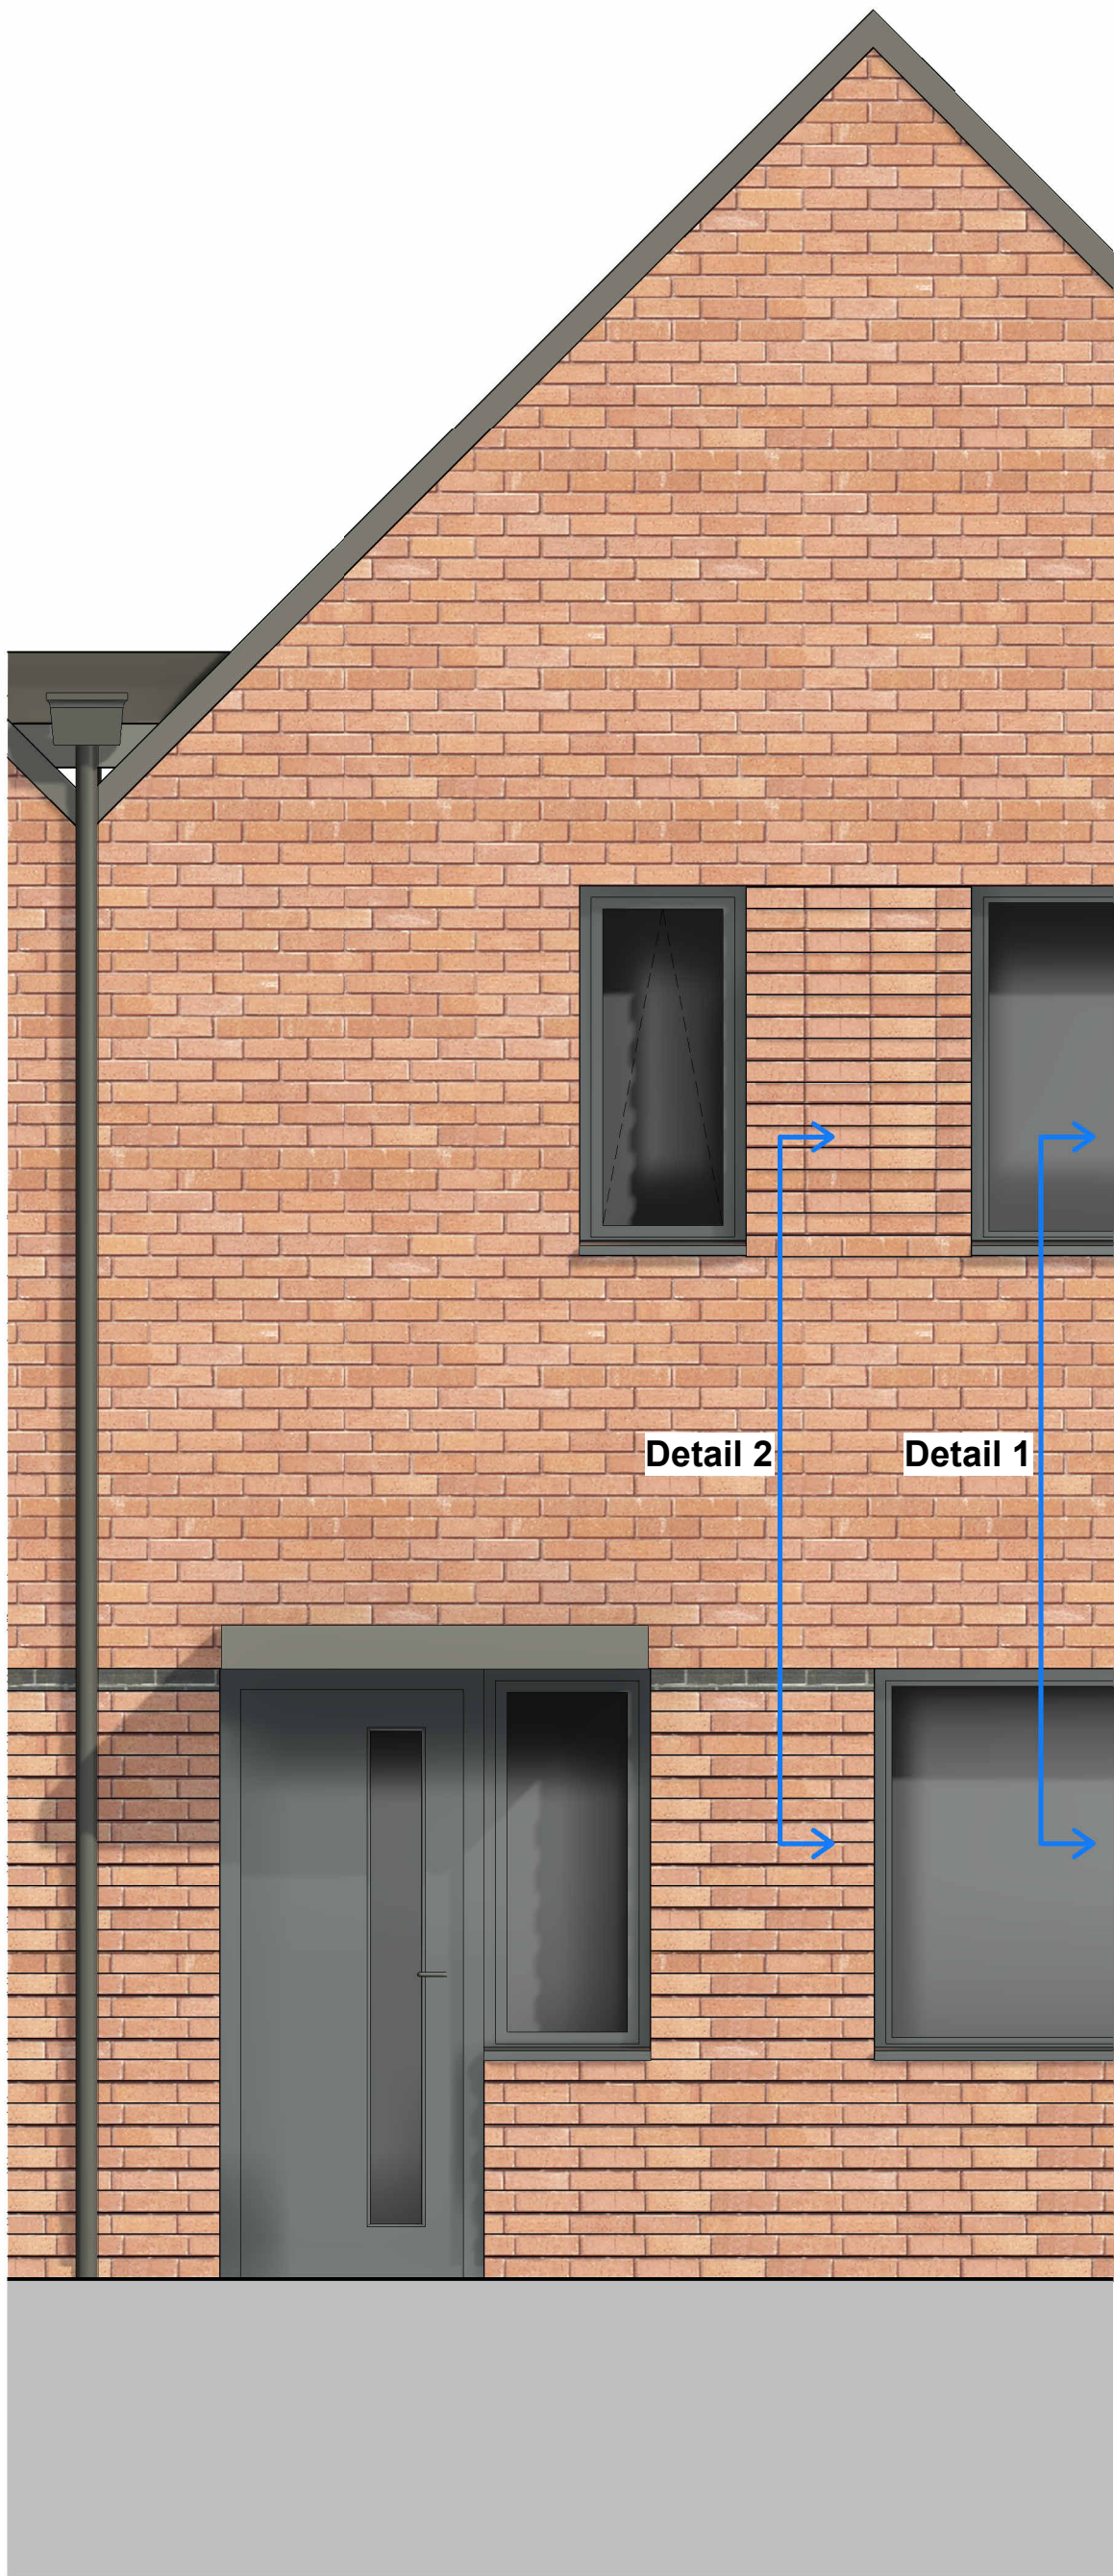

Elevation
1 : 25

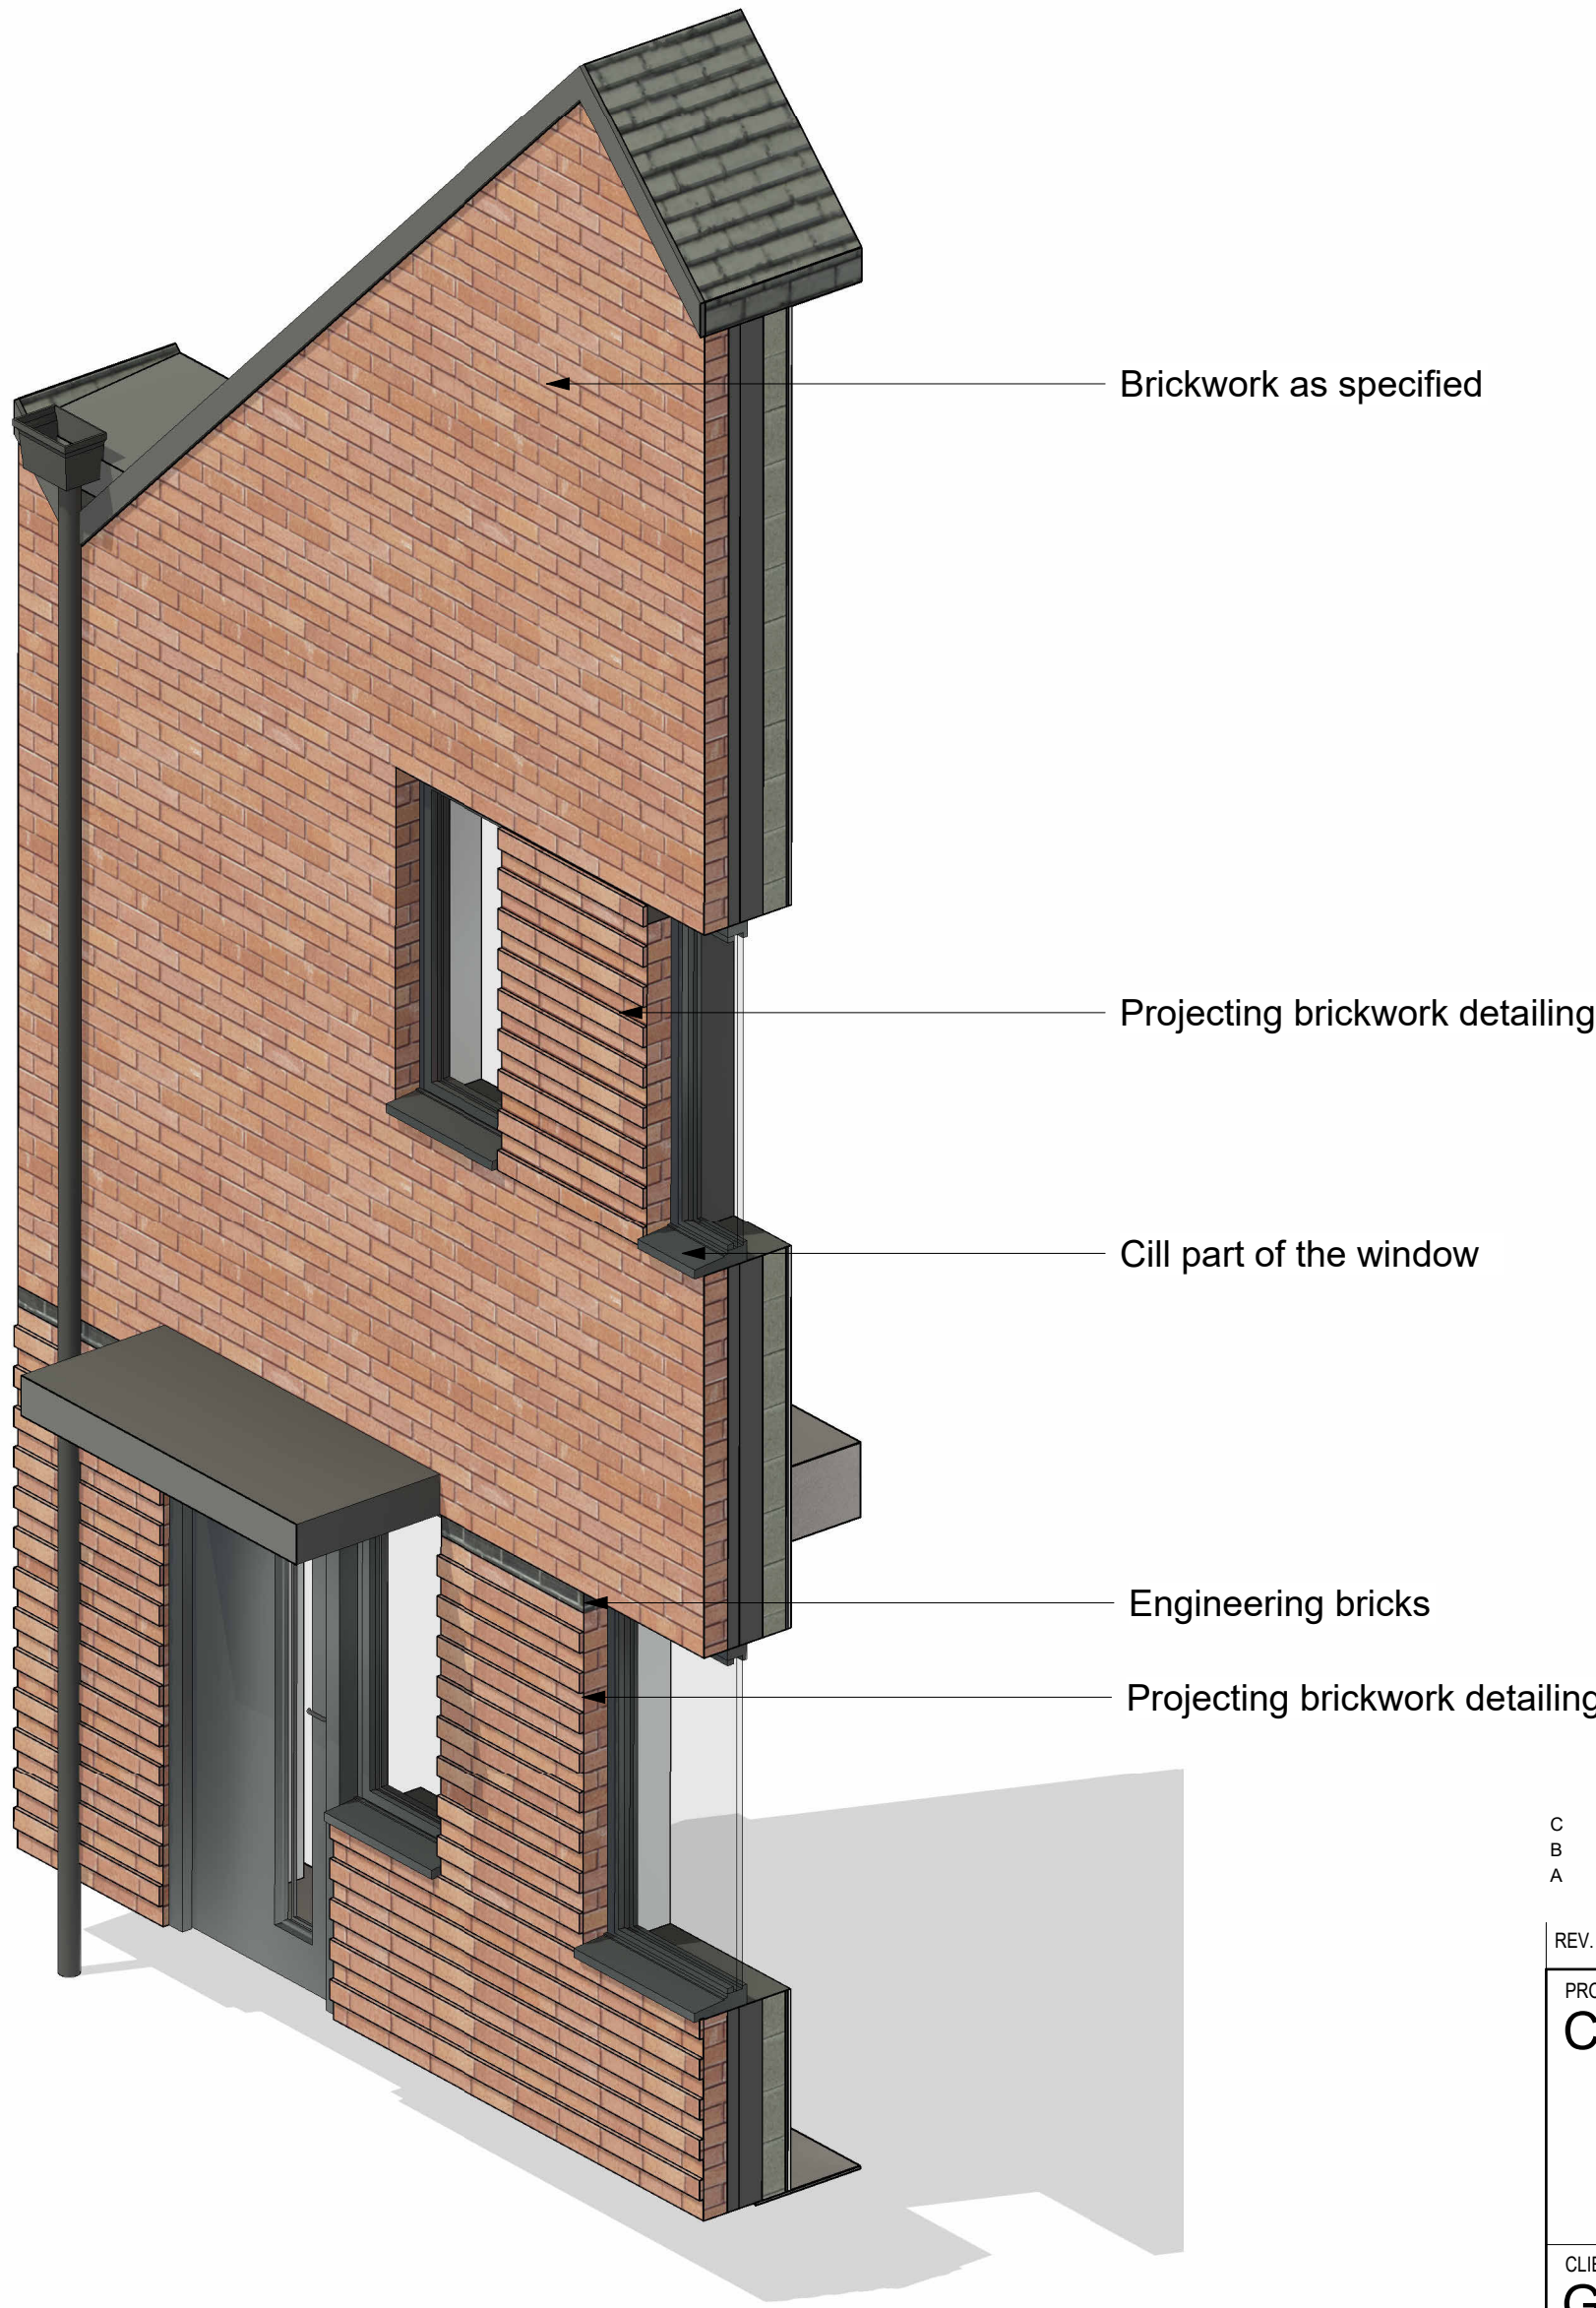

Indicative 3D section

C	15/03/22	SP	Concrete cill removed	CL
B	07/02/22	SP	Brick detailing amended	CL
A	19/11/21	SP	Brick detailing and Block 2 entrance amended	CL

REV.	DATE	DRN.	CHKD.
------	------	------	-------

PROJECT Chain Road, Blackley				
CLIENT Great Places Housing Group				
DRAWING Dwelling Houses - Bay Study				
SCALE As indicated	SHEET SIZE @ A1	DRAWN SP	CHECKED CL	DATE 01/11/21

BOWKER SADLER ARCHITECTURE
A: Hatherlow House, Hatherlow, Romiley, Stockport SK6 3DY
T: 0161 406 7333
E: office@bowker-sadler.co.uk
W: www.bowker-sadler.co.uk

JOB No 18-002	DRAWING No 1039	REVISION C
STATUS Planning		

