


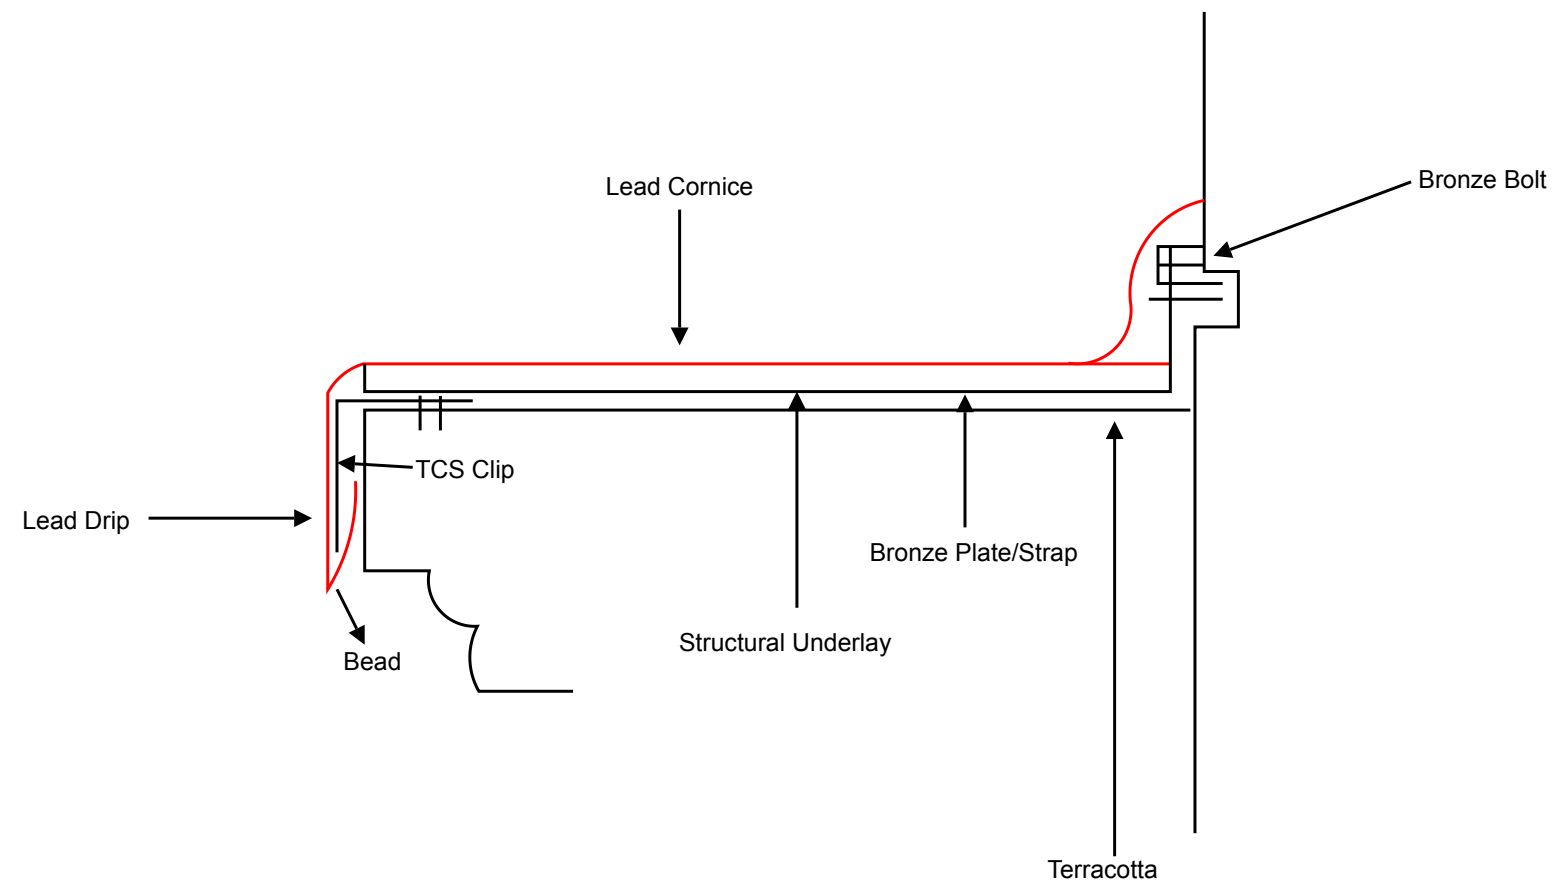

Client
PREC Manoff 1 SARL
c/o Ashdown Phillips

Project
Tootal Elevations 2022

Address
Tootal (Formerly Churchgate & Lee)

Drawing Title
Lead detail to cornice

Scale NTS

Date
Dec 2021

Drawing #
TTL.E.22.08