




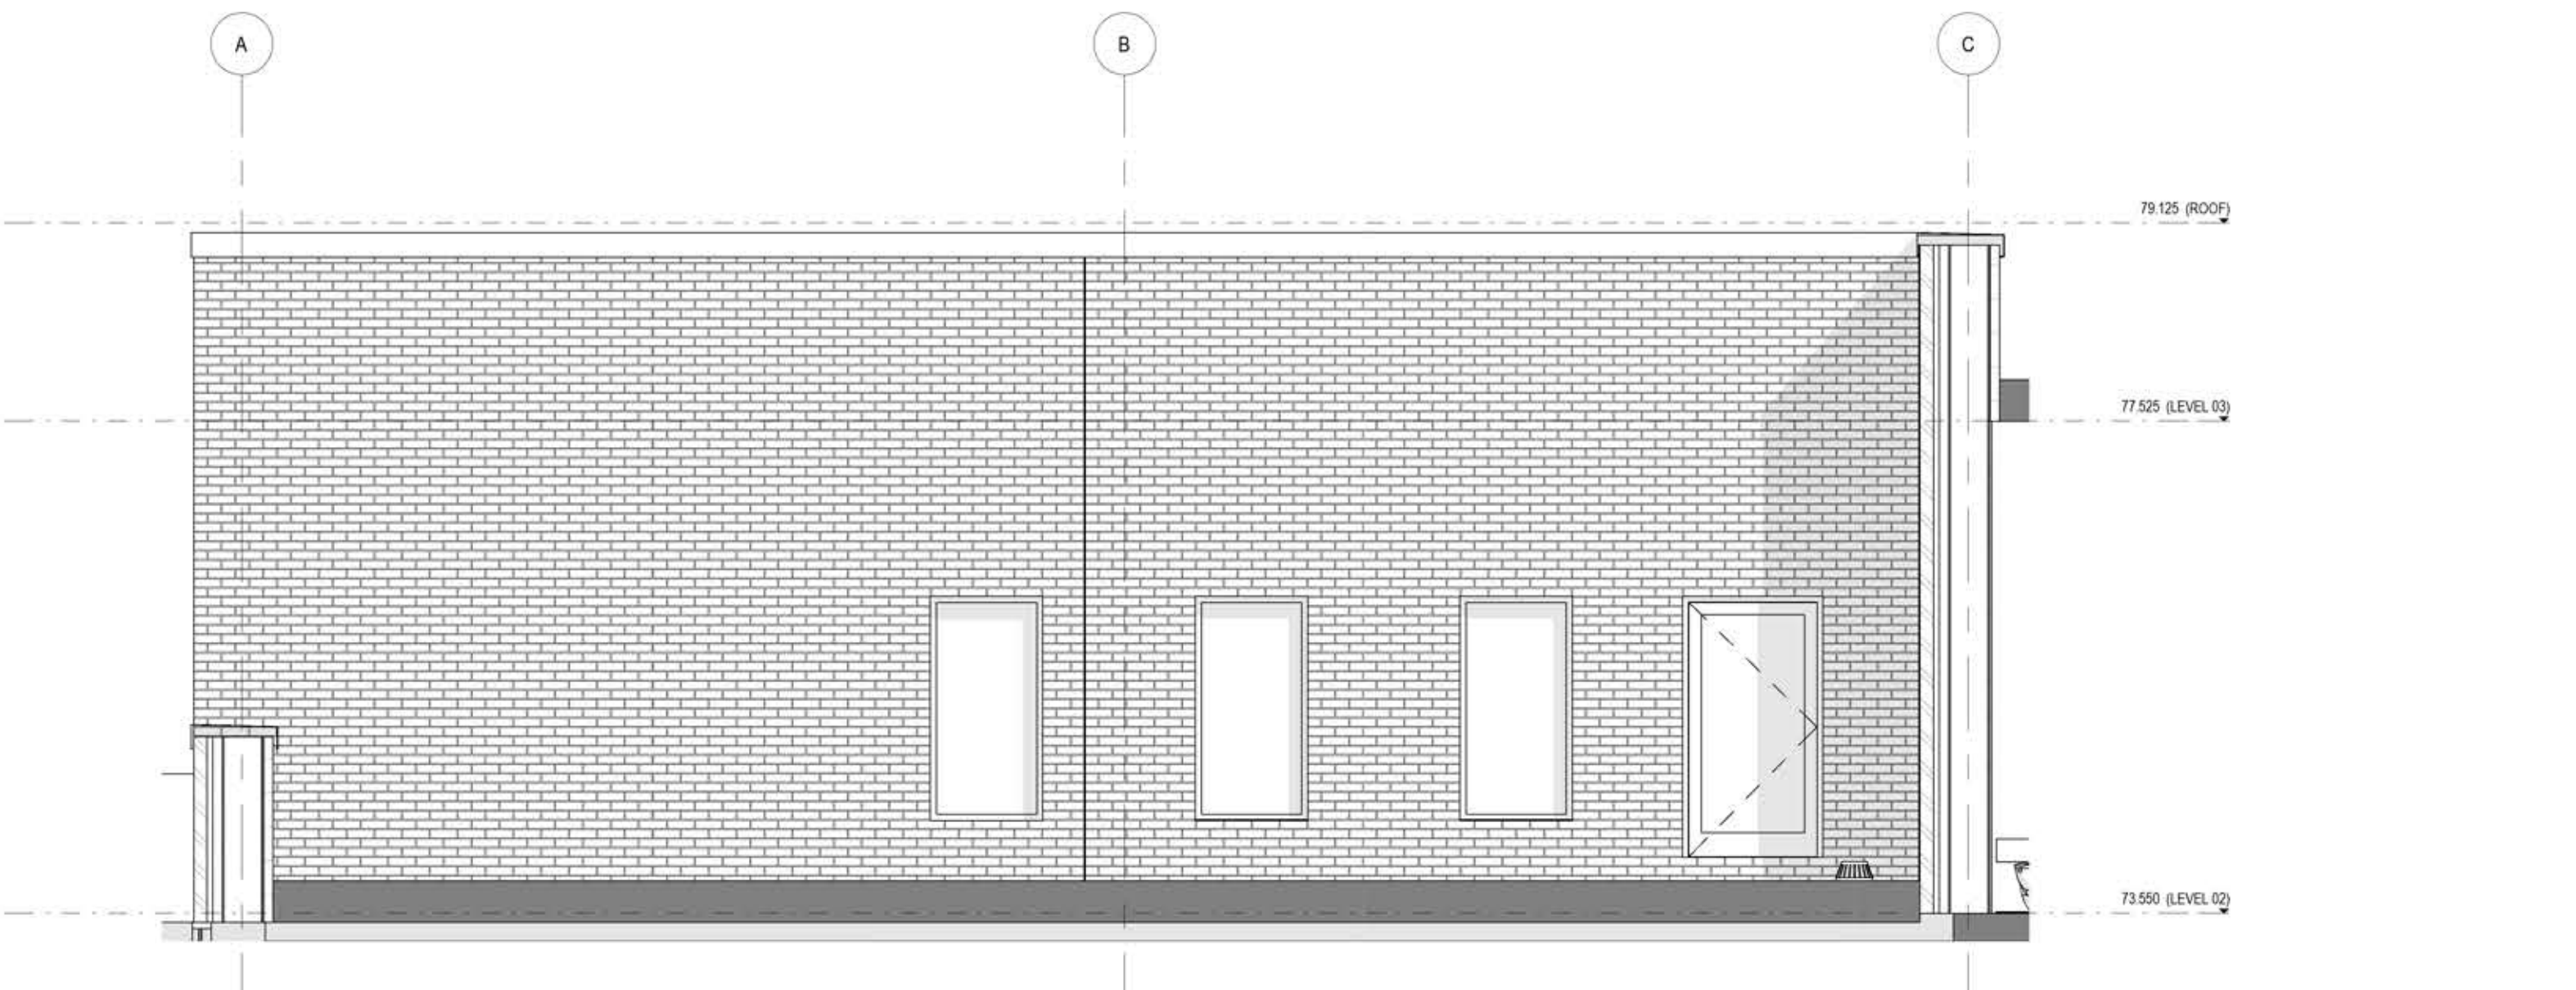

1 Second Floor Terrace East Elevation
1:50

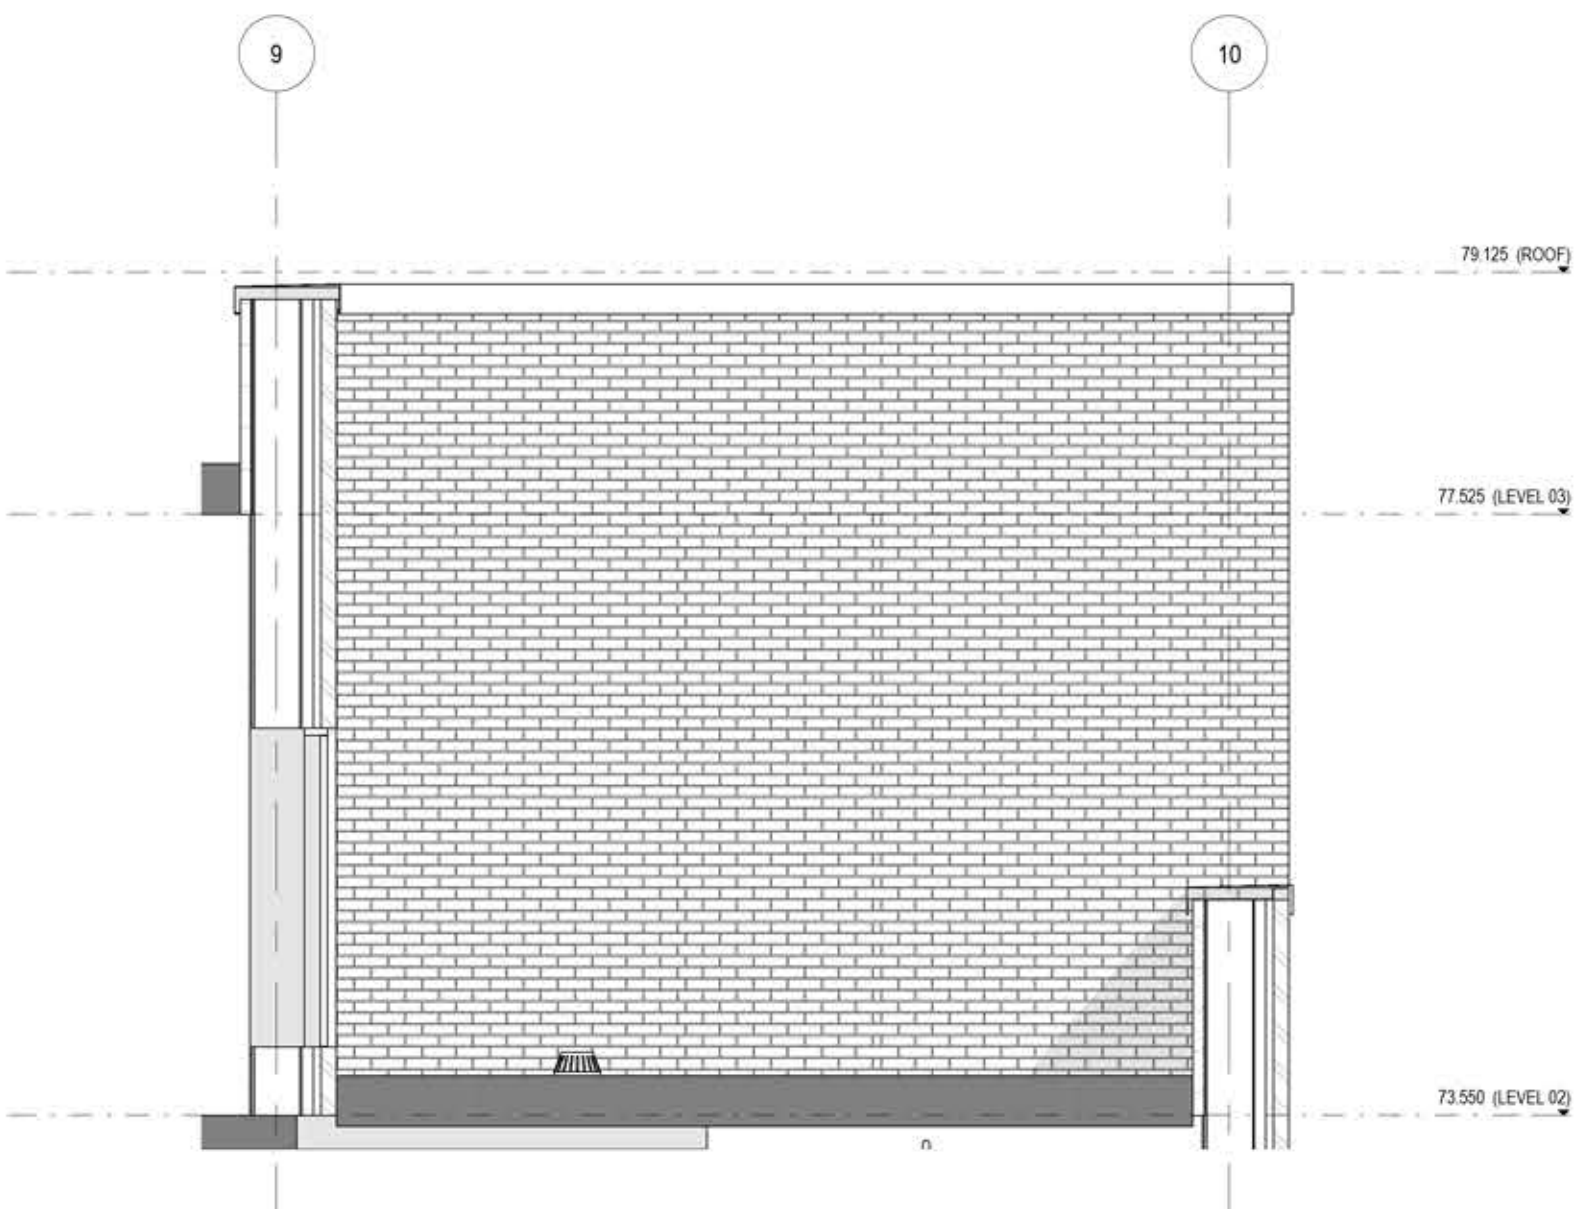


2 Second Floor Terrace South Elevation
1:50

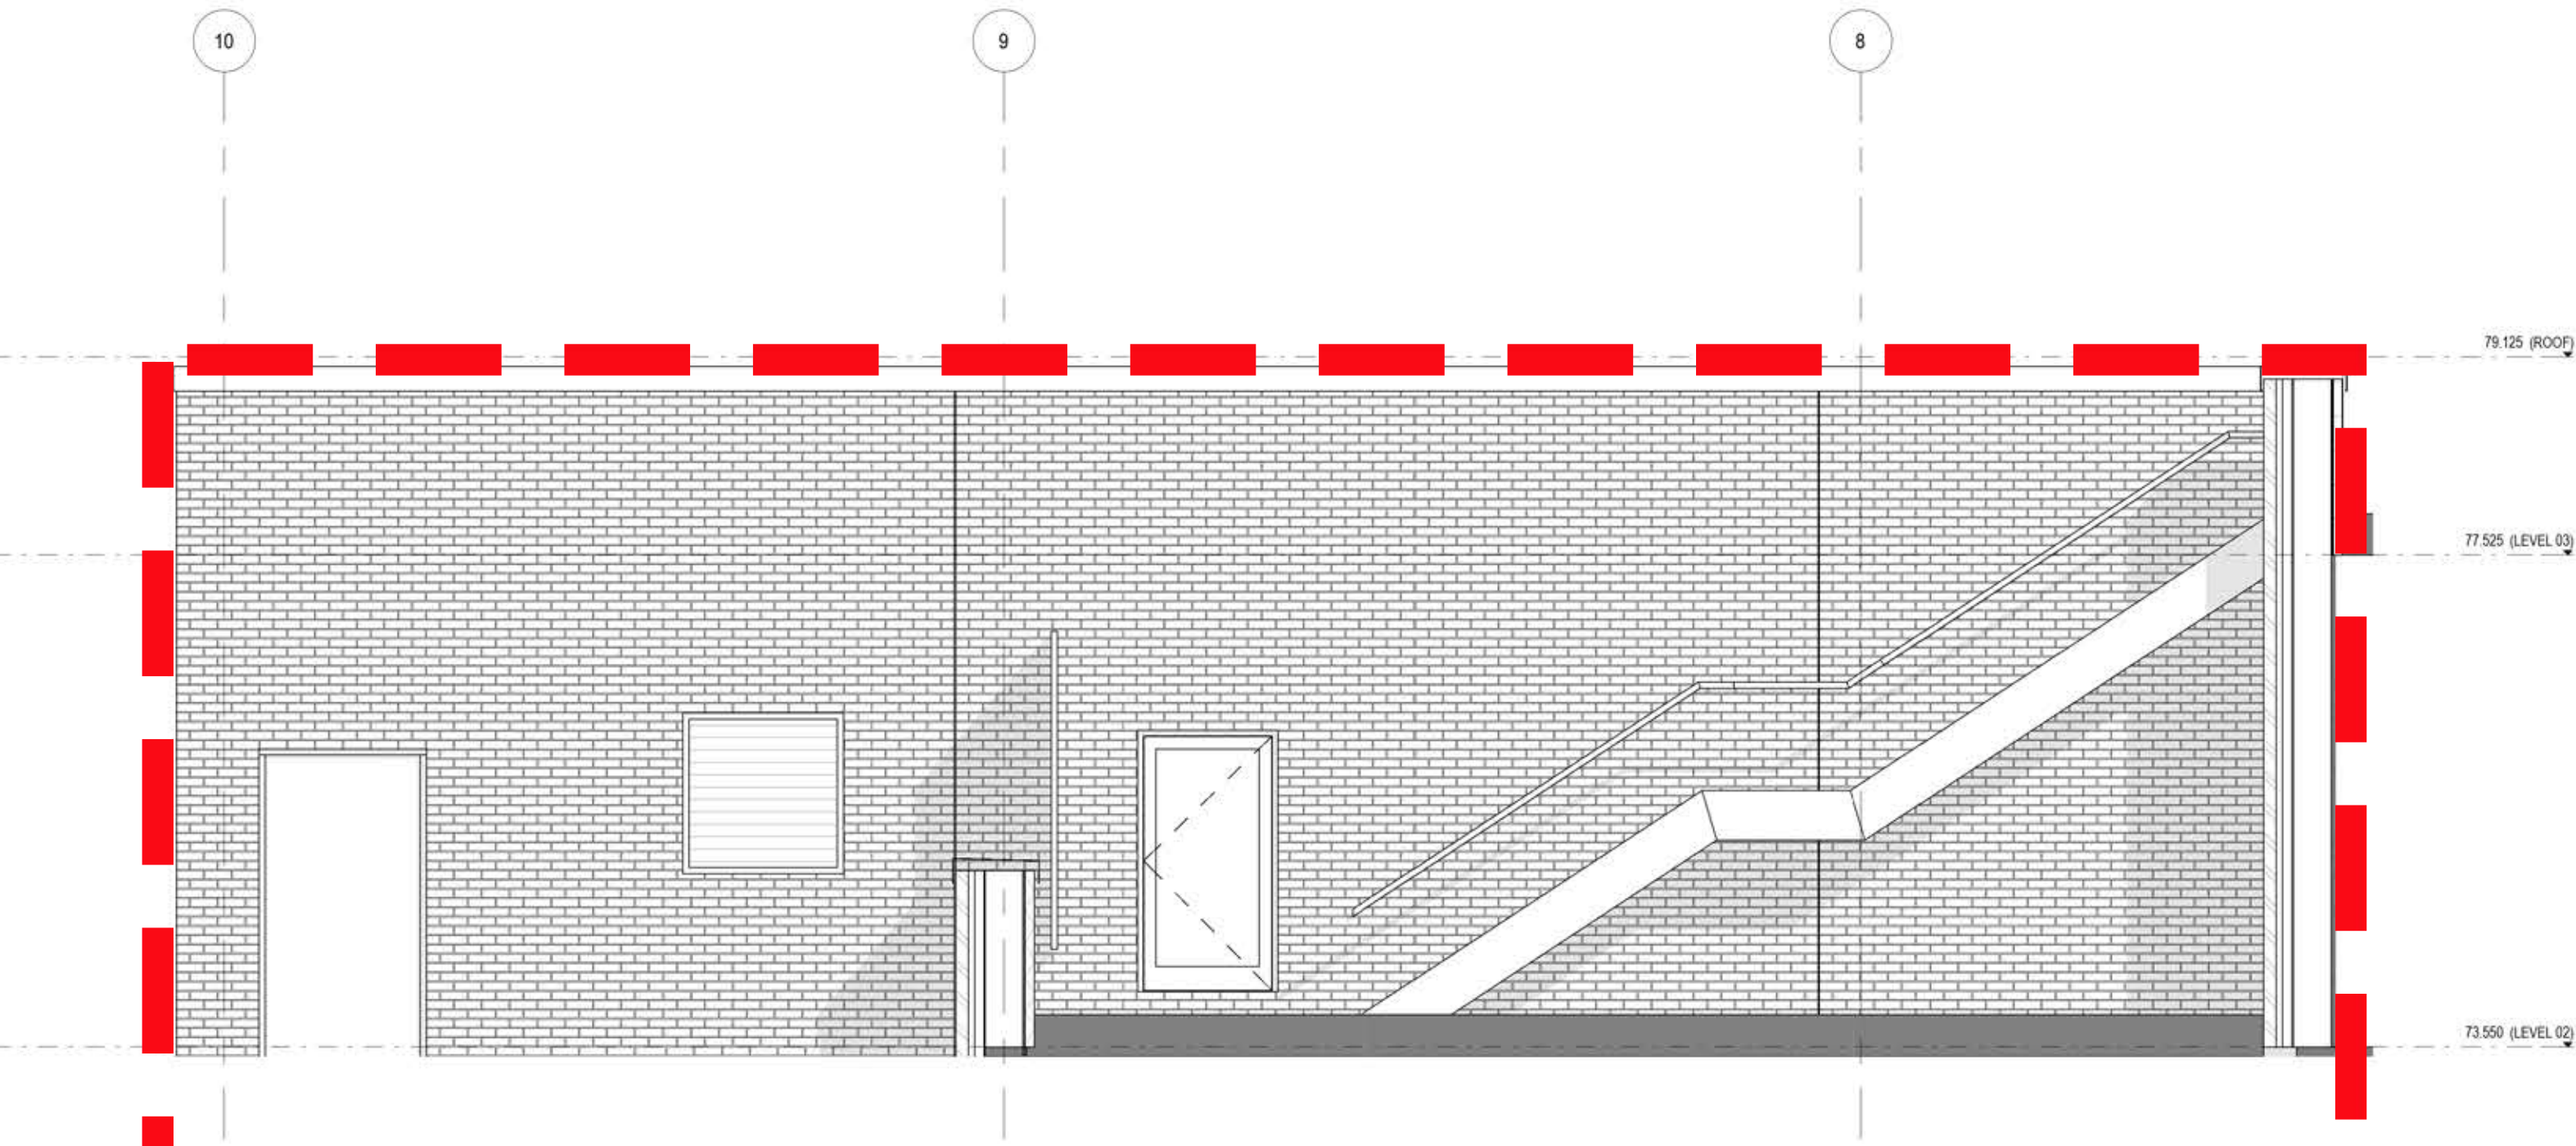


3 Second Floor Plant North Elevation
1:50

**Proposed Second Floor Plant North Elevation
has been amended & extended to also include
the First Floor & Ground Floor levels of this
North Elevation**

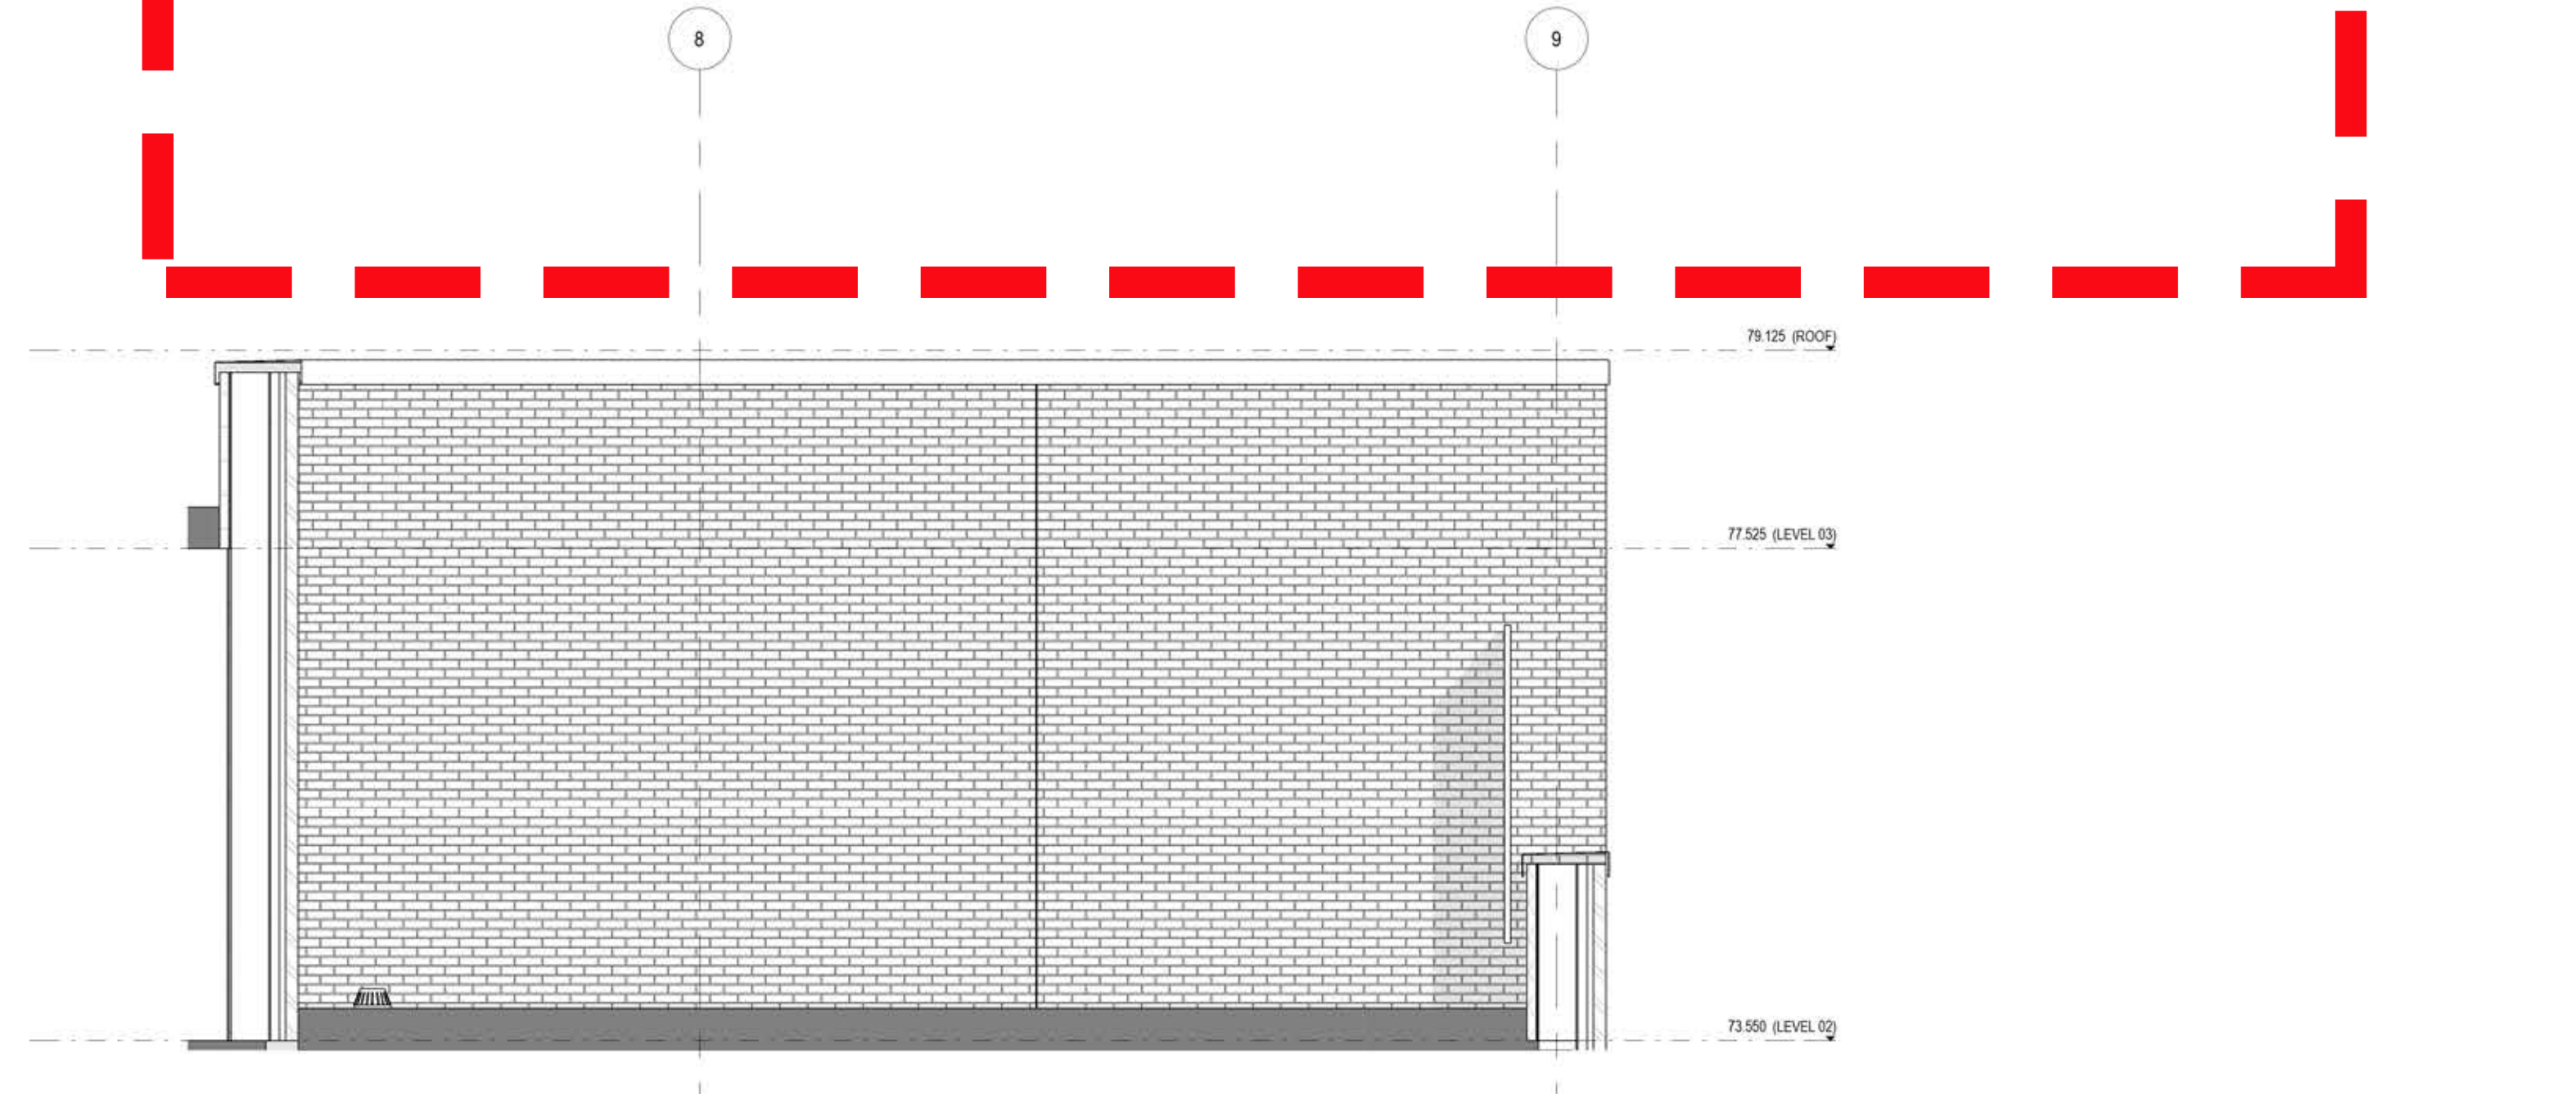

5 Second Floor Plant South Elevation
1:50

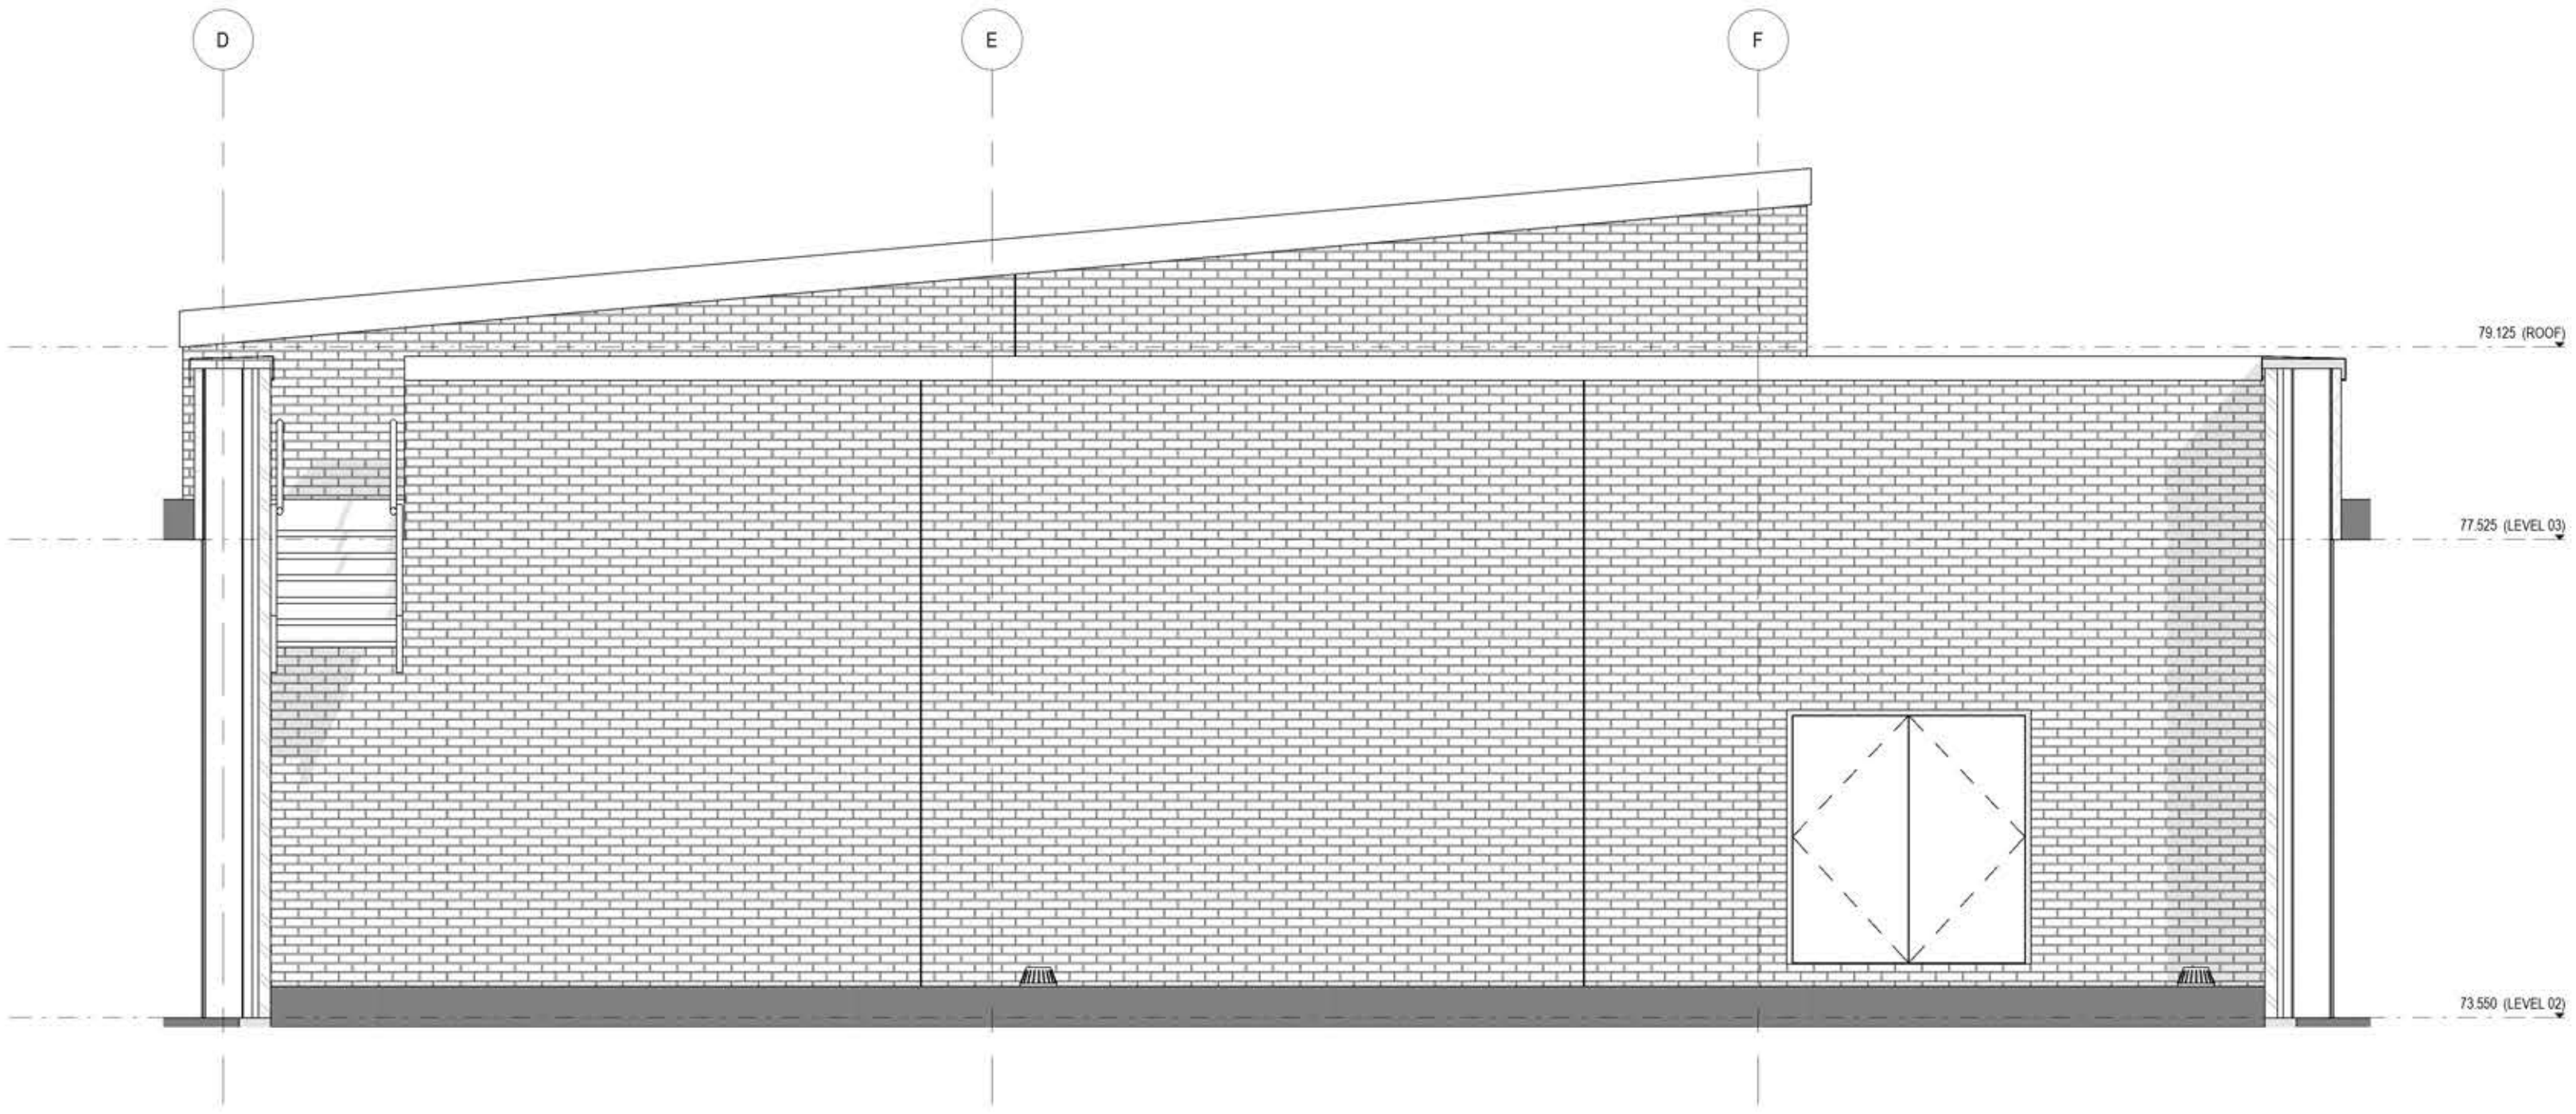

4 Second Floor Plant East Elevation
1:50

Notes:

- This drawing is copyright.
- Do not scale dimensions from this drawing.
- This drawing is to be read in conjunction with all other relevant drawings & all dimensions on this drawing are to be referred to the architect.
- Do not modify any element of this drawing.
- Use drawing only for proposed element.
- This drawing may contain colour.

Scale bar

Key Plan:

Legend:

HAZARD
To warn of significant hazards or information that is unusual
To be read in conjunction with all other consultant's information
Refer to CDM Schedule XXXX 400-400-000-000-000

The following external model files are included within this drawing

Revised		Revision Notes		Drawn / Review	
50786		03/06/2019		KA	
1:50		INTERIM FOR COMMENT		SR	
GCH-IBI-XX-XX-DR-A-251-0024				S2	

MORGAN SINDALL
Intelligence Buildings Infrastructure
www.ibigroup.com

GORTON COMMUNITY HUB

Additional Elevations (Second Floor)