
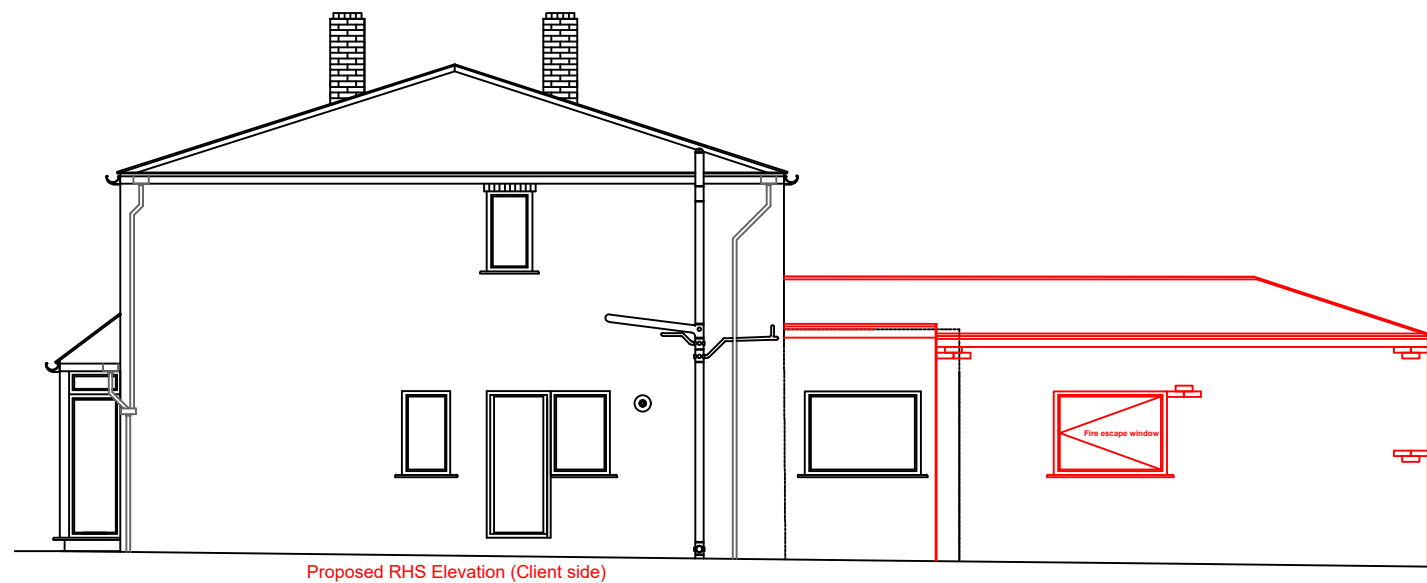
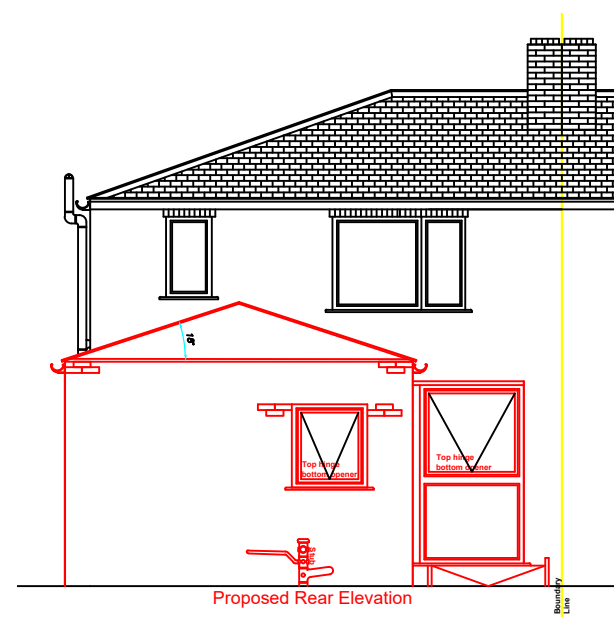
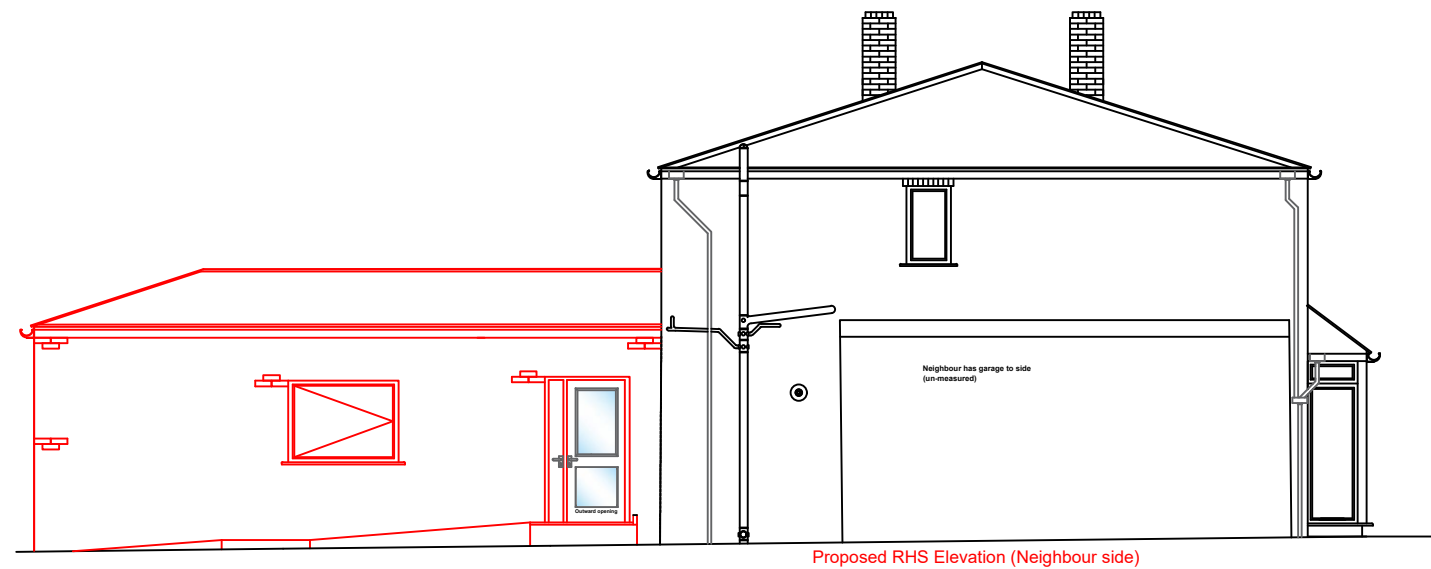
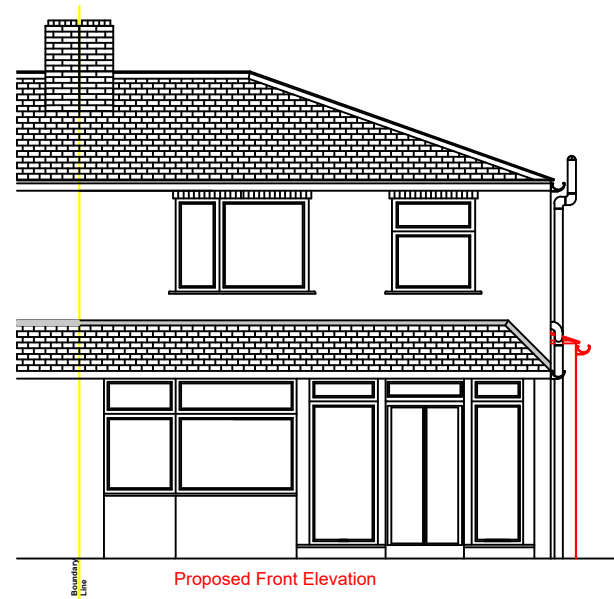


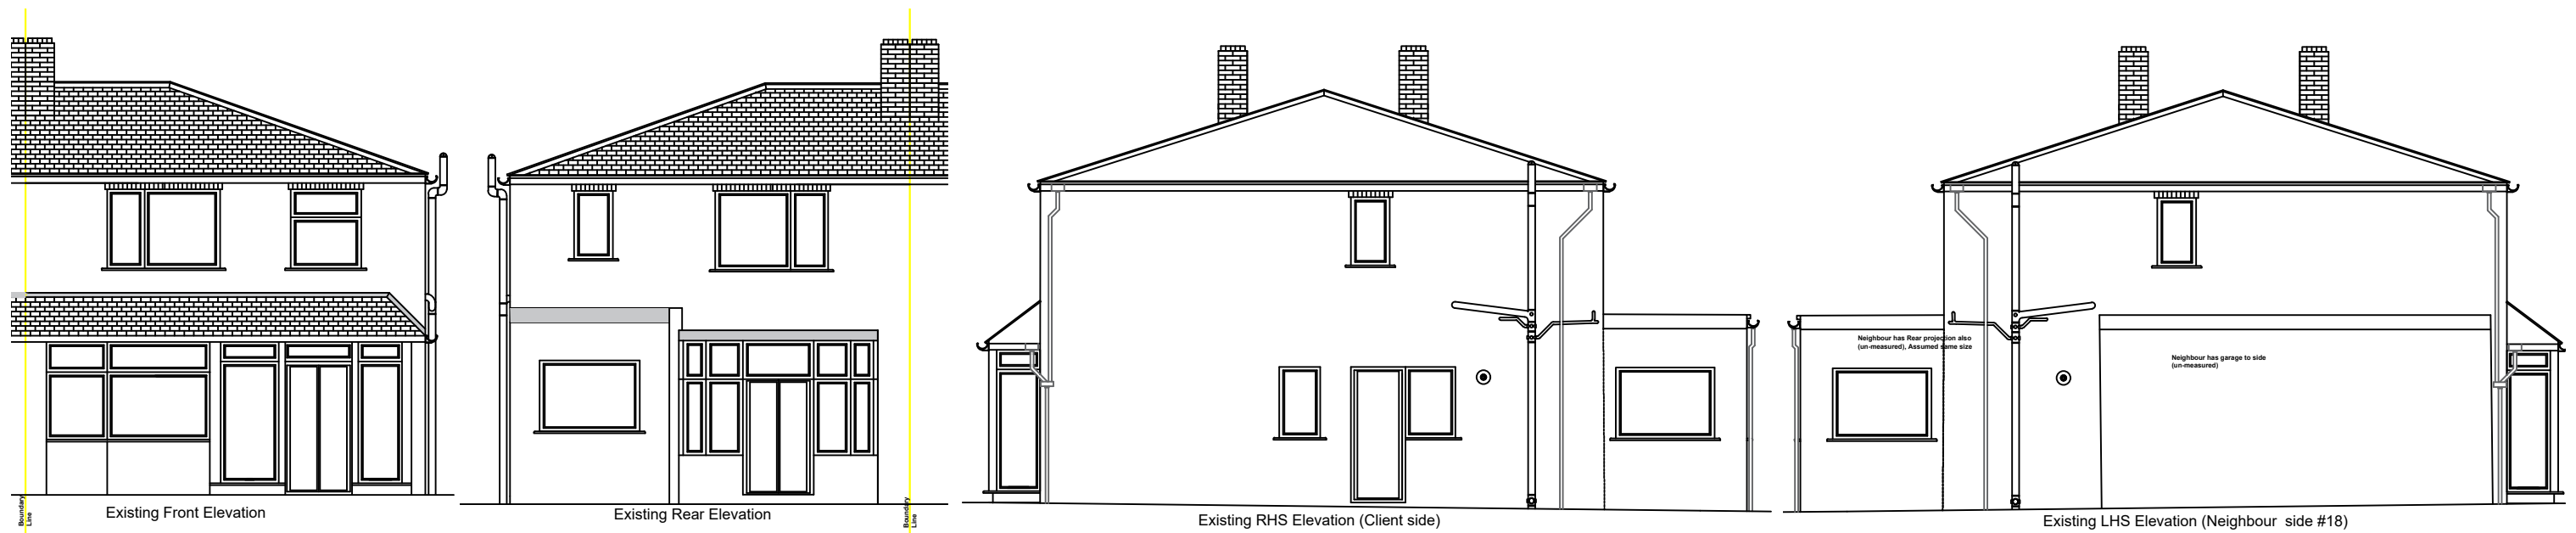

| Date:          | Revisions / Options |            |      |
|----------------|---------------------|------------|------|
|                | No.                 | Date.      | Sig. |
| 11/11/2020     | Opt #4              | 13/05/2021 | NB   |
|                | Opt #5              | 14/10/2021 | NB   |
| Scale / Paper: | Opt #5.1            | 14/10/2021 | NB   |
|                | Opt #5.1            | 15/11/2021 | NB   |
|                | Opt #6              | 25/04/2022 | NB   |

Neil Brickles - Technical Officer.  
 Manchester Local Care Organisation.  
 Directorate for Children and Families.  
 Unit 1, 29 Poland St. Ancoats.  
 Manchester.  
 M4 6AZ  
 neil.brickles@manchester.gov.uk  
 Tel No : 0161 277 1704 - 07903 244482

Feasibility - GF Measure to Extension  
 JSV - Kate Gibbons.

Zain Butt  
 16 Kildare Road  
 Manchester  
 M21 0YR

I agree to M.L.C.O.'s proposed plans

Signed .....

Date .....