


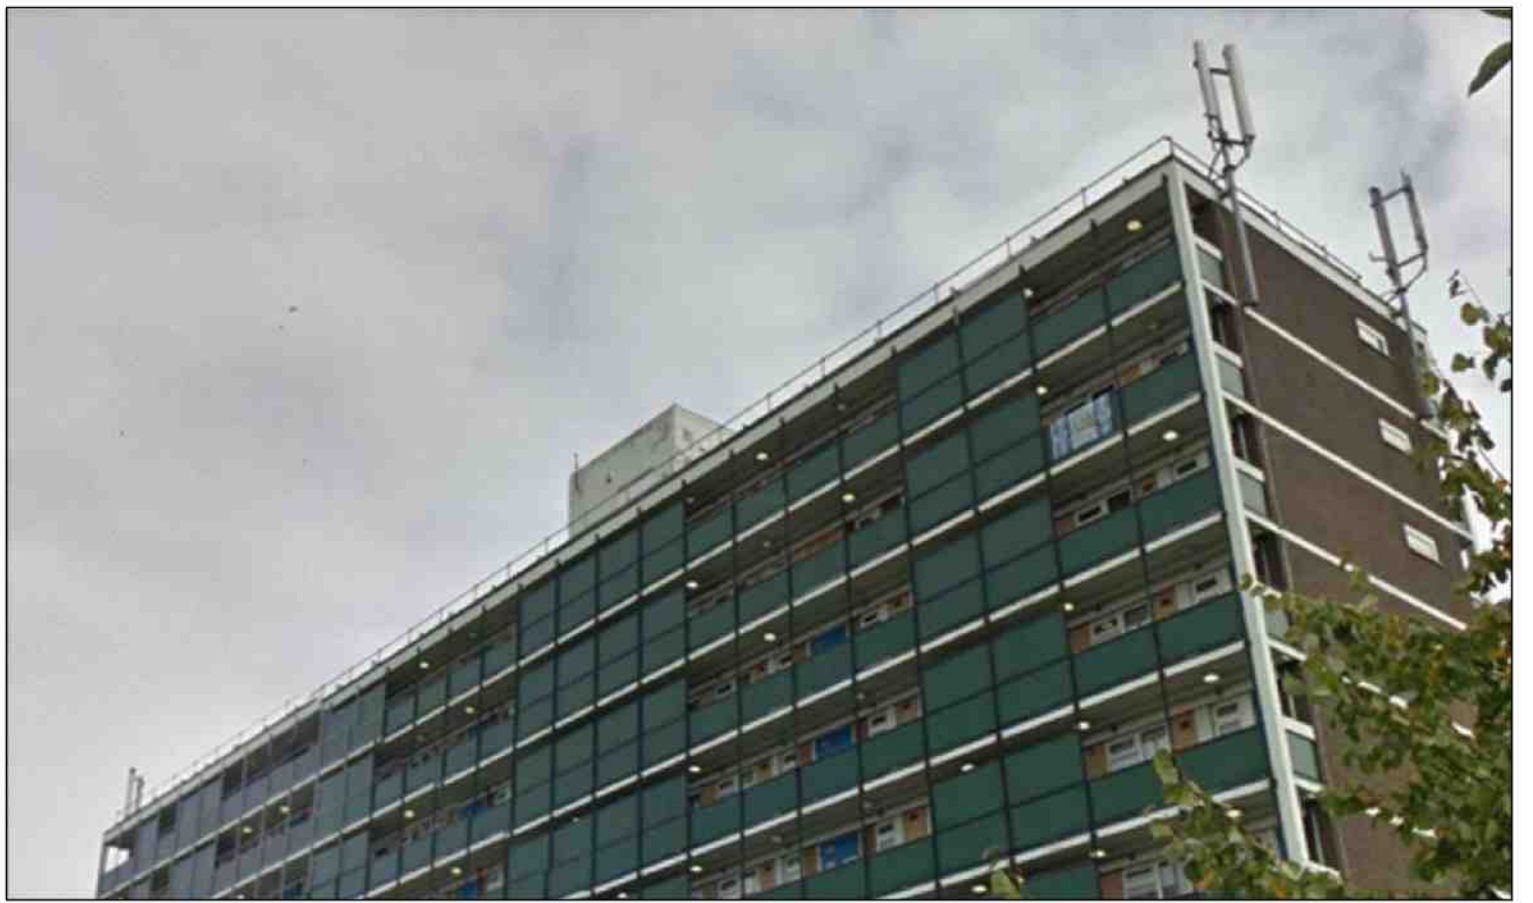


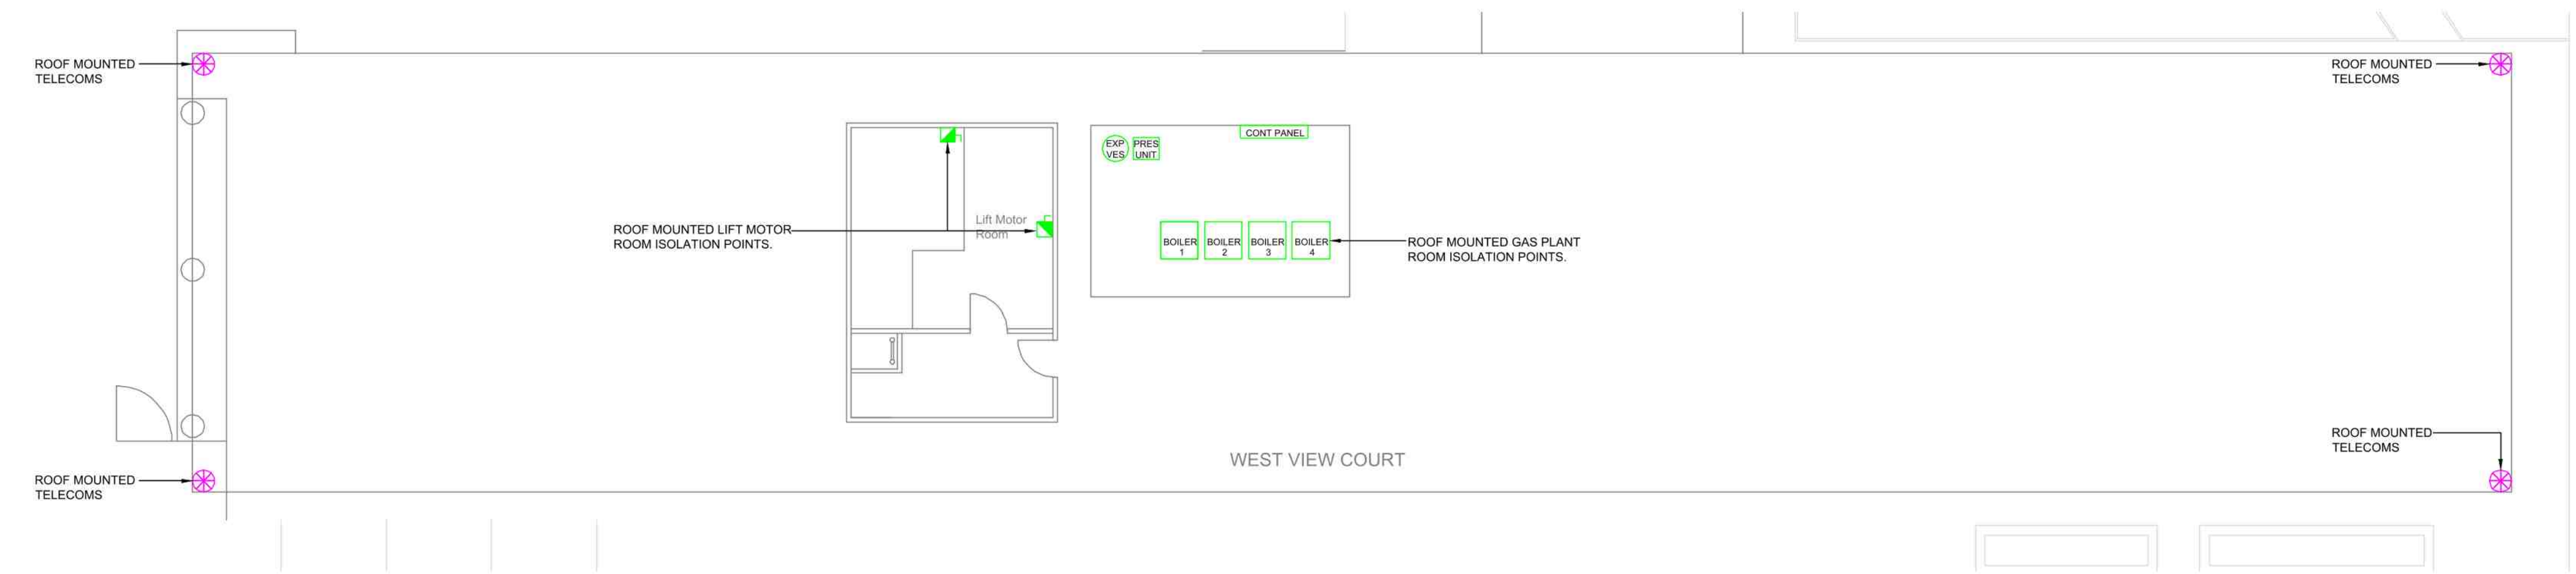

WEST VIEW COURT

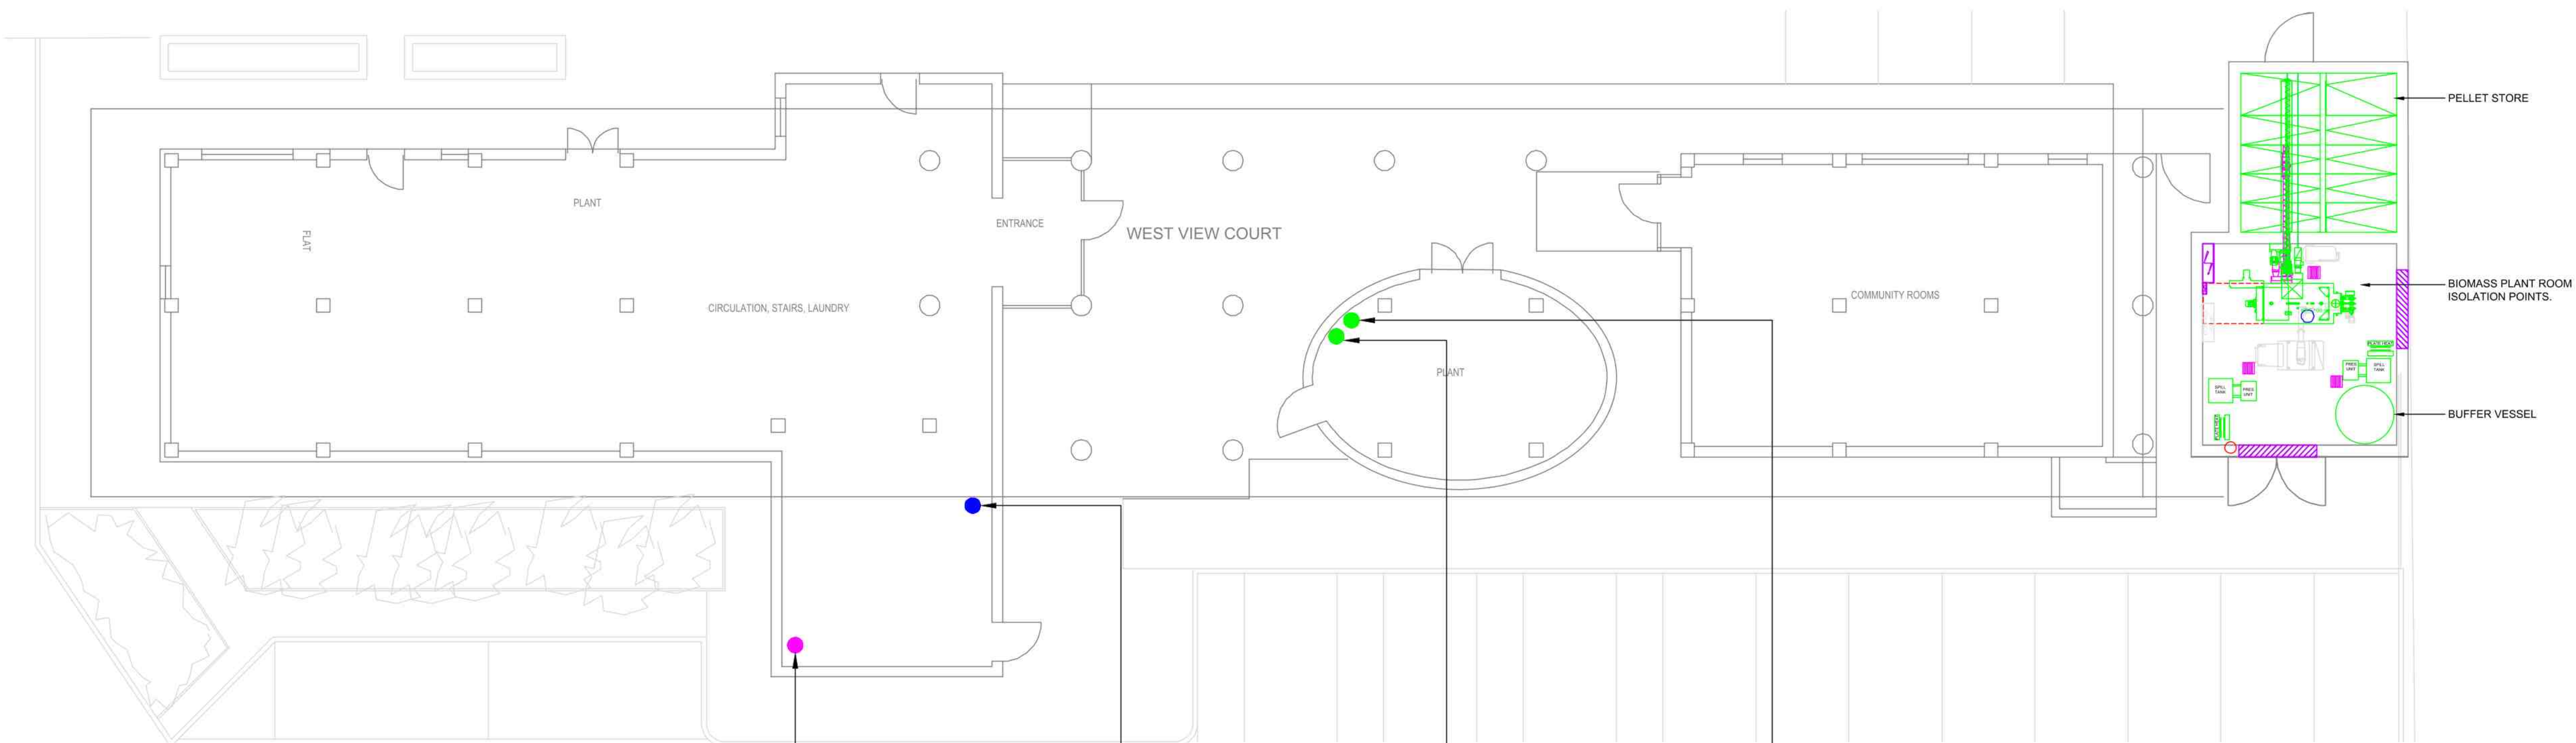

GAS METERS & ISOLATION POINT.

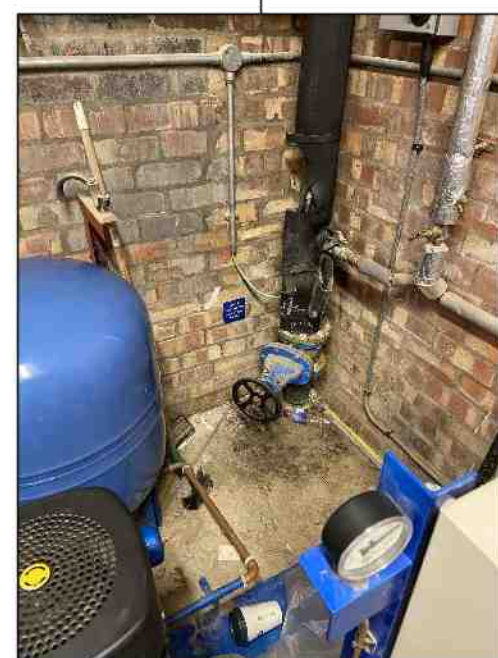

COLD WATER ISOLATION POINT.



MAINS ISOLATOR.



LIFT ISOLATOR.

11	INFORMATION ISSUE.	P.T.	Aug. 2021
Rev	Description	Revised by	Date

INFORMATION

e

c

s

CONSULTANTS

Building Services Consulting Engineers
148 Stockport Road
Chester, Cheshire. SK5 2DP
Tel: 0161 283 2882 Fax 0161 282 8825
Web Site: www.ecs-ecs.co.uk Email: sales@ecs-ecs.co.uk

JOB NO.	DRAWING NO.	COMPUTER FILE	REVISION
24/051	24/051/M/04	24_051_M_04	11
DATE	SCALE	DRAWN	CHECKED
Aug. 21	1:100	D.L.	P.T.

JOB TITLE

West View Court
Wythenshaw

CfA

ISO 9001

DRAWING TITLE

Ground Floor
Mechanical Services

ace

ARCHITECTURAL ENGINEERING CONSULTANTS