

CLIENT:
MIKE DILLON

SITE LOCATION:
39 GRT ANCOATS ST, MANCHESTER M4 5AE

DWG TITLE:
LOCATION PLAN

DWG No:
A.01.1

Rev:# DATE:#



SCALE @ A3: 1:1250 03001000057


8 <http://www.shielsdesign.com>

studio@shielsdesign.com

© SHIELS DESIGN LTD All rights reserved

Approx. dims indicated. Do not scale from plan. All design work is subject to statutory approvals and may require amendment. 3D visuals for illustration only, including any associated BIMx modelling. Contractor to check all dimensions and details on site prior to submitting tender and placing orders for materials or for fabrication purposes. NOTE: where dims are generated from dimensions and photos provided by client, the contractor must check for accuracy & workability prior to commencement, any discrepancy must be reported immediately. This information is not transferable and granting license for use of this information by any other party is done so on the conditional basis that the licensee carries out their own dimensional checks for accuracy, otherwise the use of this information is prohibited.

THESE DRAWINGS HAVE BEEN PRODUCED FOR PLANNING AND/OR BUILDING REGULATIONS PURPOSES ONLY, AS MAY BE REQUIRED, FURTHER AMENDMENT MAY BE REQUIRED TO ACHIEVE COMPLIANCE WITH STATUTORY REQUIREMENTS. CONTRACTOR MUST ASSESS ENTIRE SCOPE OF WORKS ON SITE AND INCORPORATE ALL THAT IS REQUIRED TO ENABLE SUBMISSION OF A BONA FIDE TENDER. CLIENT MUST SPECIFY FINISHES AND WHETHER ANY EXTERNAL SUBCONTRACTORS ARE TO BE USED. MAIN CONTRACTOR TO INCLUDE FOR ANY BVIC WITH FACILITATING SUBCONTRACTORS PACKAGES EG. CLIENT APPOINTED SPECIALIST BATHROOM/KITCHEN DESIGN & INSTALLATIONS ETC.

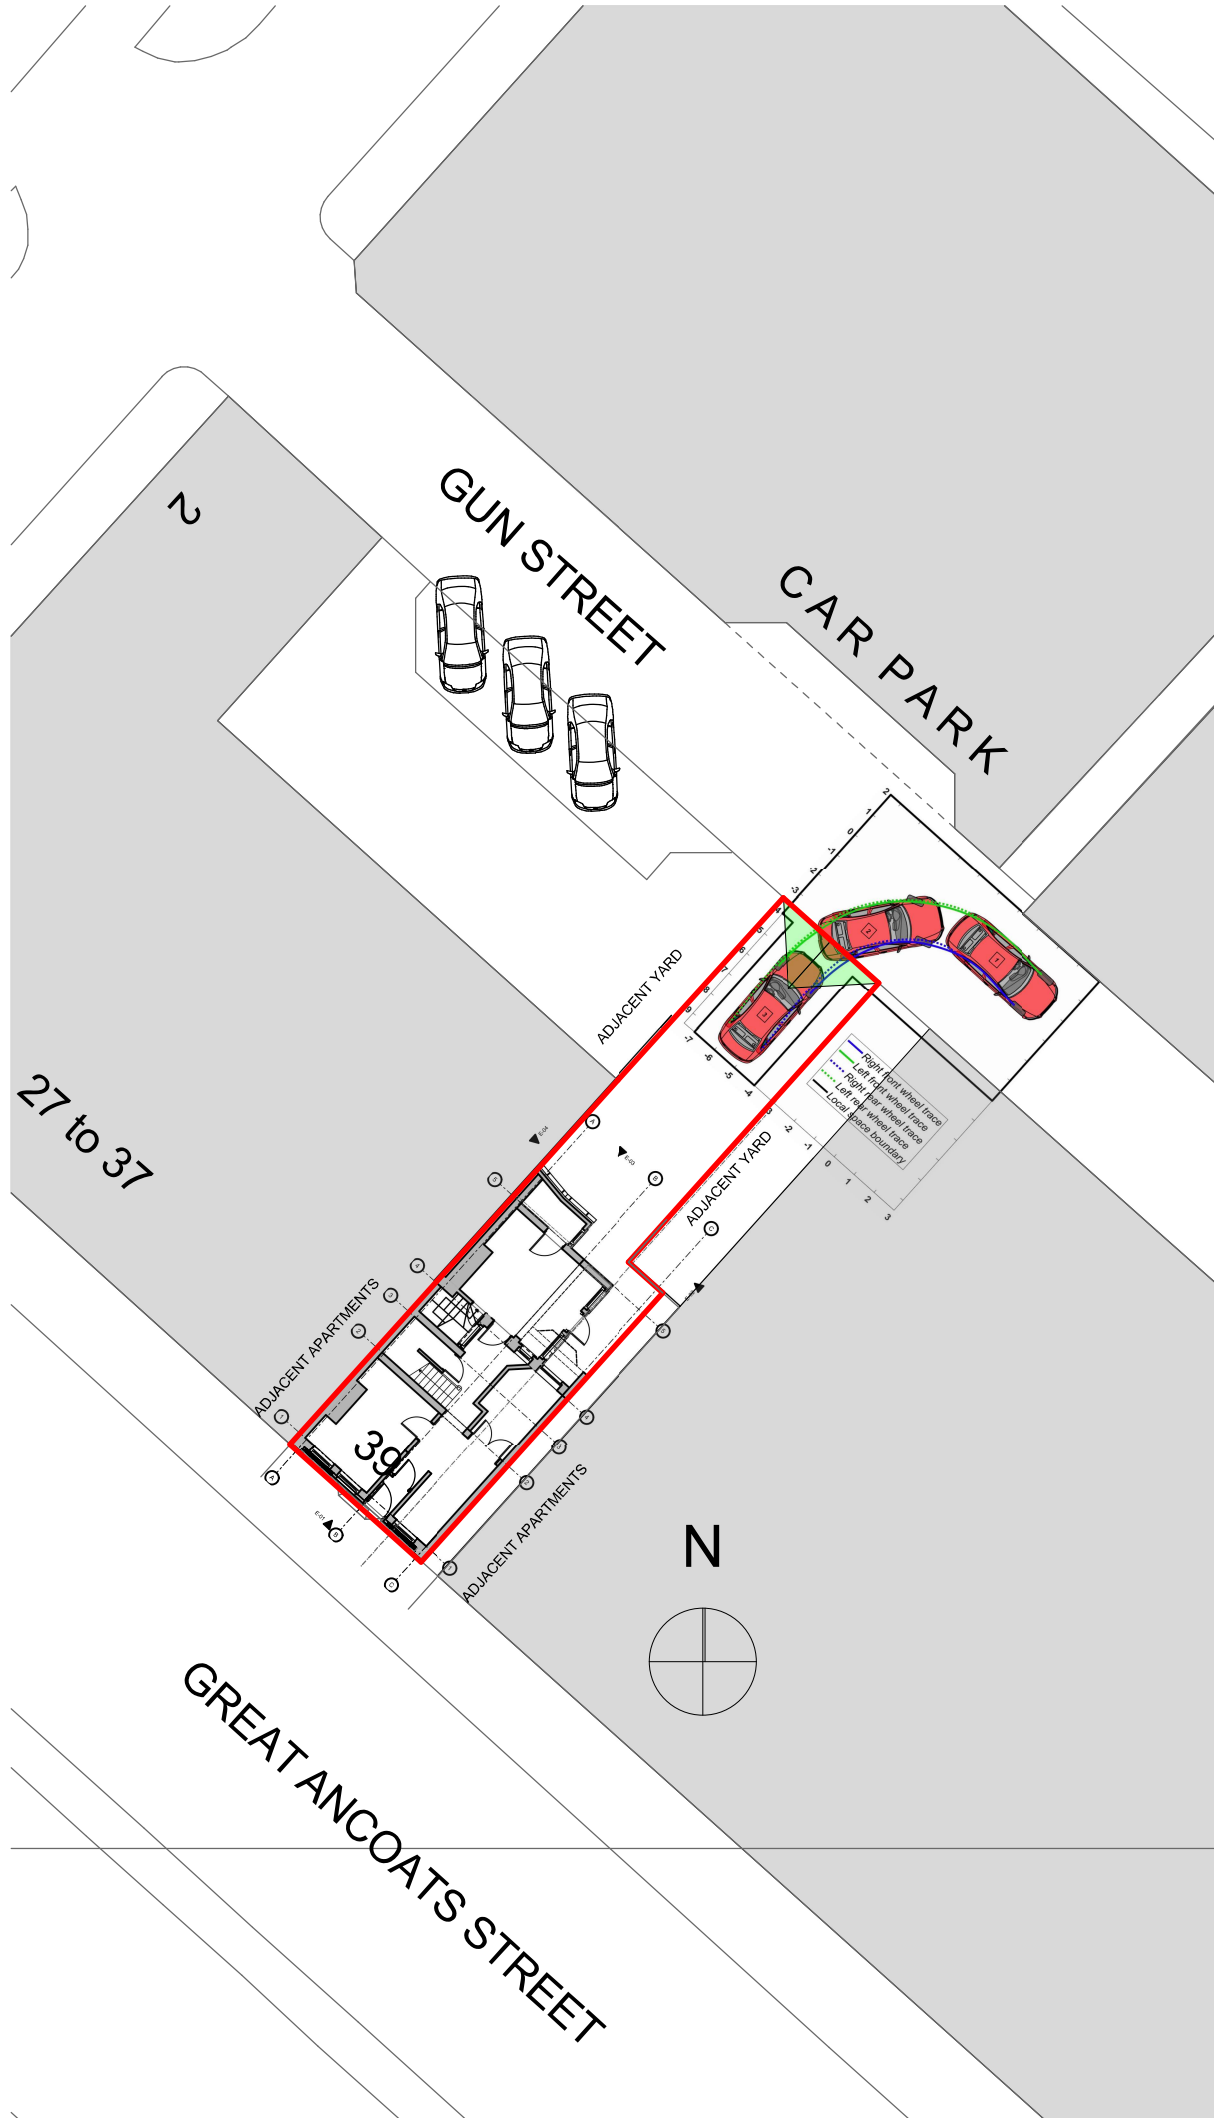

CLIENT:
MIKE DILLON

SITE LOCATION:
39 GRT ANCOATS ST, MANCHESTER M4 5AE

DWG TITLE:
EXISTING SITE PLAN

DWG No:
A.01.2

Rev:# DATE:#

SHIELDS DESIGN
CHARTERED ARCHITECTURAL PRACTICE

SCALE BAR (mm): 1:500 (over 1m) 1:100 (over 1m) 1:200 (over 2m) 1:300 (over 3m)

SCALE @ A3: 1:200

07931906057






<http://www.shieldsdesign.com>

studio@shieldsdesign.com

© SHIELDS DESIGN LTD All rights reserved

Approx. dims indicated. Do not scale from plan. All design work is subject to statutory approvals and may require amendment. 3D visuals for illustration only, including any associated BIMx modelling Contractor to check all dimensions and details, on site prior submitting tender and placing orders for materials or for fabrication purposes. NOTE: where dims are generated from dimensions and photos provided by client, the contractor must check for accuracy & workability prior to commencement, any discrepancy must be reported immediately. This information is not transferable and granting license for use of this information by any other party is done so on the conditional basis that the licensee carries out their own dimensional checks for accuracy, otherwise the use of this information is prohibited.

THIS DRAWING HAS BEEN PRODUCED FOR PLANNING AND/OR BUILDING REGULATIONS PURPOSES ONLY, AS MAY BE REQUIRED, FURTHER AMENDMENT MAY BE REQUIRED TO ACHIEVE COMPLIANCE WITH STATUTORY REQUIREMENTS. CONTRACTOR MUST ASSESS ENTIRE SCOPE OF WORKS ON SITE AND INCORPORATE ALL THAT IS REQUIRED TO ENABLE SUBMISSION OF A BONA FIDE TENDER. CLIENT MUST SPECIFY FINISHES AND WHETHER ANY EXTERNAL SUBCONTRACTORS ARE TO BE USED. MAIN CONTRACTOR TO INCLUDE FOR ANY BWC WITH FACITATING SUBCONTRACTORS PACKAGES E.G. CLIENT APPOINTED SPECIALIST BATHROOM/KITCHEN DESIGN & INSTALLATIONS ETC.

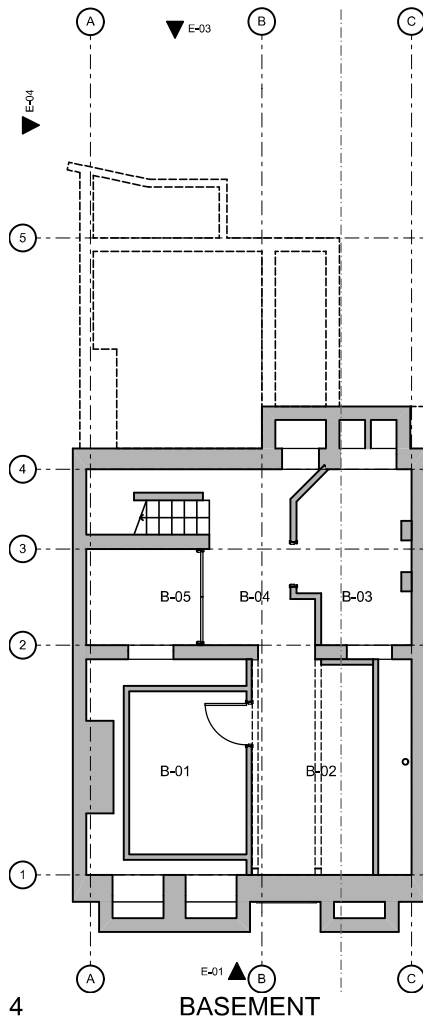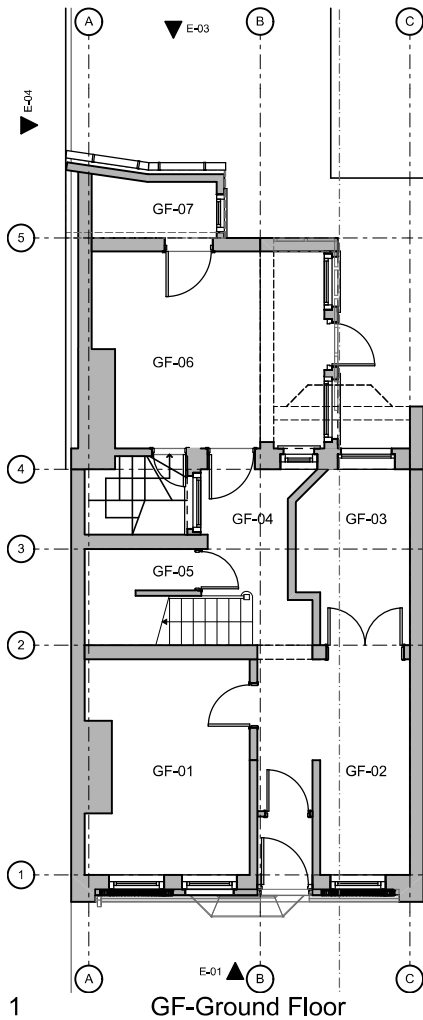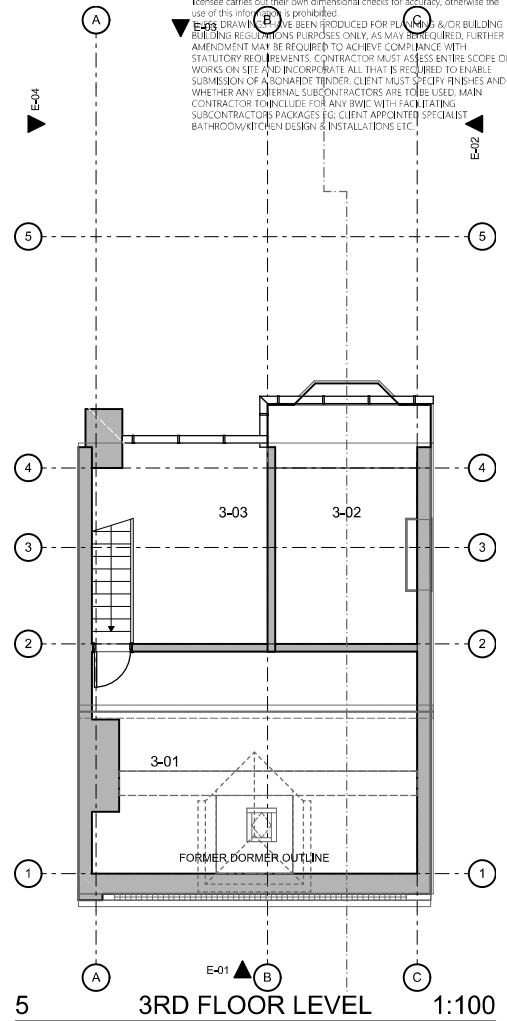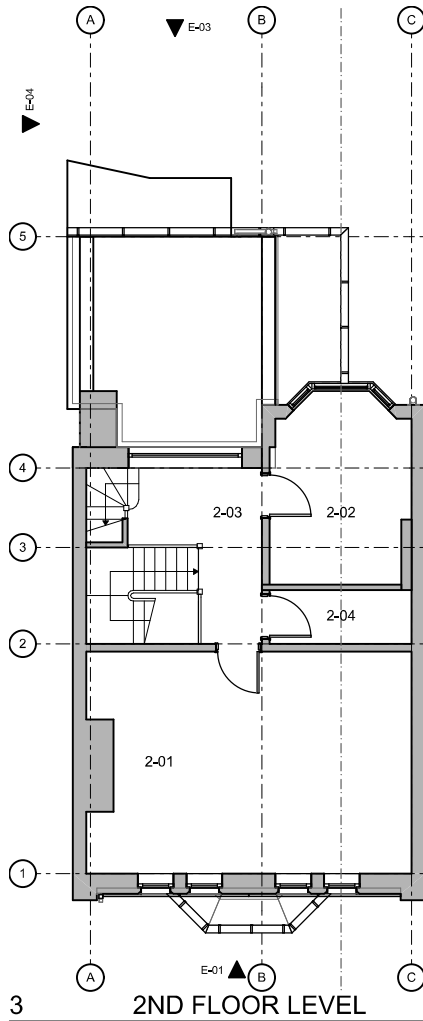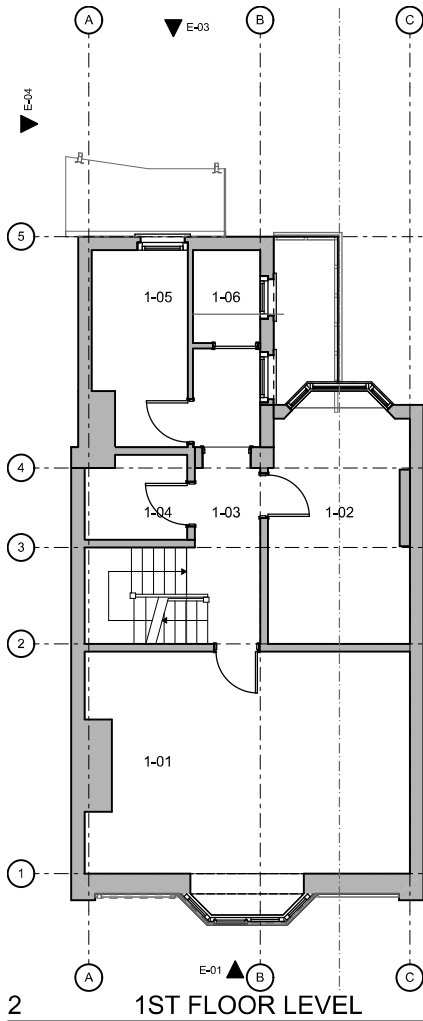

CLIENT:
MIKE DILLON

SITE LOCATION:
39 GRT ANCOATS ST, MANCHESTER M4 5AE

DWG TITLE:
EXISTING PLANS

DWG No:
A.01.3

Rev:# DATE:#

The image displays two architectural elevation drawings of a building, labeled E-01 and E-02, with a scale of 1:100.


E-01 South West Elevation: This drawing shows the front facade of the building. It features a central entrance with a pediment and a small balcony above it. The facade is divided into three vertical sections by columns. The roofline is marked with a dashed line and labeled "FORMER DORMER OUTLINE". The drawing includes a grid system with letters A, B, and C, and floor level markers: +0.370 (3RD FLOOR LEVEL), +0.504 (2ND FLOOR LEVEL), +0.202 (1ST FLOOR LEVEL), +0.000 (GROUND FLOOR LEVEL), and -0.281 (BASEMENT). A silhouette of a person on a bicycle is shown on the right side of the drawing.

E-02 South East Elevation: This drawing shows the side profile of the building. It features a gabled roof and a chimney. The drawing includes a grid system with numbers 1, 2, 3, 4, and 5, and floor level markers: +0.370 (3RD FLOOR LEVEL), +0.504 (2ND FLOOR LEVEL), +0.202 (1ST FLOOR LEVEL), +0.000 (GROUND FLOOR LEVEL), and -0.281 (BASEMENT).

SHIELDS DESIGN
CHARTERED ARCHITECTURAL PRACTICE

SCALE BAR (m): 1:500 (equal to 1:100 (vertical) 1:200 (horizontal) 1:500 (vertical))

SCALE @ A3: 1:100

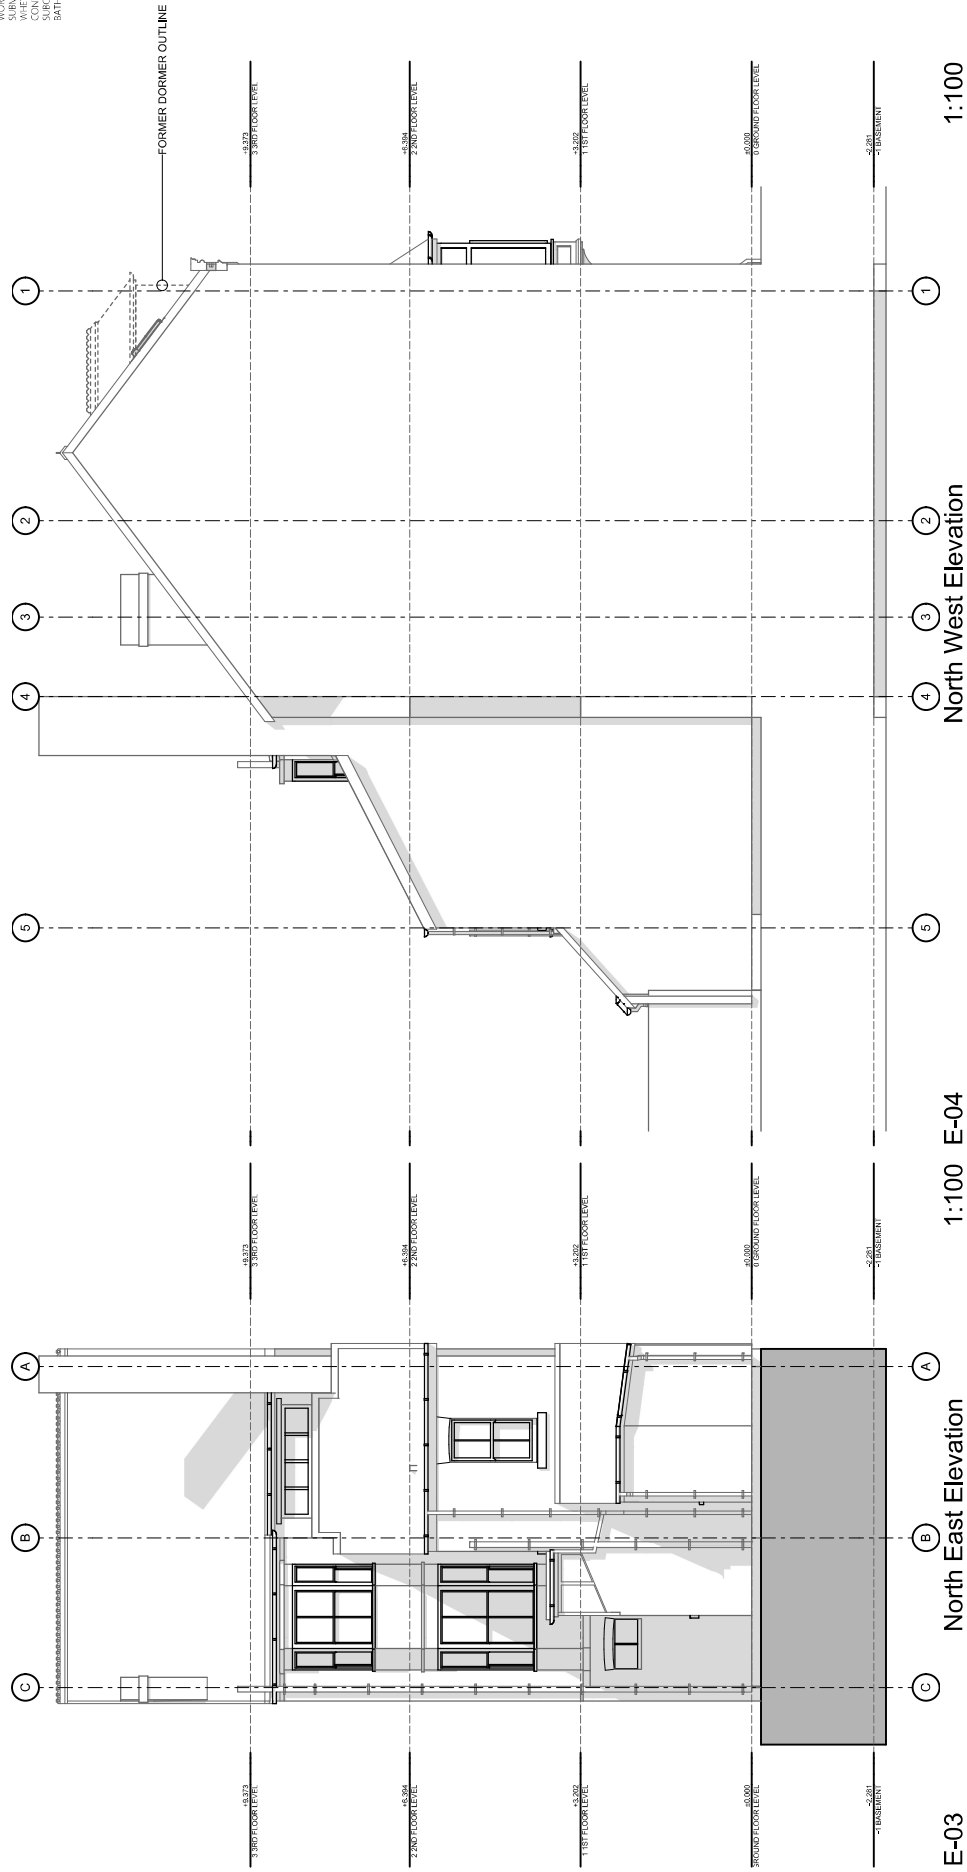[illegible]

CLIENT:
MIKE DILLON

SITE LOCATION:
39 GRT ANCOATS ST, MANCHESTER M4 5AE

DWG TITLE:
EXISTING NW & NE ELEVATIONS

DWG No:
A.01.5



SHIELDS DESIGN
CHARTERED ARCHITECTURAL PRACTICE

SCALE @ A3: 1:100


SCALE BAR (cm): 1:50 (2cm=1m) 1:100 (1cm=1m) 1:200 (1cm=2m) 1:500 (1cm=5m)

07931906057
<http://www.shielsdesign.com>
studio@shielsdesign.com
 © SHIELS DESIGN LTD All rights reserved

07931906057
<http://www.shielsdesign.com>
studio@shielsdesign.com
 © SHIELS DESIGN LTD All rights reserved

Approx. dims indicated. Do not scale from plan. All design work is subject to statutory approvals and may require amendment. 3D visuals for illustration only, including any associated BIMx modelling Contractor to check all dimensions and details on site prior to submitting tender and placing orders for materials or for fabrication purposes. NOTE: where dims are generated from dimensions and photos provided by client, the contractor must check for accuracy & workability prior to commencement, any discrepancy must be reported immediately. This information is not transferable and granting license for use of this information by any other party is done so on the conditional basis that the licensee carries out their own dimensional checks for accuracy, otherwise the use of this information is prohibited.

THESE DRAWINGS HAVE BEEN PRODUCED FOR PLANNING AND/OR BUILDING REGULATIONS PURPOSES ONLY, AS MAY BE REQUIRED, FURTHER AMENDMENT MAY BE REQUIRED TO ACHIEVE COMPLIANCE WITH STATUTORY REQUIREMENTS. CONTRACTOR MUST ASSESS ENTIRE SCOPE OF WORKS ON SITE AND INCORPORATE ALL THAT IS REQUIRED TO ENABLE SUBMISSION OF A BONA FIDE TENDER. CLIENT MUST SPECIFY FINISHES AND WHETHER ANY EXTERNAL SUBCONTRACTORS ARE TO BE USED. MAIN CONTRACTOR TO INCLUDE FOR ANY BVMC WITH FACILITATING SUBCONTRACTORS PACKAGES EG. CLIENT APPOINTED SPECIALIST BATHROOM/KITCHEN DESIGN & INSTALLATIONS ETC.

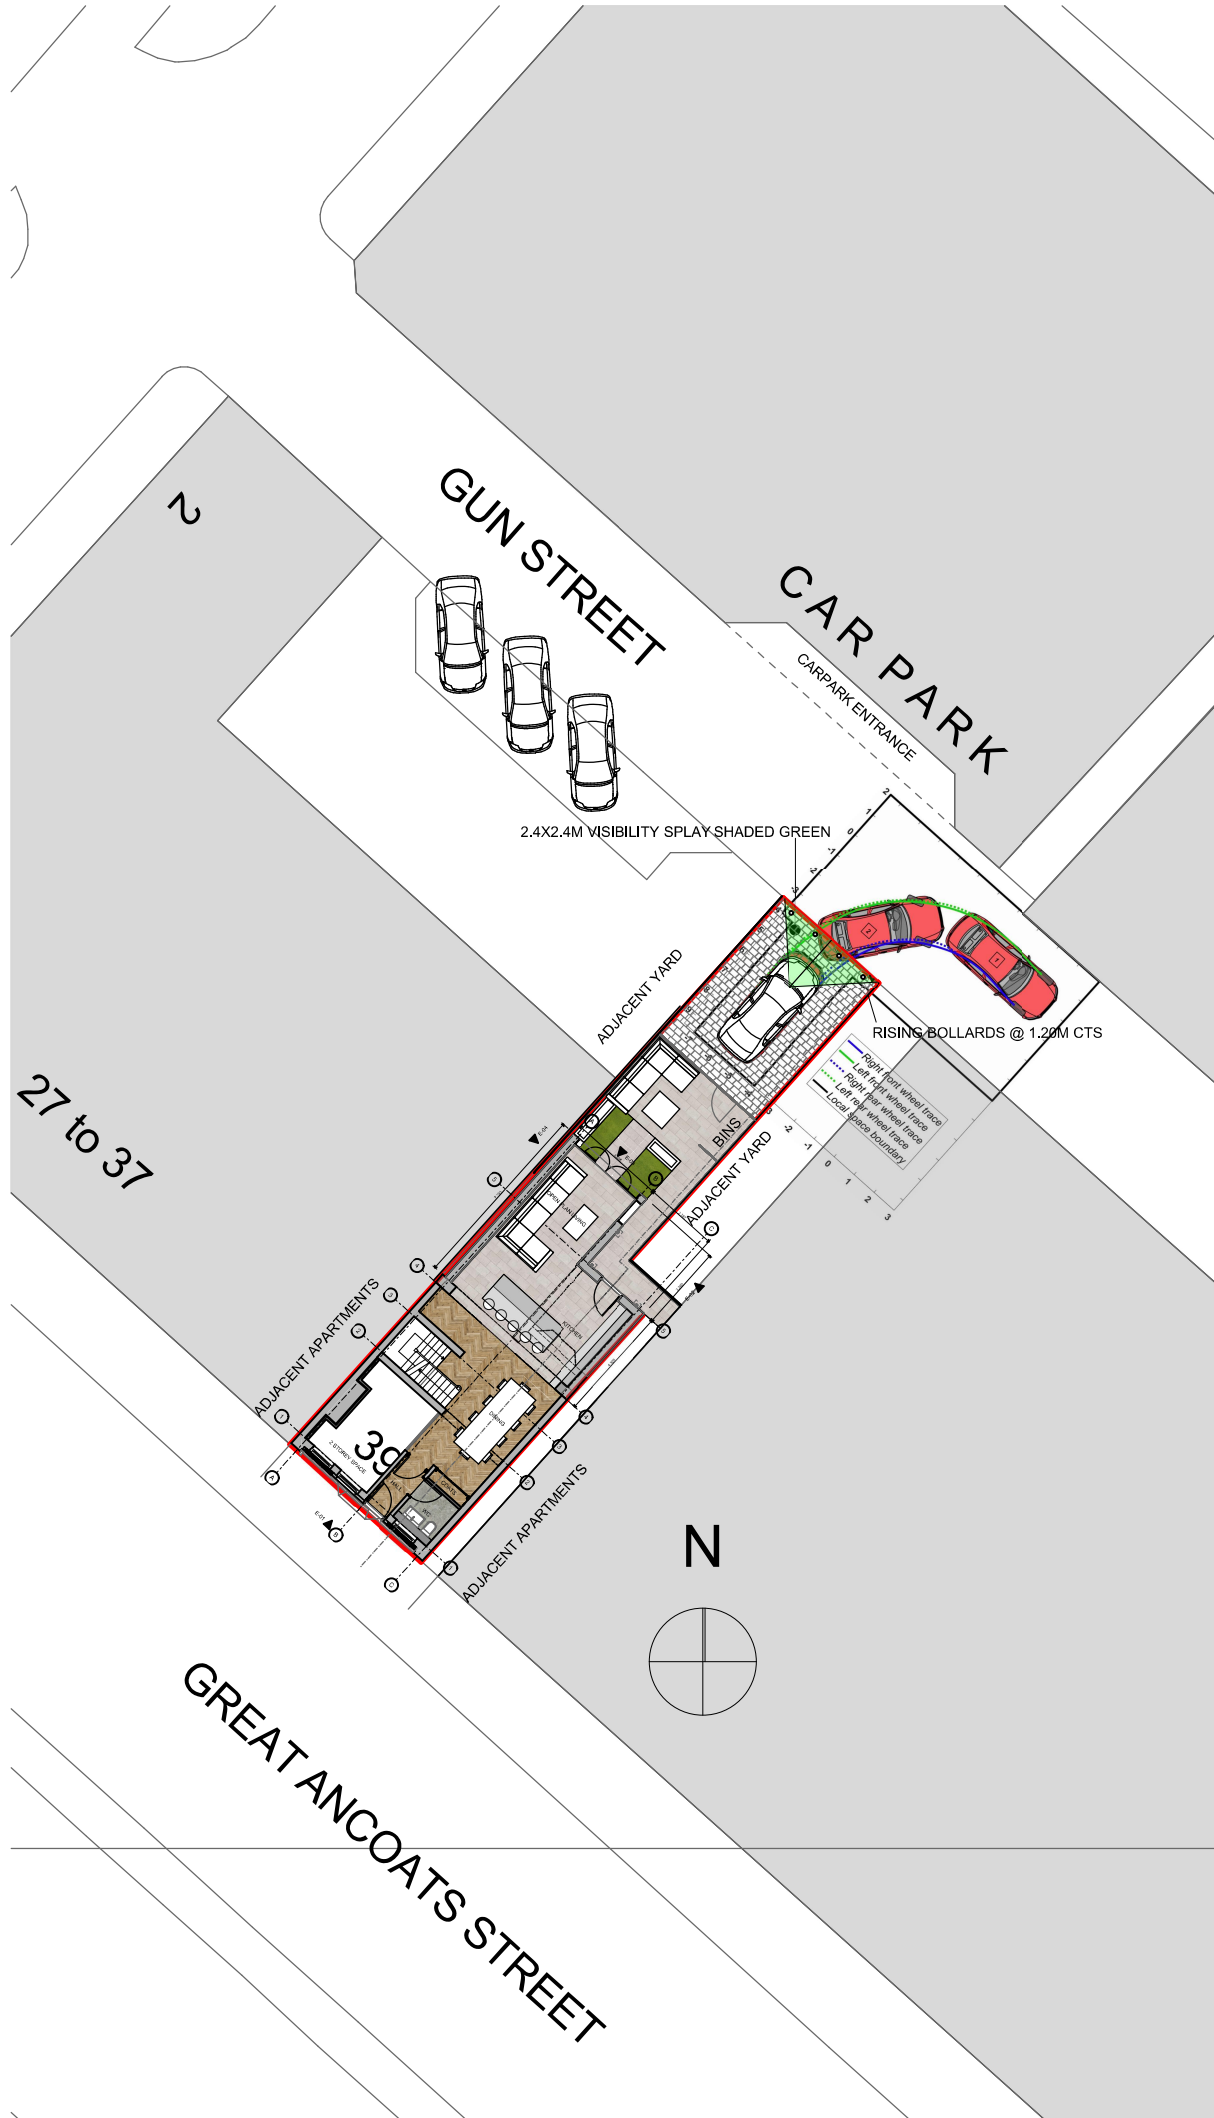

CLIENT:
MIKE DILLON

SITE LOCATION:
39 GRT ANCOATS ST, MANCHESTER M4 5AE

DWG TITLE:
PROPOSED SITE PLAN

DWG No:
A.02.1

Rev:# DATE:#






 **SHIELDSDESIGN**
CHARTERED ARCHITECTURAL PRACTICE

SCALE @ A3: 1:200

07931906057
<http://www.shieldsdesign.com>
studio@shieldsdesign.com
© SHIELDS DESIGN LTD All rights reserved

Approx. dims indicated. Do not scale from plan. All design work is subject to statutory approvals and may require amendment. 3D visuals for illustration only, including any associated BIMx modelling. Contractor to check all dimensions and details on site prior to submitting tender and placing orders for materials or for fabrication purposes. NOTE: where dims are generated from dimensions and photos provided by client, the contractor must check for accuracy & workability prior to commencement, any discrepancy must be reported immediately. This information is not transferable and granting license for use of this information by any other party is done so on the conditional basis that the licensee carries out their own dimensional checks for accuracy, otherwise the use of this information is prohibited.

THIS DRAWING HAS BEEN PRODUCED FOR PLANNING AND/OR BUILDING REGULATIONS PURPOSES ONLY, AS MAY BE REQUIRED, FURTHER AMENDMENT MAY BE REQUIRED TO ACHIEVE COMPLIANCE WITH STATUTORY REQUIREMENTS. CONTRACTOR MUST ASSESS ENTIRE SCOPE OF WORKS ON SITE AND INCORPORATE ALL THAT IS REQUIRED TO ENABLE SUBMISSION OF A BONAFIDE TENDER. CLIENT MUST SPECIFY FINISHES AND WHETHER ANY EXTERNAL SUBCONTRACTORS ARE TO BE USED. MAIN CONTRACTOR TO INCLUDE FOR ANY BWC WITH FACILITATING SUBCONTRACTORS PACKAGES E.G. CLIENT APPOINTED SPECIALIST BATHROOM/KITCHEN DESIGN & INSTALLATIONS ETC.

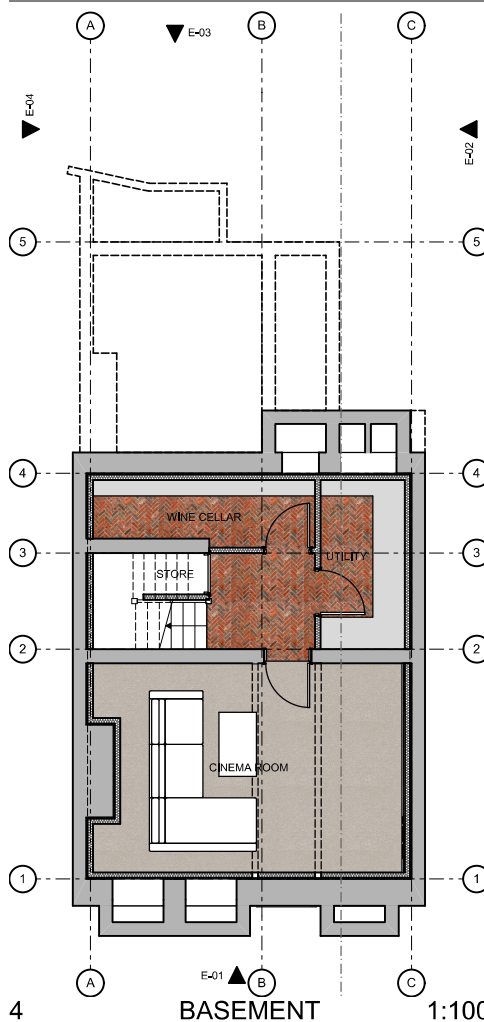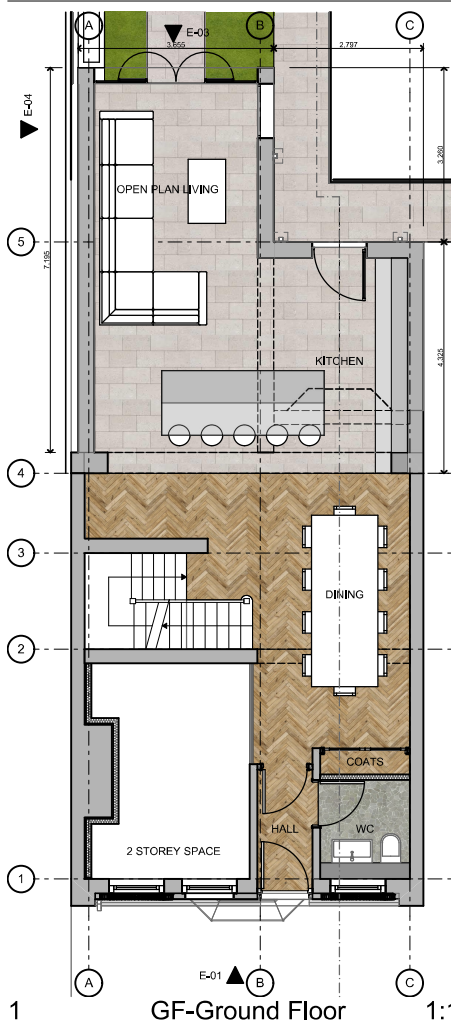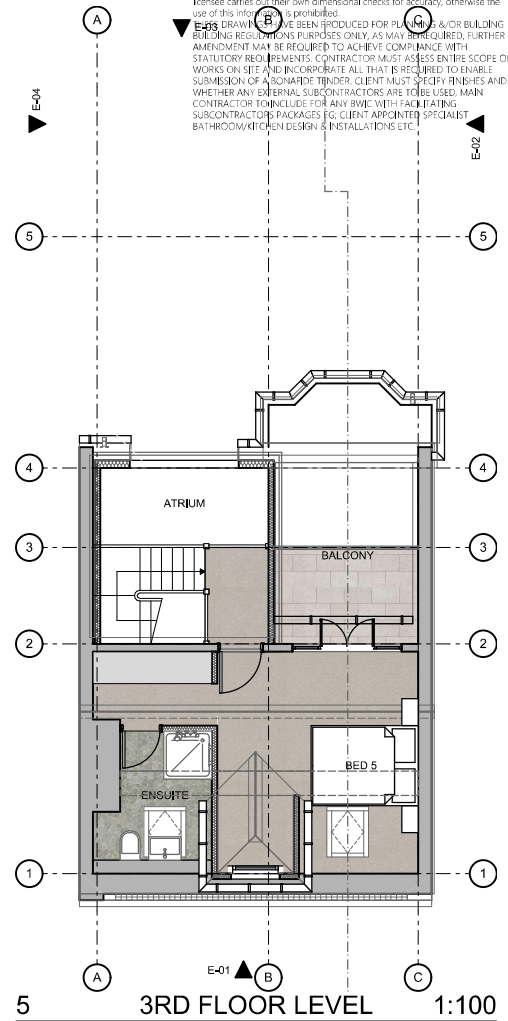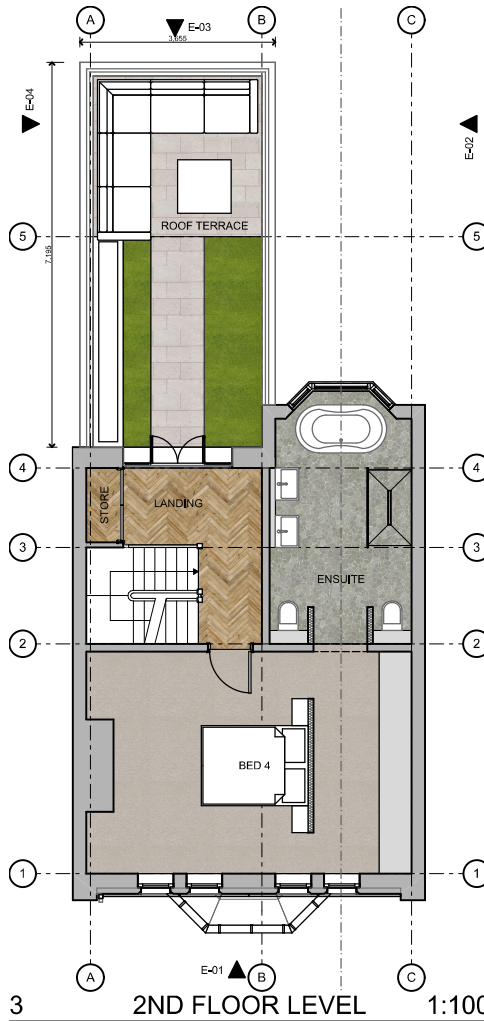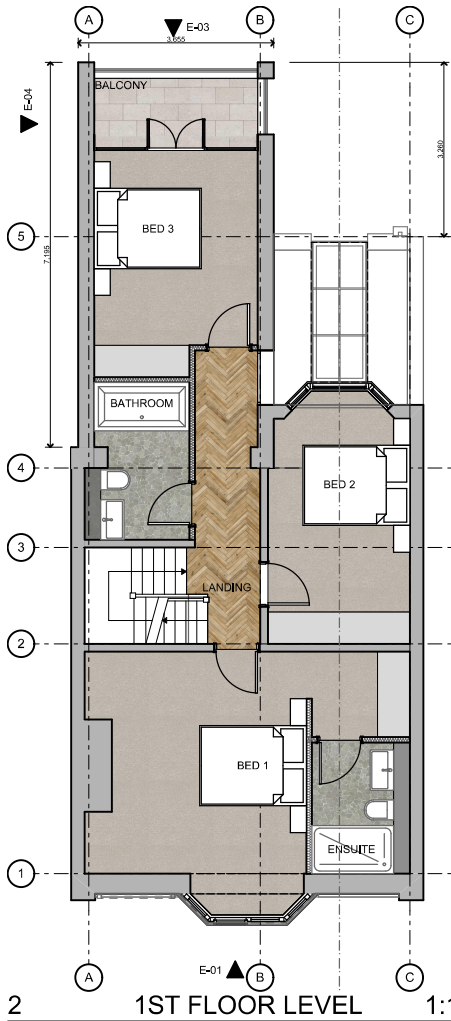

CLIENT:
MIKE DILLON

SITE LOCATION:
39 GRT ANCOATS ST, MANCHESTER M4 5AE

DWG TITLE:
PROPOSED PLANS

DWG No:
A.02.2

Rev:# DATE:#

SHIELDSDESIGN
CHARTERED ARCHITECTURAL PRACTICE

SCALE @ A3: 1:100

07931906057

<http://www.shieldsdesign.com>

studio@shieldsdesign.com


© SHIELDS DESIGN LTD All rights reserved

Architectural drawings of the South West and South East Elevations of a building. The drawings include a grid system (A-C, 1-5) and elevation markers (e.g., 3RD FLOOR LEVEL, 2ND FLOOR LEVEL, 1ST FLOOR LEVEL, GROUND FLOOR LEVEL, -1 BASEMENT). A scale of 1:100 is indicated for both.


South West Elevation (Left): Shows a three-story facade. The ground floor features a central entrance with a pediment and two side windows. The second floor has three windows. The third floor has two windows. A bicycle icon is shown on the roof. A note indicates: "2x NEW CONSERVATION TYPE VELUX RE-INSTATE DORMER".

South East Elevation (Right): Shows a side profile of the building. The ground floor has a large window. The second floor has a large window. The third floor has a large window. A note indicates: "2x NEW CONSERVATION TYPE VELUX RE-INSTATE DORMER".

RECESSED ROOF BALCONY

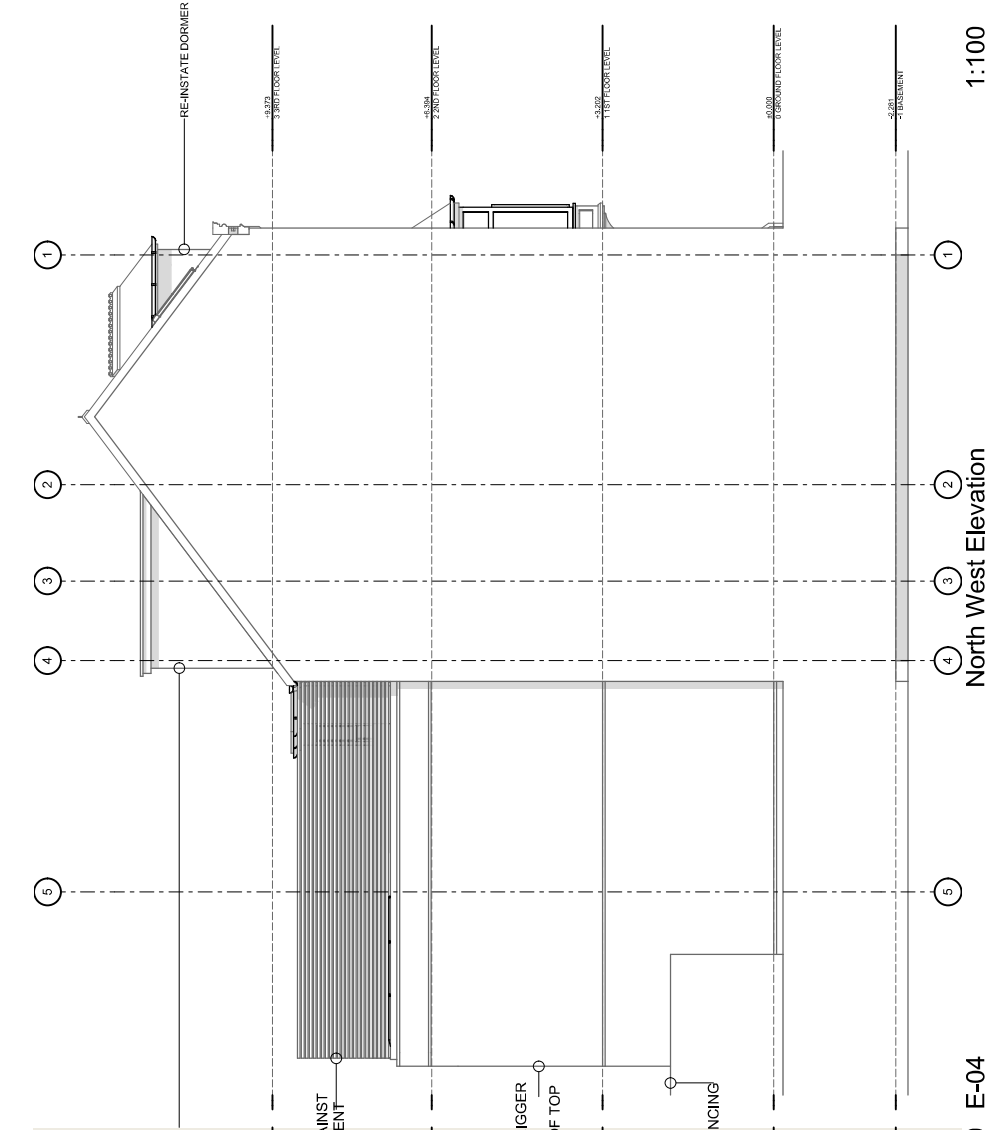

07931906057
<http://www.shieldsdesign.com>
studio@shieldsdesign.com
 © SHIELDS DESIGN LTD All rights reserved

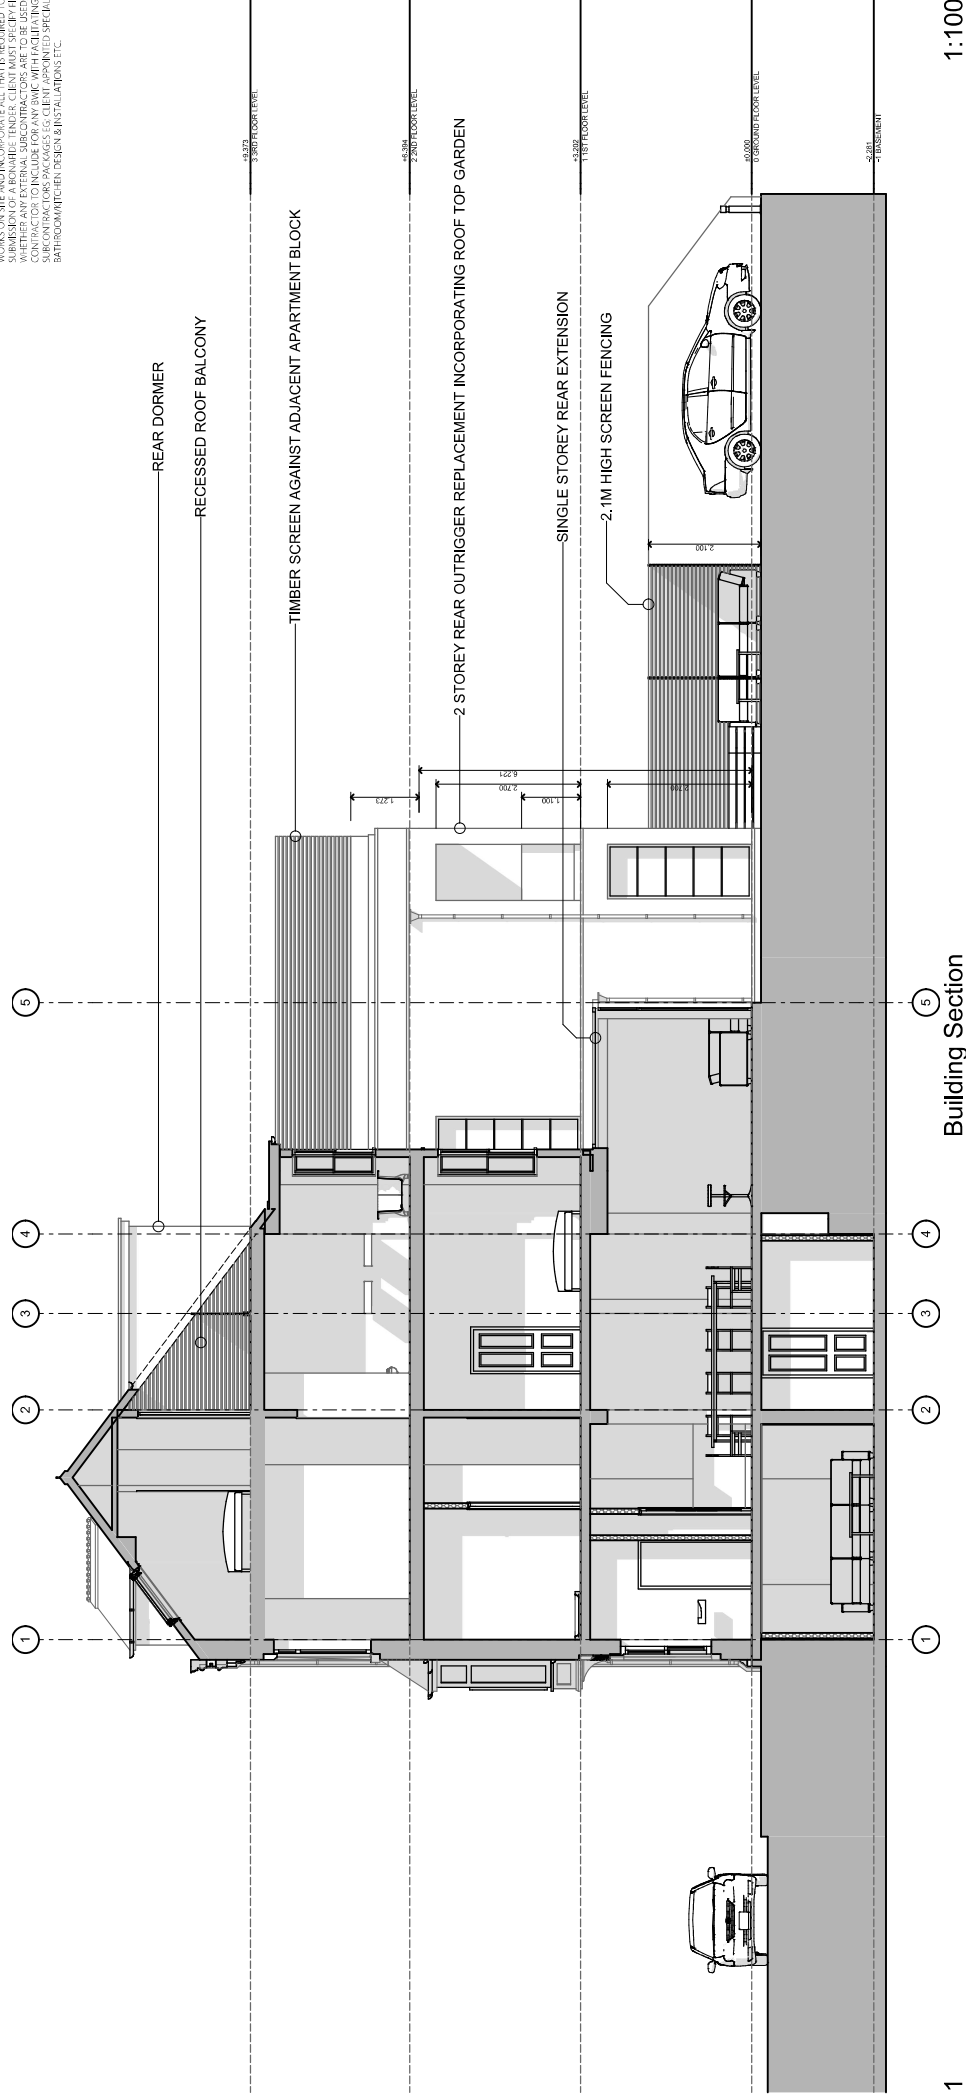[illegible]

CLIENT:
MIKE DILLON

SITE LOCATION:
39 GRT ANCOAT:

DWG TITLE: PROPOSED S-01 Building Section


DWG No:
A.02.5



SHIELDS DESIGN
CHARTERED ARCHITECTURAL PRACTICE

Figure 1 is a schematic diagram of the test specimen, showing a vertical bar with a total height of 60 cm. The bar is divided into sections with different reinforcement: 1-50(2cm=1m) at the top, 1-100(1cm=1m) below that, 1-200(1cm=2m) below that, and 1-500(1cm=5m) at the bottom. The bottom section is labeled 'SCALE @ A3: 1:100'.

07931906057
<http://www.shielsdesign.com>
studio@shielsdesign.com
 © SHIELS DESIGN LTD All rights reserved

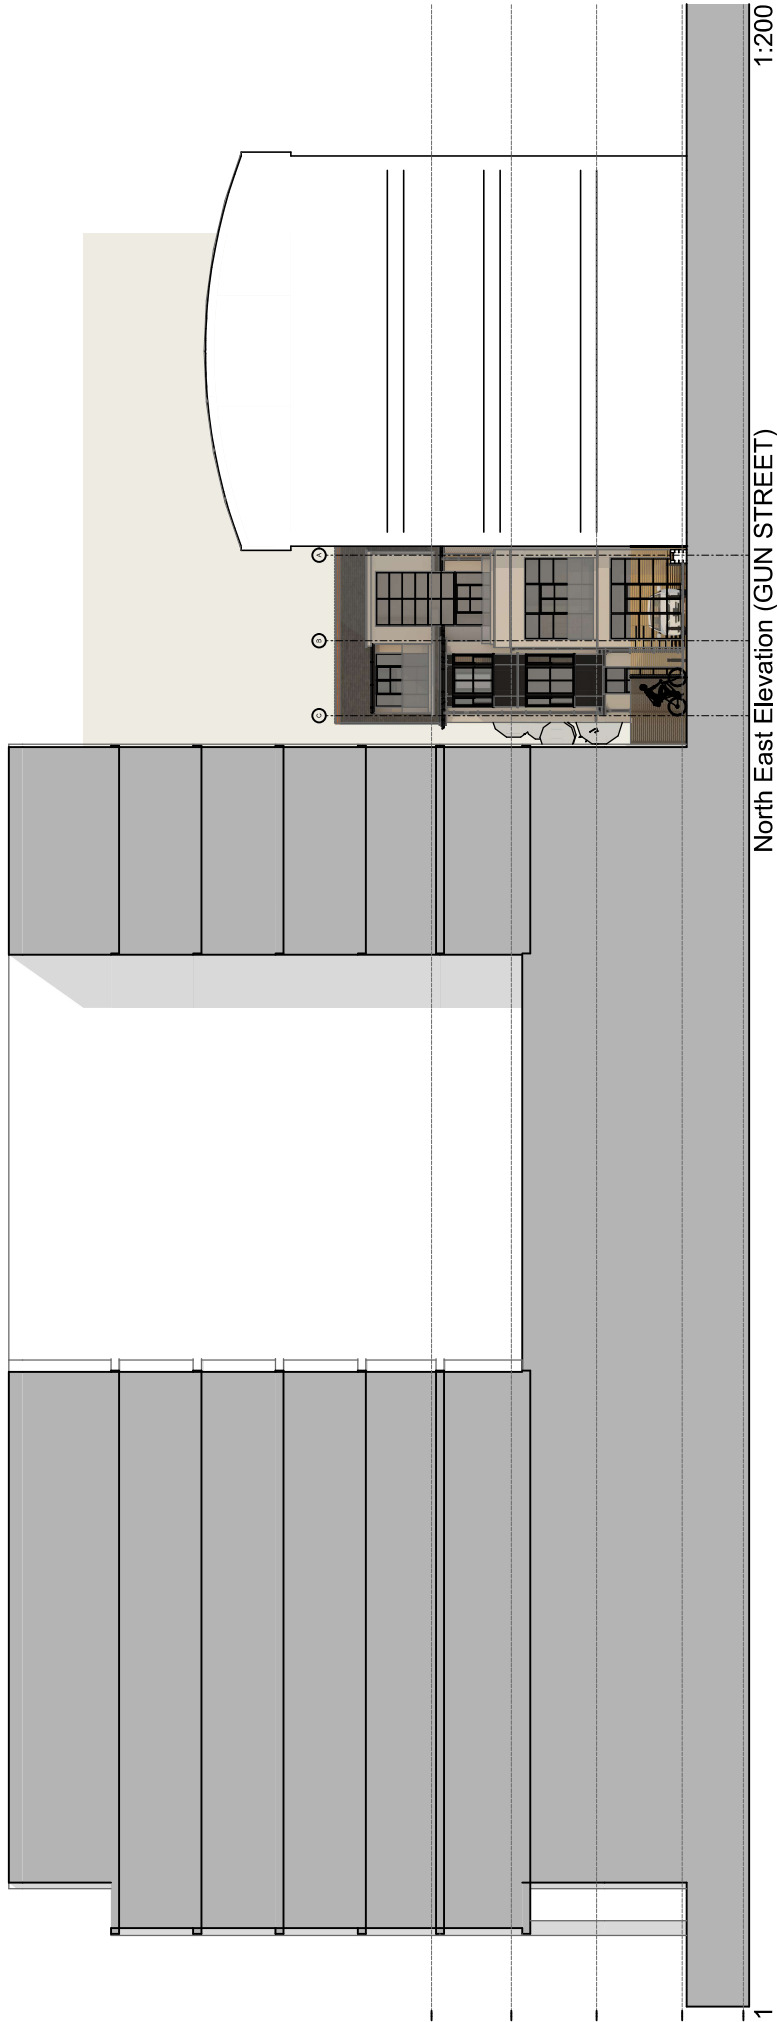[illegible]

CLIENT: **MIKE DILLON**

SITE LOCATION:
339 GRT ANCOATS ST, MANCHESTER M4 5AE

DWG TITLE:
E-03 North East Elevation (STREETSCENE)

DWG No: A.02.7
Rev.# DATE:09/03/2022



SCALE @ A3: 1:200

07931906057
<http://www.shielsdesign.com>
studio@shielsdesign.com
 © SHIELS DESIGN LTD All rights reserved