


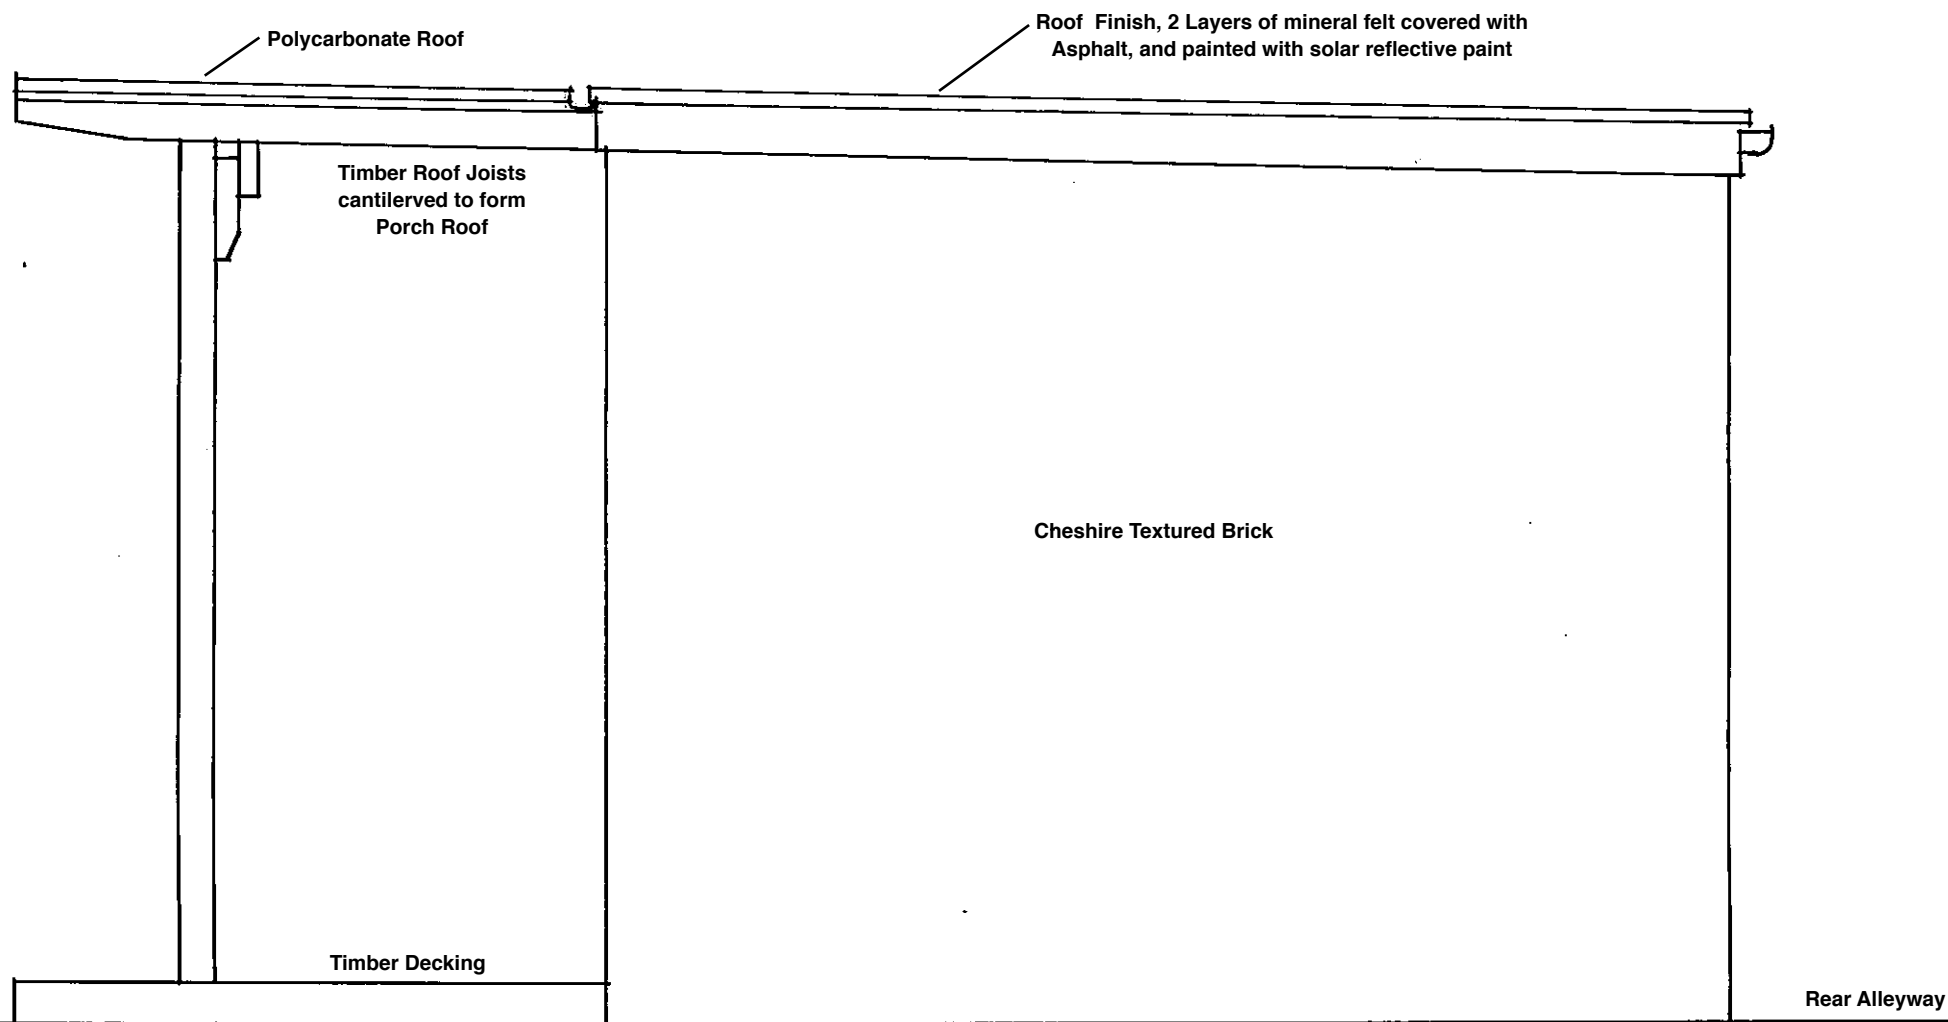

Proposed Side Elevation to Lime Grove Scale 1:200