



NOTES

1. All dimensions are in millimetres unless otherwise stated
2. This drawing is to be read with all other relevant documentation
3. Do not scale from this drawing, all measurement data should be taken directly from the model

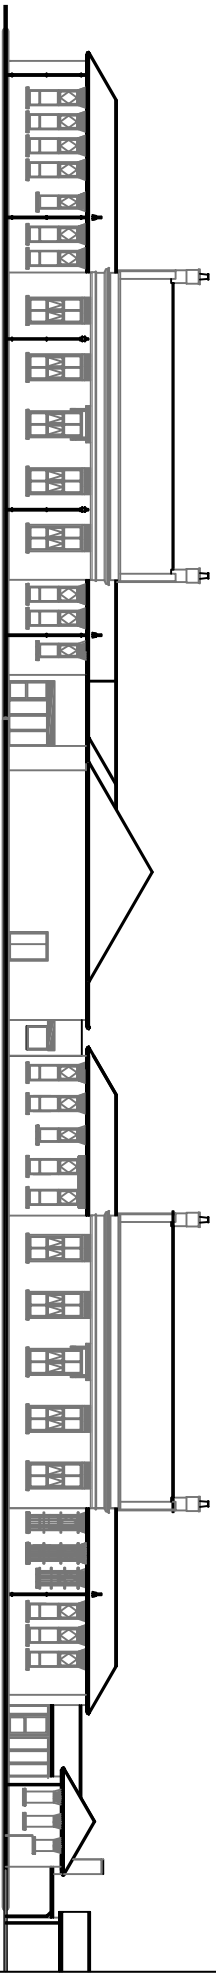


MAIN ENTRANCE ELEVATION (North-east facing to Moston Lane East) AS EXISTING

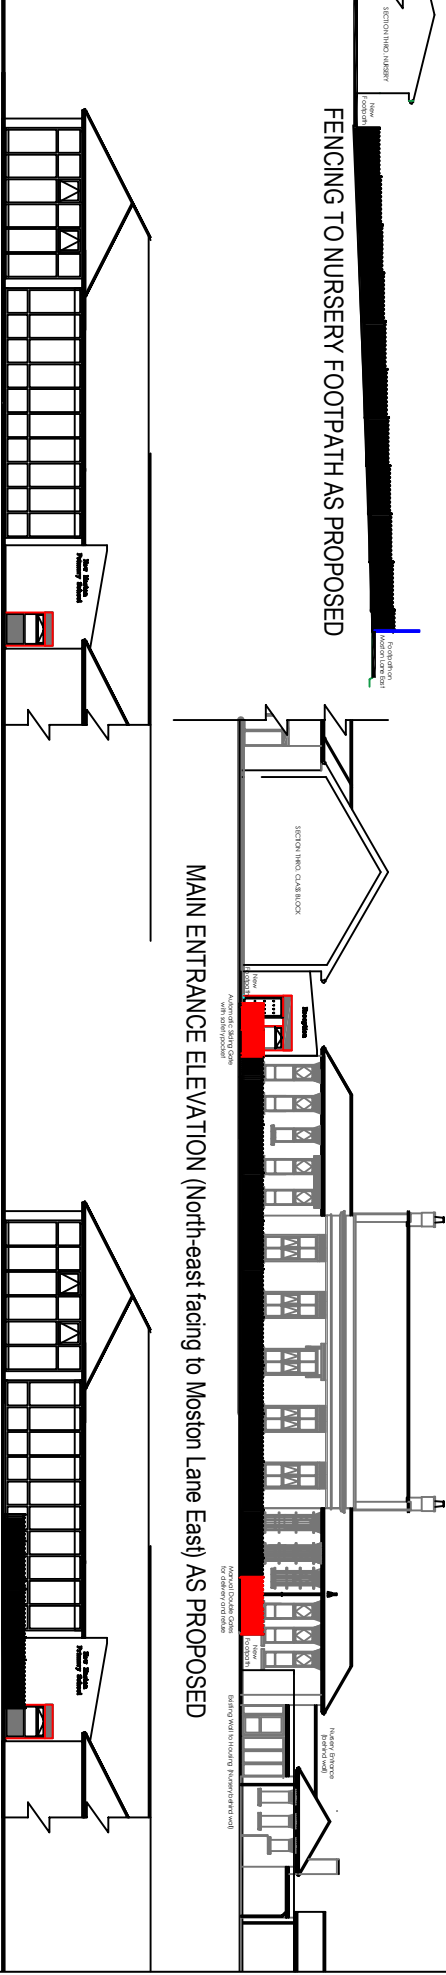


MAIN ENTRANCE ELEVATION (North-east facing to Moston Lane East) AS PROPOSED




SIDE ELEVATION (North-west facing) AS EXISTING

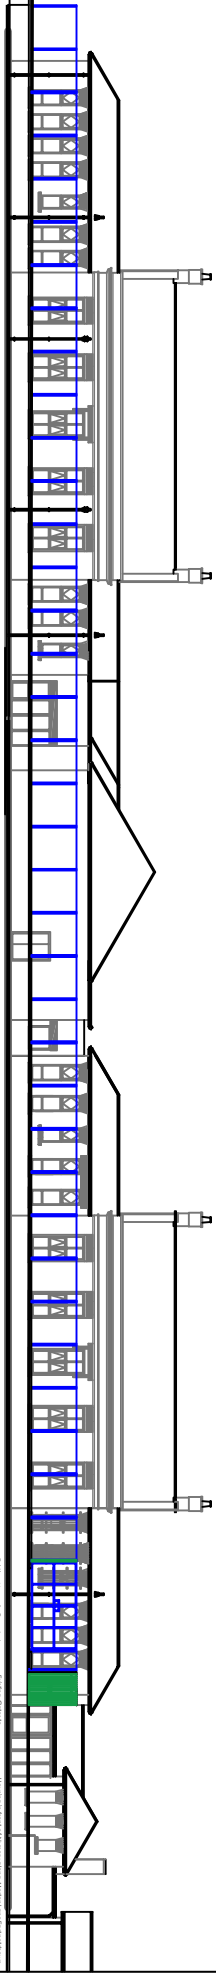

SIDE ELEVATION (North-west facing) AS PROPOSED

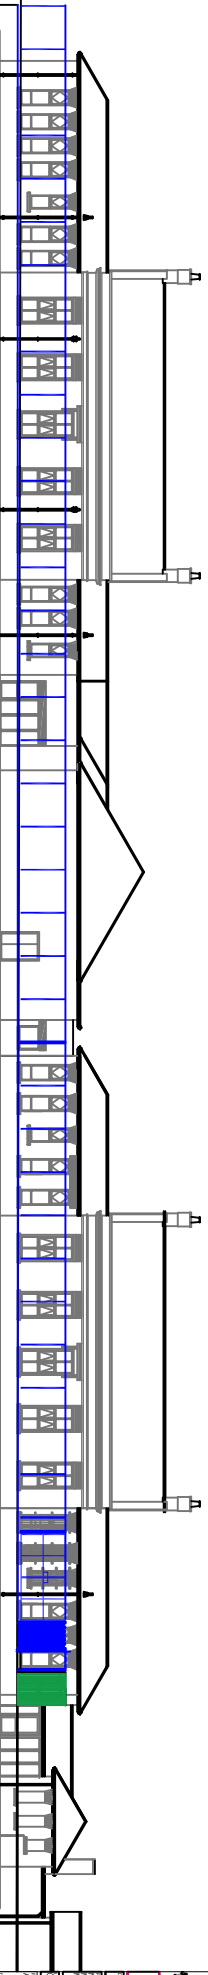

MAIN ENTRANCE ELEVATION (from Road Level on Moston Lane East) AS EXISTING

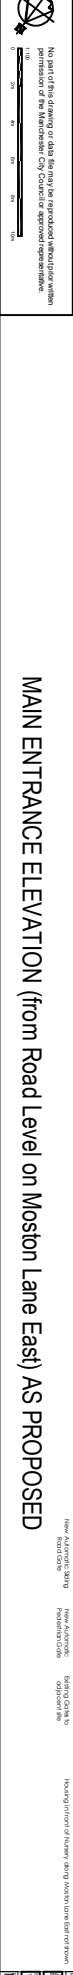

MAIN ENTRANCE ELEVATION (from Road Level on Moston Lane East) AS PROPOSED