


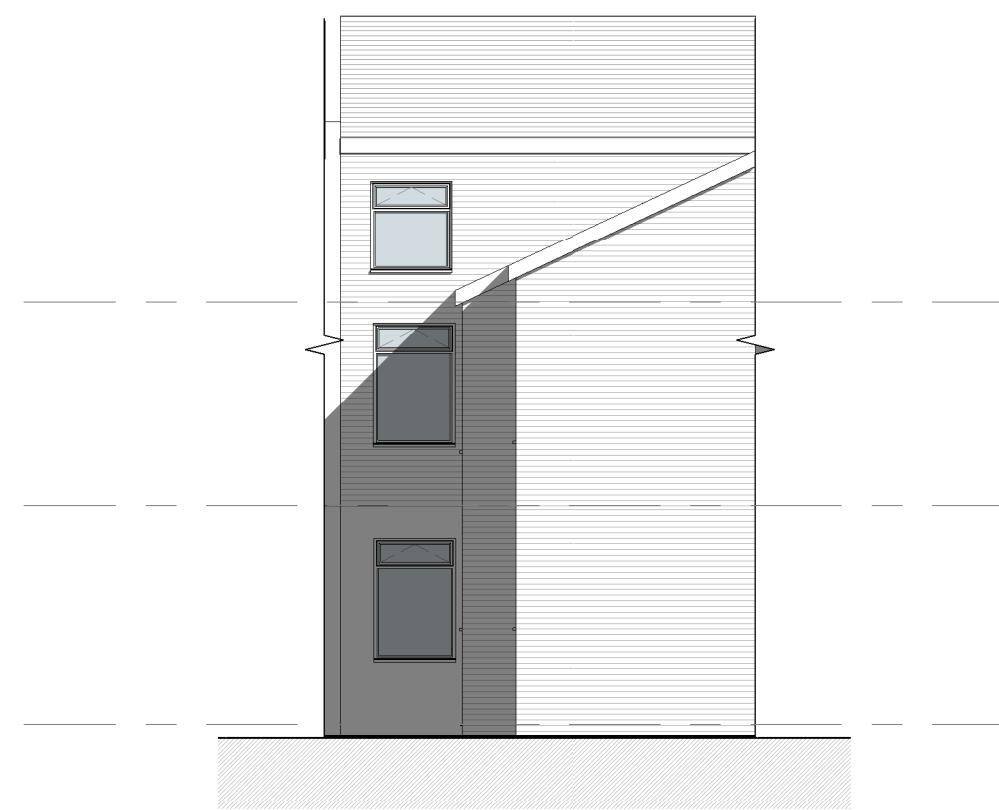

④ **Front - Existing**
1 : 100




⑤ **Left Side - Existing**
1 : 100




⑥ **Rear - Existing**
1 : 100




⑦ **Right Side - Existing**
1 : 100

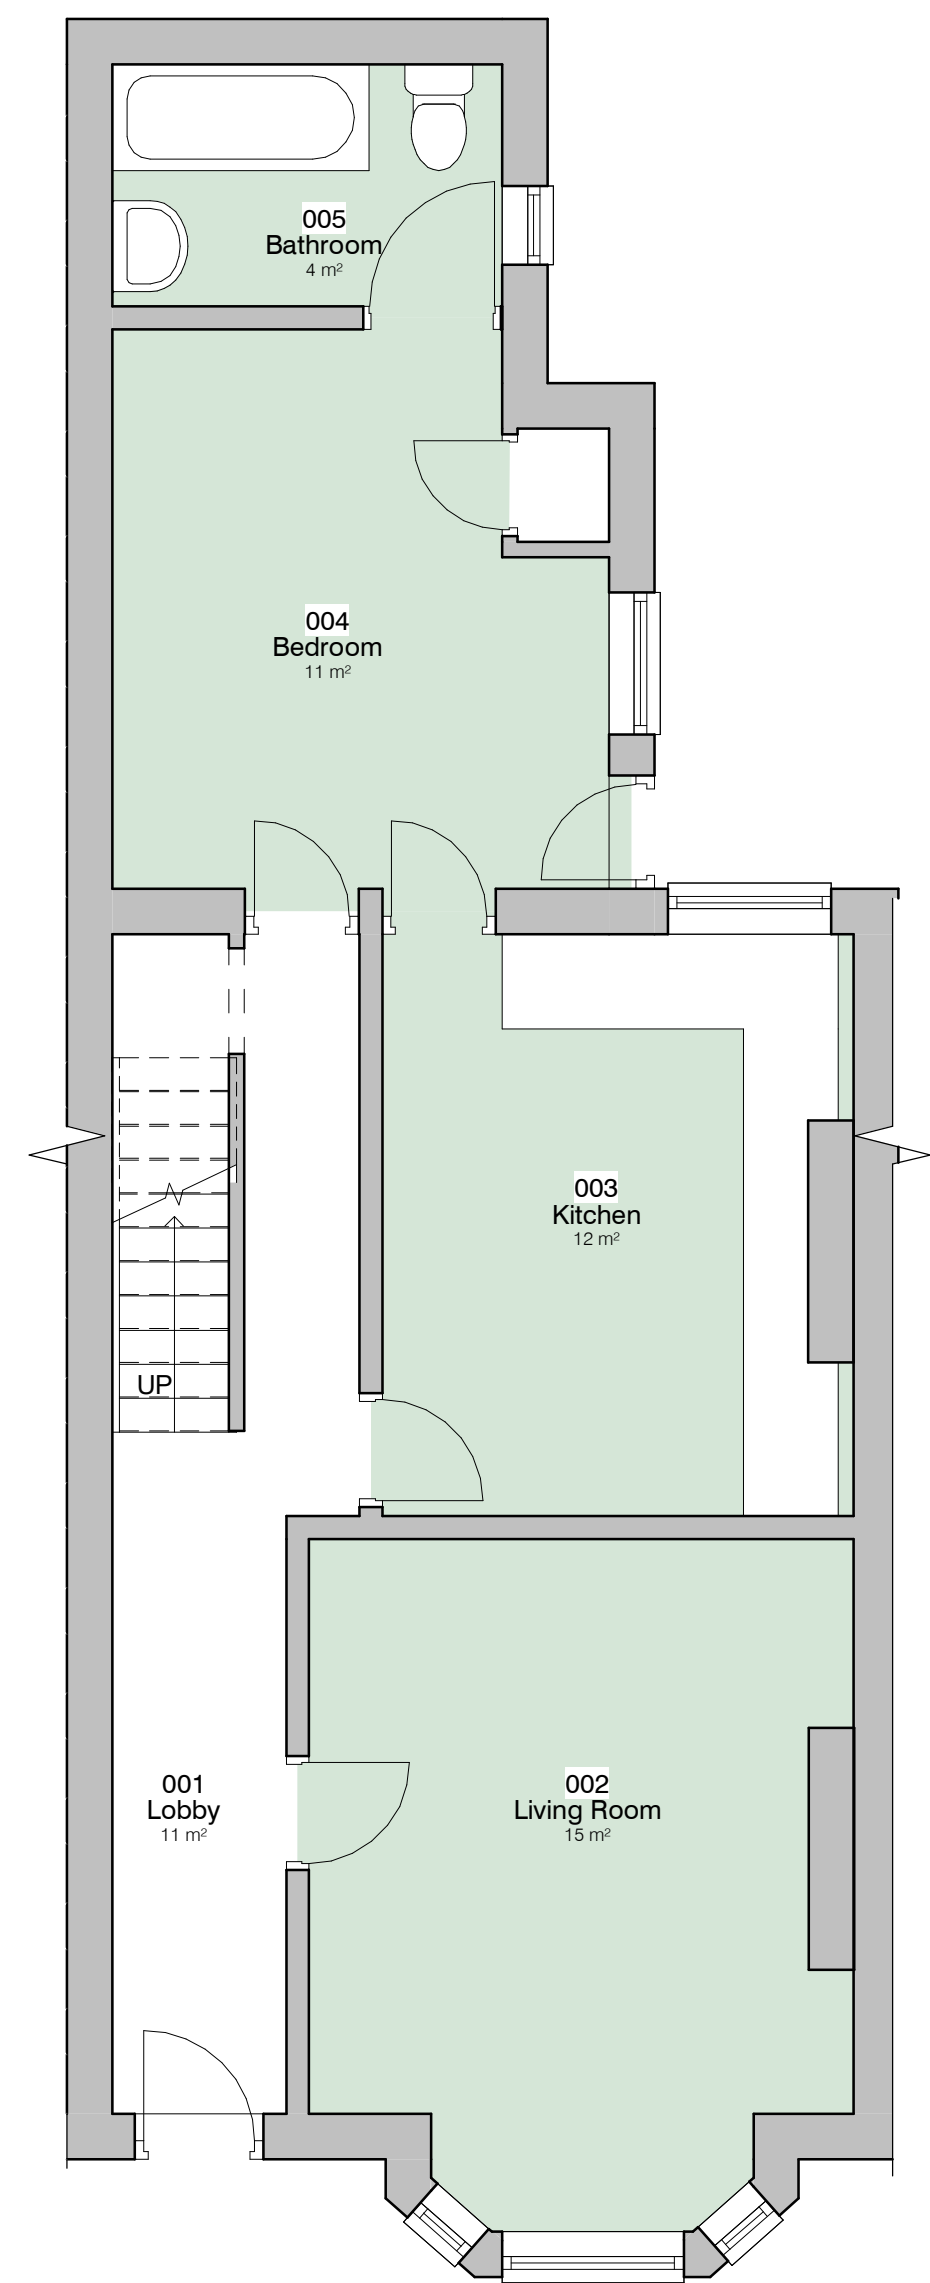


① **Level 0 - GA Existing**
1 : 50

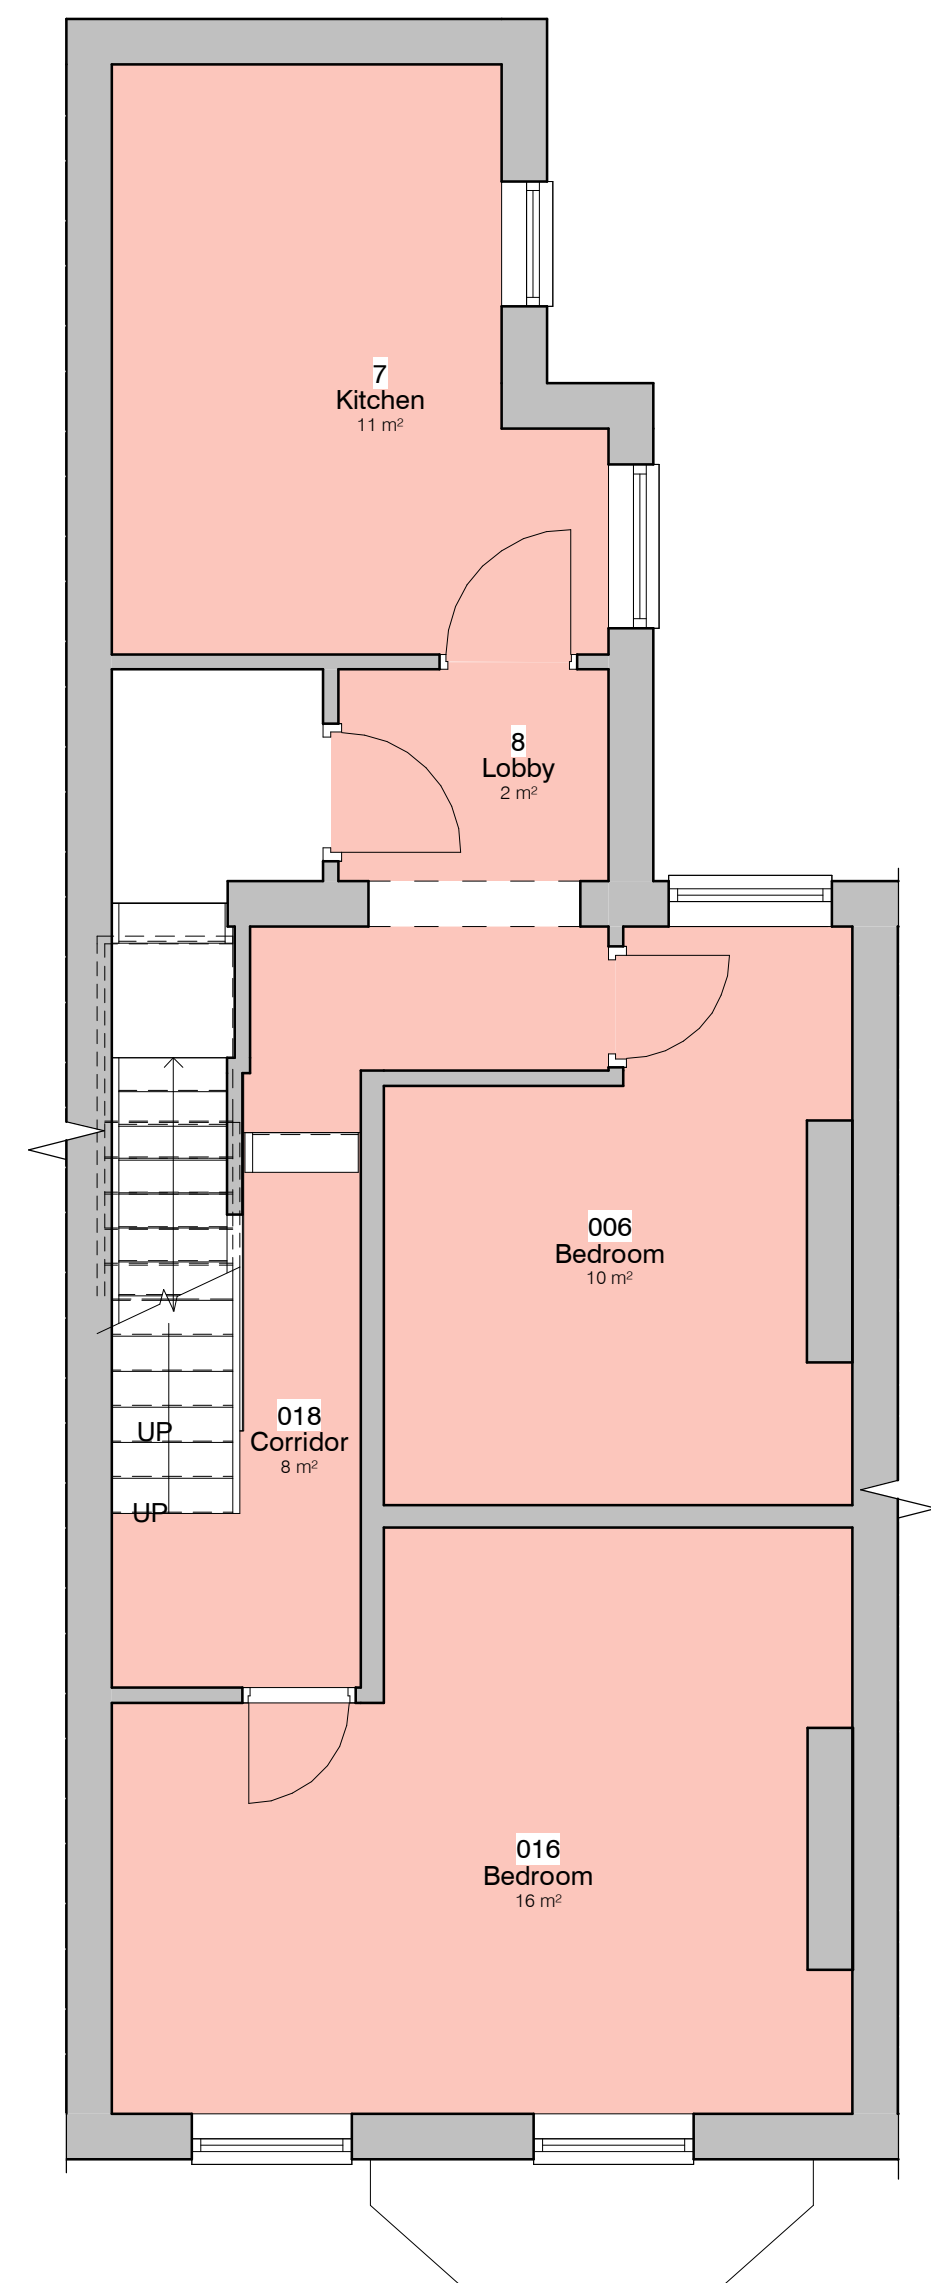

② **Level 1 - GA Existing**
1 : 50

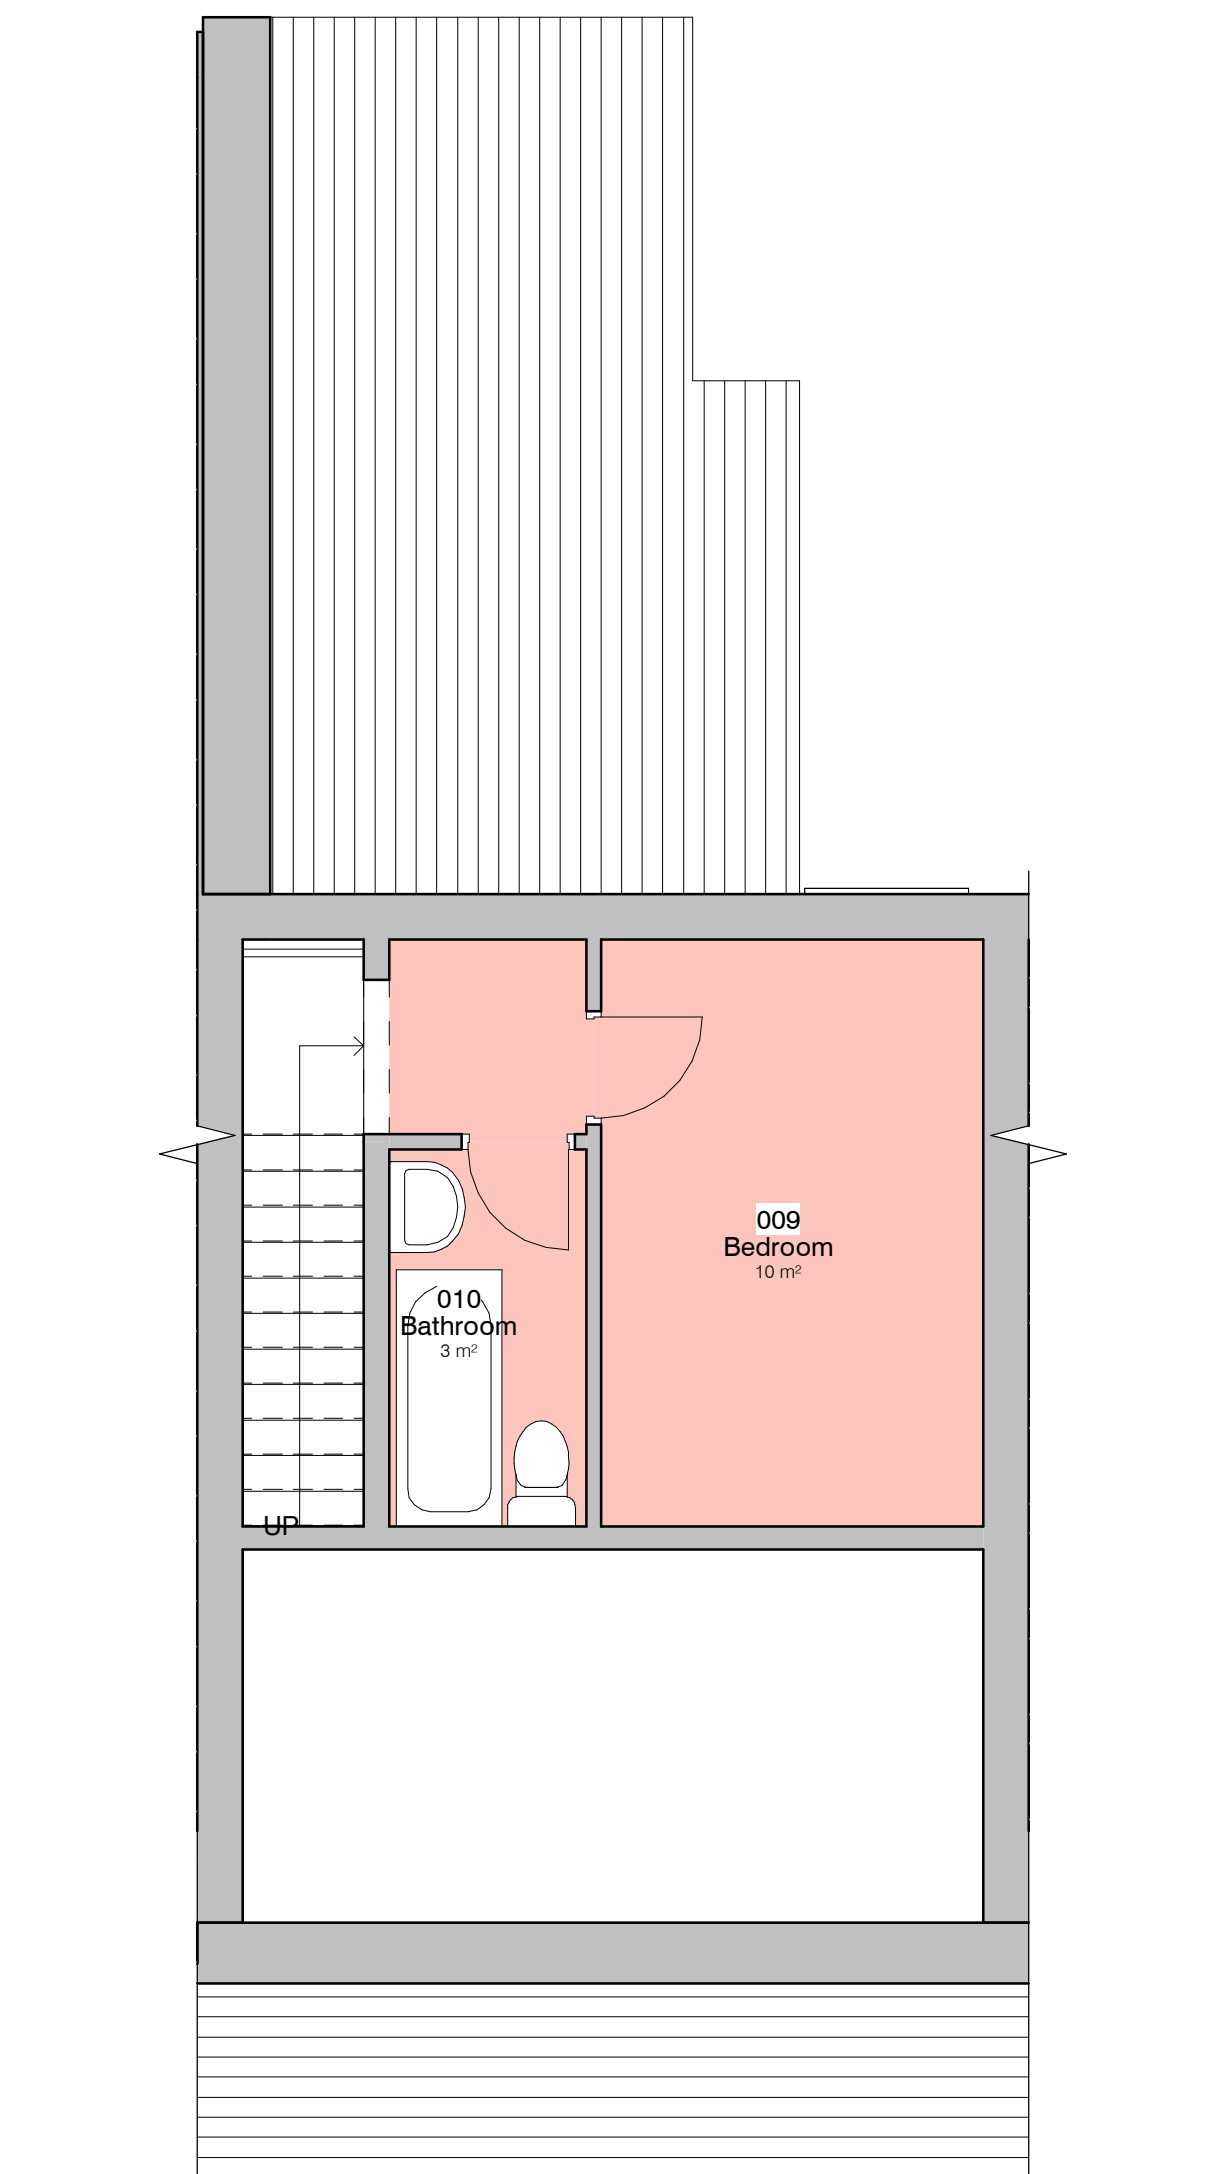

③ **Level 2 - GA Existing**
1 : 50

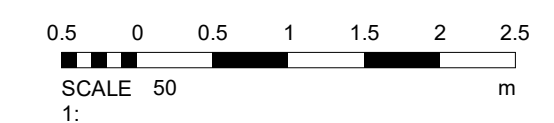

REV		DESCRIPTION	BY	DATE
PROJECT	20 Fraser Road	SCALE B A1	DATE	4 Feb 2022
CLIENT		STATUS	PLANNING	DAWN BY JS
TITLE	Existing GA Plans and Elevations	PROJECT NO.	DA21090.	DRAWING NO. 002.
NOTES		DISCLAIMER: ALL RIGHTS RESERVED. THIS DRAWING MUST NOT BE REPRODUCED WITHOUT WRITTEN CONSENT. DRAWING TO BE USED FOR THE STATUS INDICATED ONLY. ALL DIMENSIONS AND MATERIALS SHALL BE CHECKED AND CONFIRMED ON SITE AND CORRECTED TO AS SHOWN ON THE DRAWING. THE DRAWING SHALL BE ACCORDANCE WITH CURRENT STATUTORY REGULATION. ALL DIMENSIONS ON THIS DRAWING ARE IN MILLIMETRES UNLESS OTHERWISE STATED.		