





NOTES

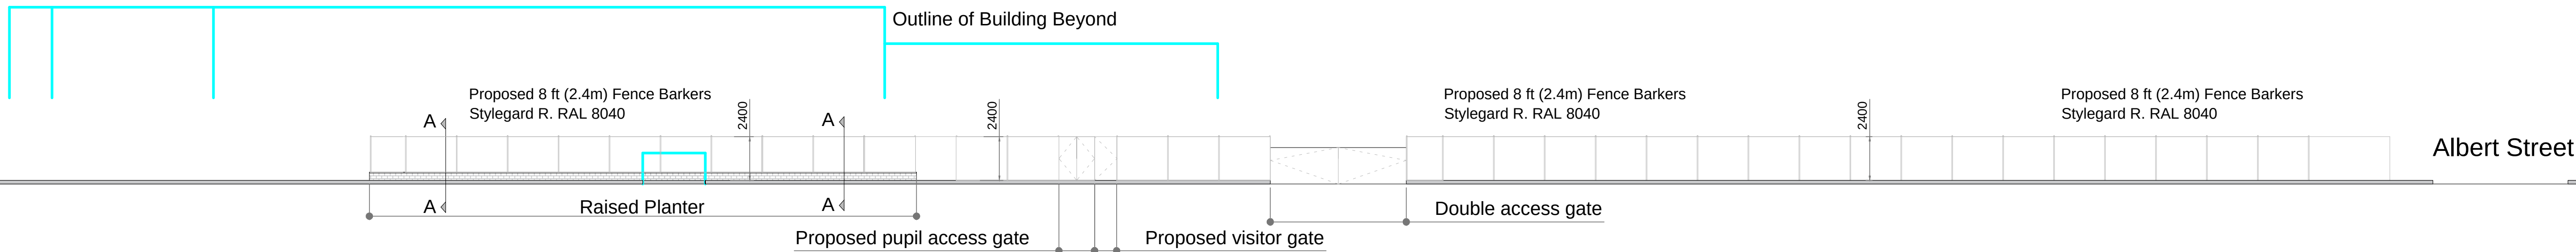


Elevation to Grey Mare Lane

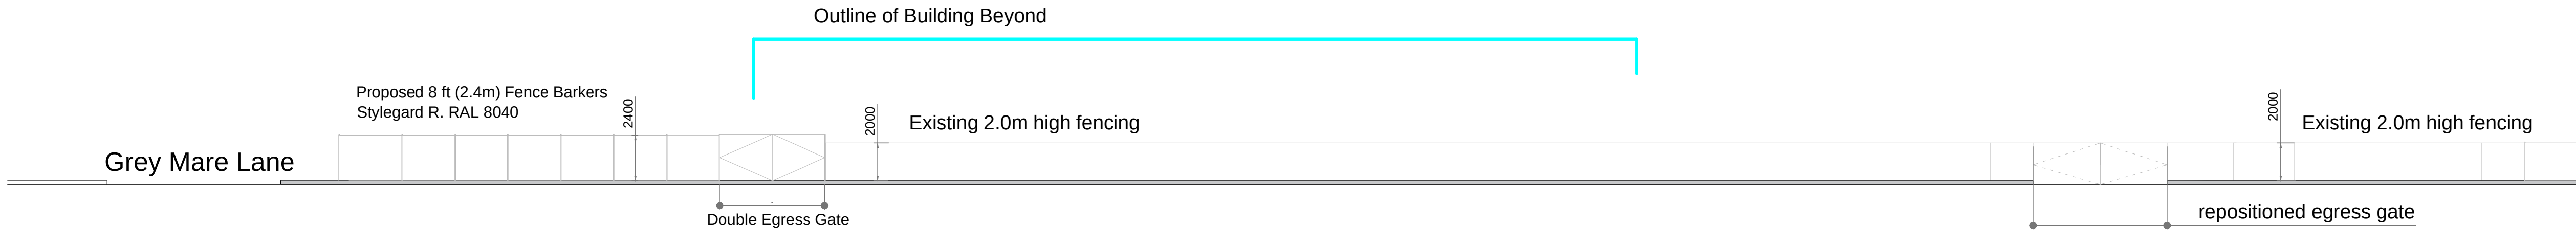

Elevation to Albert Street

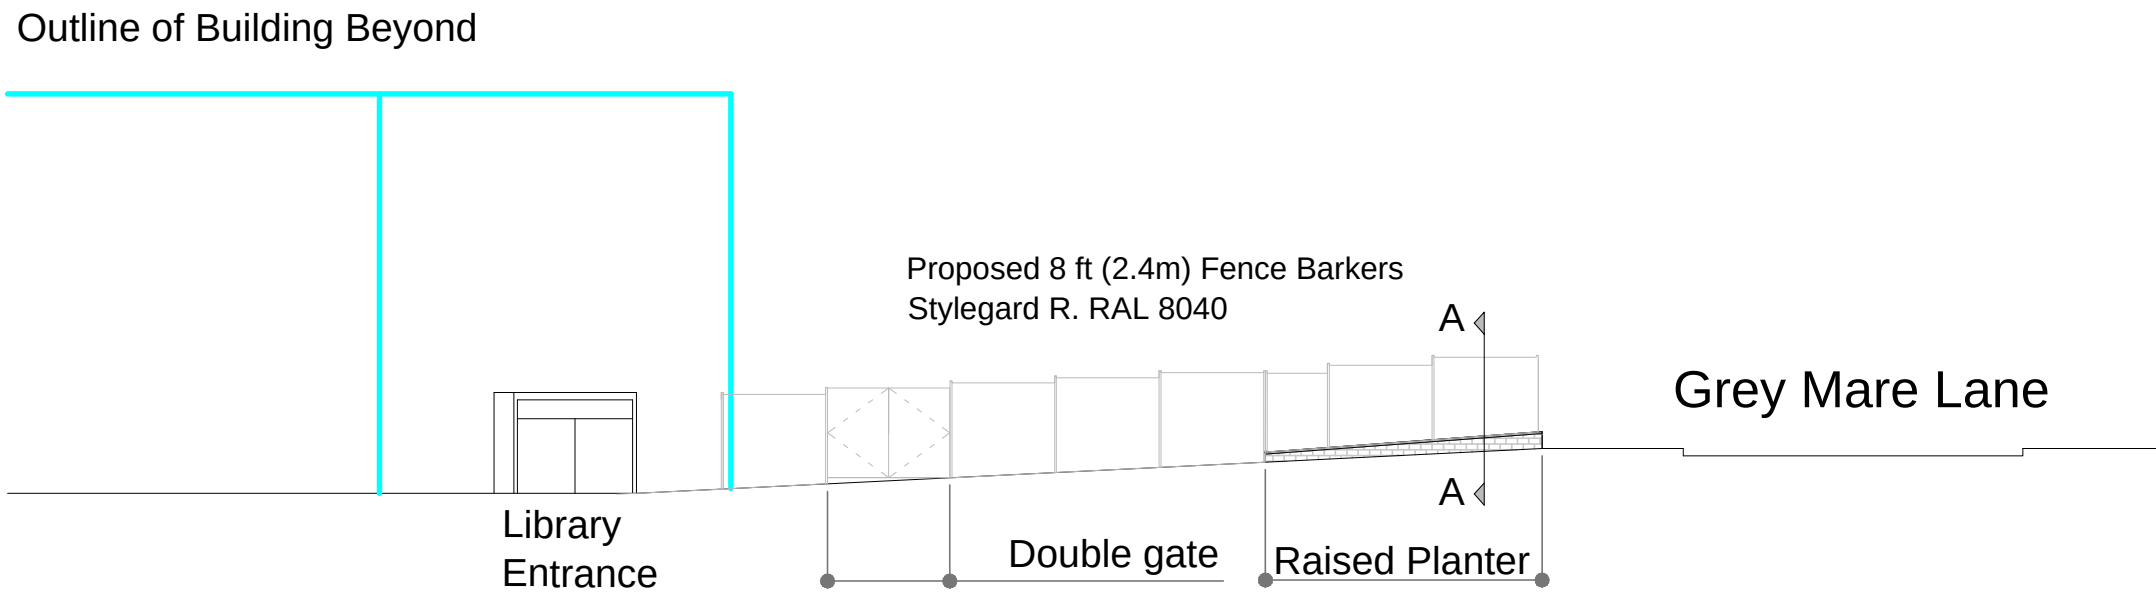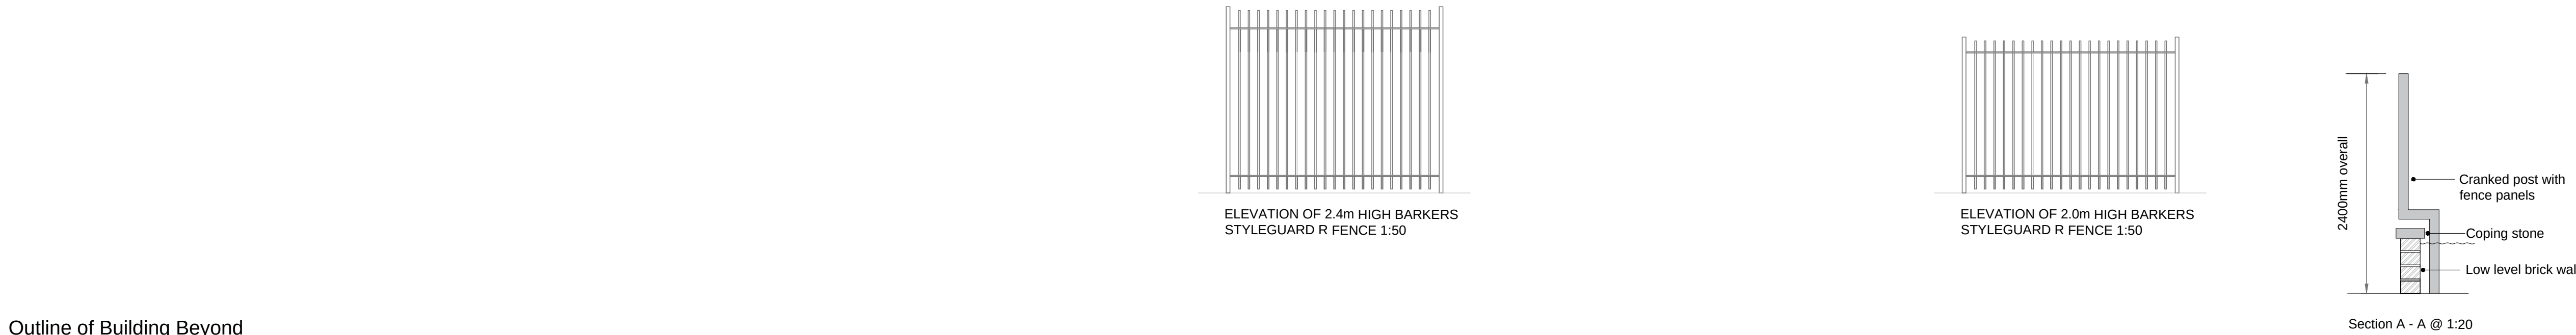

Return Elevation to Library

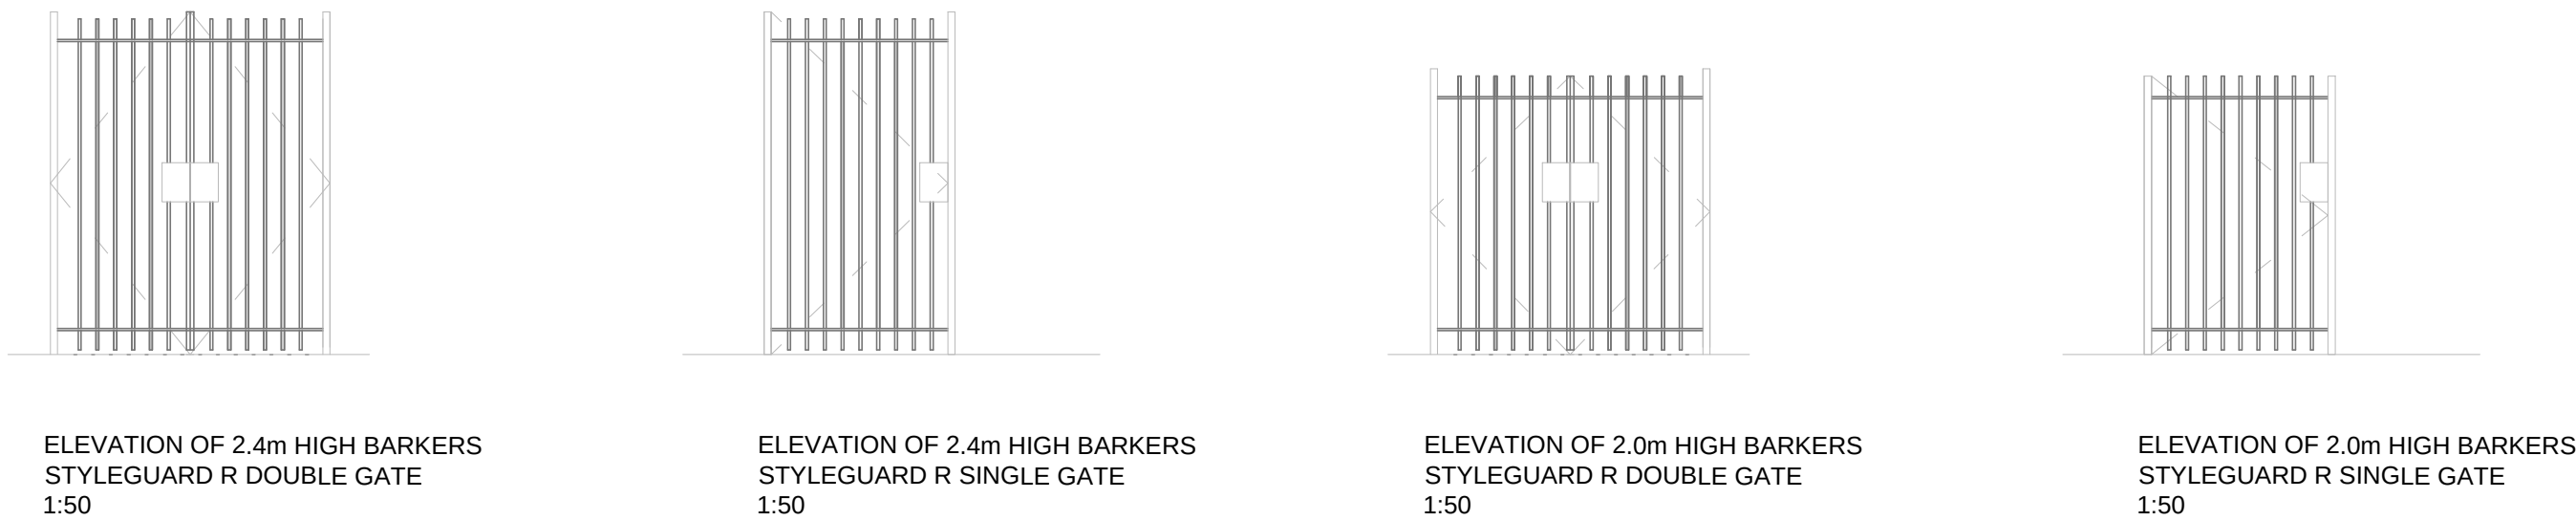

A 26.04.22 All details revised to Barkers Styleguard R as requested by Planning. SRN

Rev	Date	Comments	By
-----	------	----------	----

STATUS

PLANNING

Client
The East Manchester Academy

Project Title
Safeguarding Fencing

Drawing Title
Street Elevations and Fence Details

Scale 1:250@A1	Drawn by SRN	Date Feb 2022
Job no. 1803-75	Drawing no. PL-203	Revision no. A