



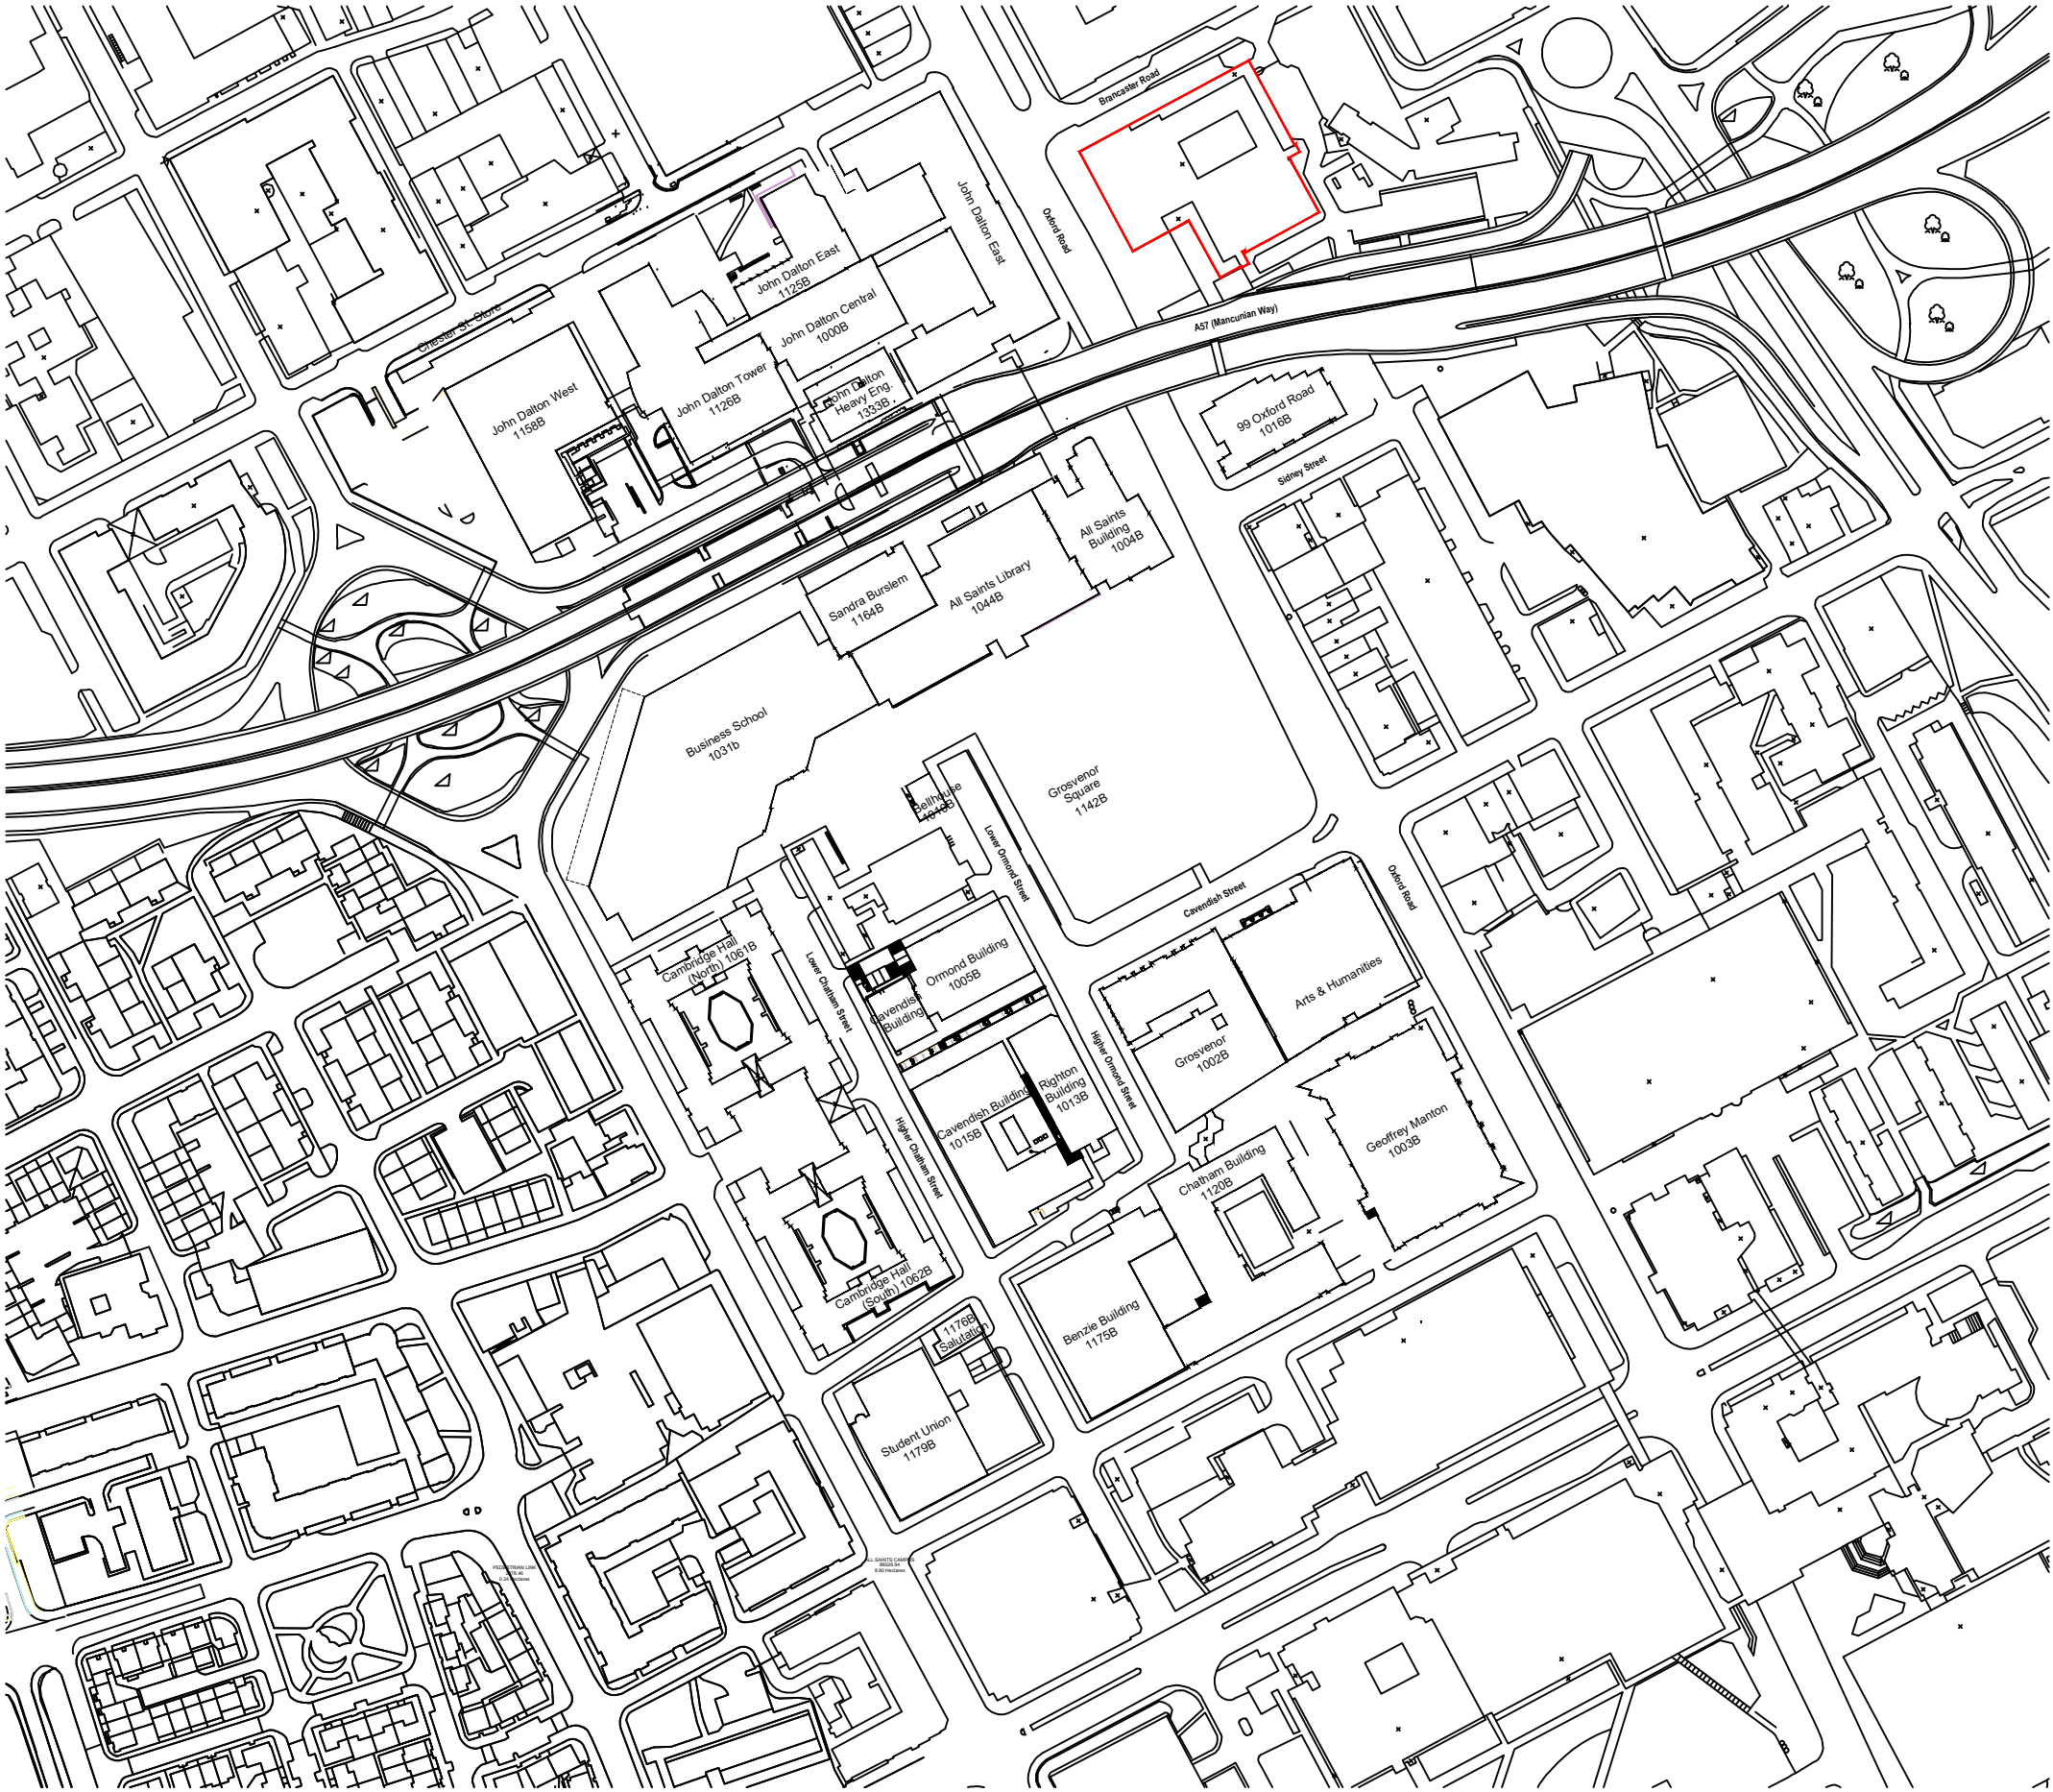

This drawing is subject to copyright and is not to be reproduced in part or whole without approval.
Do not scale this drawing - check all dimensions on site .

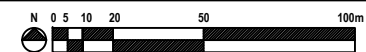

KEY
[Red line symbol] Site Boundary

P2	Red line boundary amended	02.03.2022
P1	Planning Issue	27.01.2022
Rev.	Description	Date

Cassidy+Ashton

www.cassidyashton.co.uk

Architecture + Building Surveying + Town Planning

C+A

7 East Cliff, Preston, Lancashire, PR1 3JE 01772 258 356

10 Hunters Walk, Canal Street, Chester, CH1 4EB 01244 402 900

Client
Manchester Metropolitan University

Project
MSA Decant Refurbishment Project

Drawing Title Location Plan - MTC			
Drawn by	SB	Checked by	LMB Date 27.01.2022
Status	S4	Scale @ A3	1:2500
Job no. 11264	Dwg.no. 11264-CAA-05-ZZ-DR-A-008001	Rev. P02	