


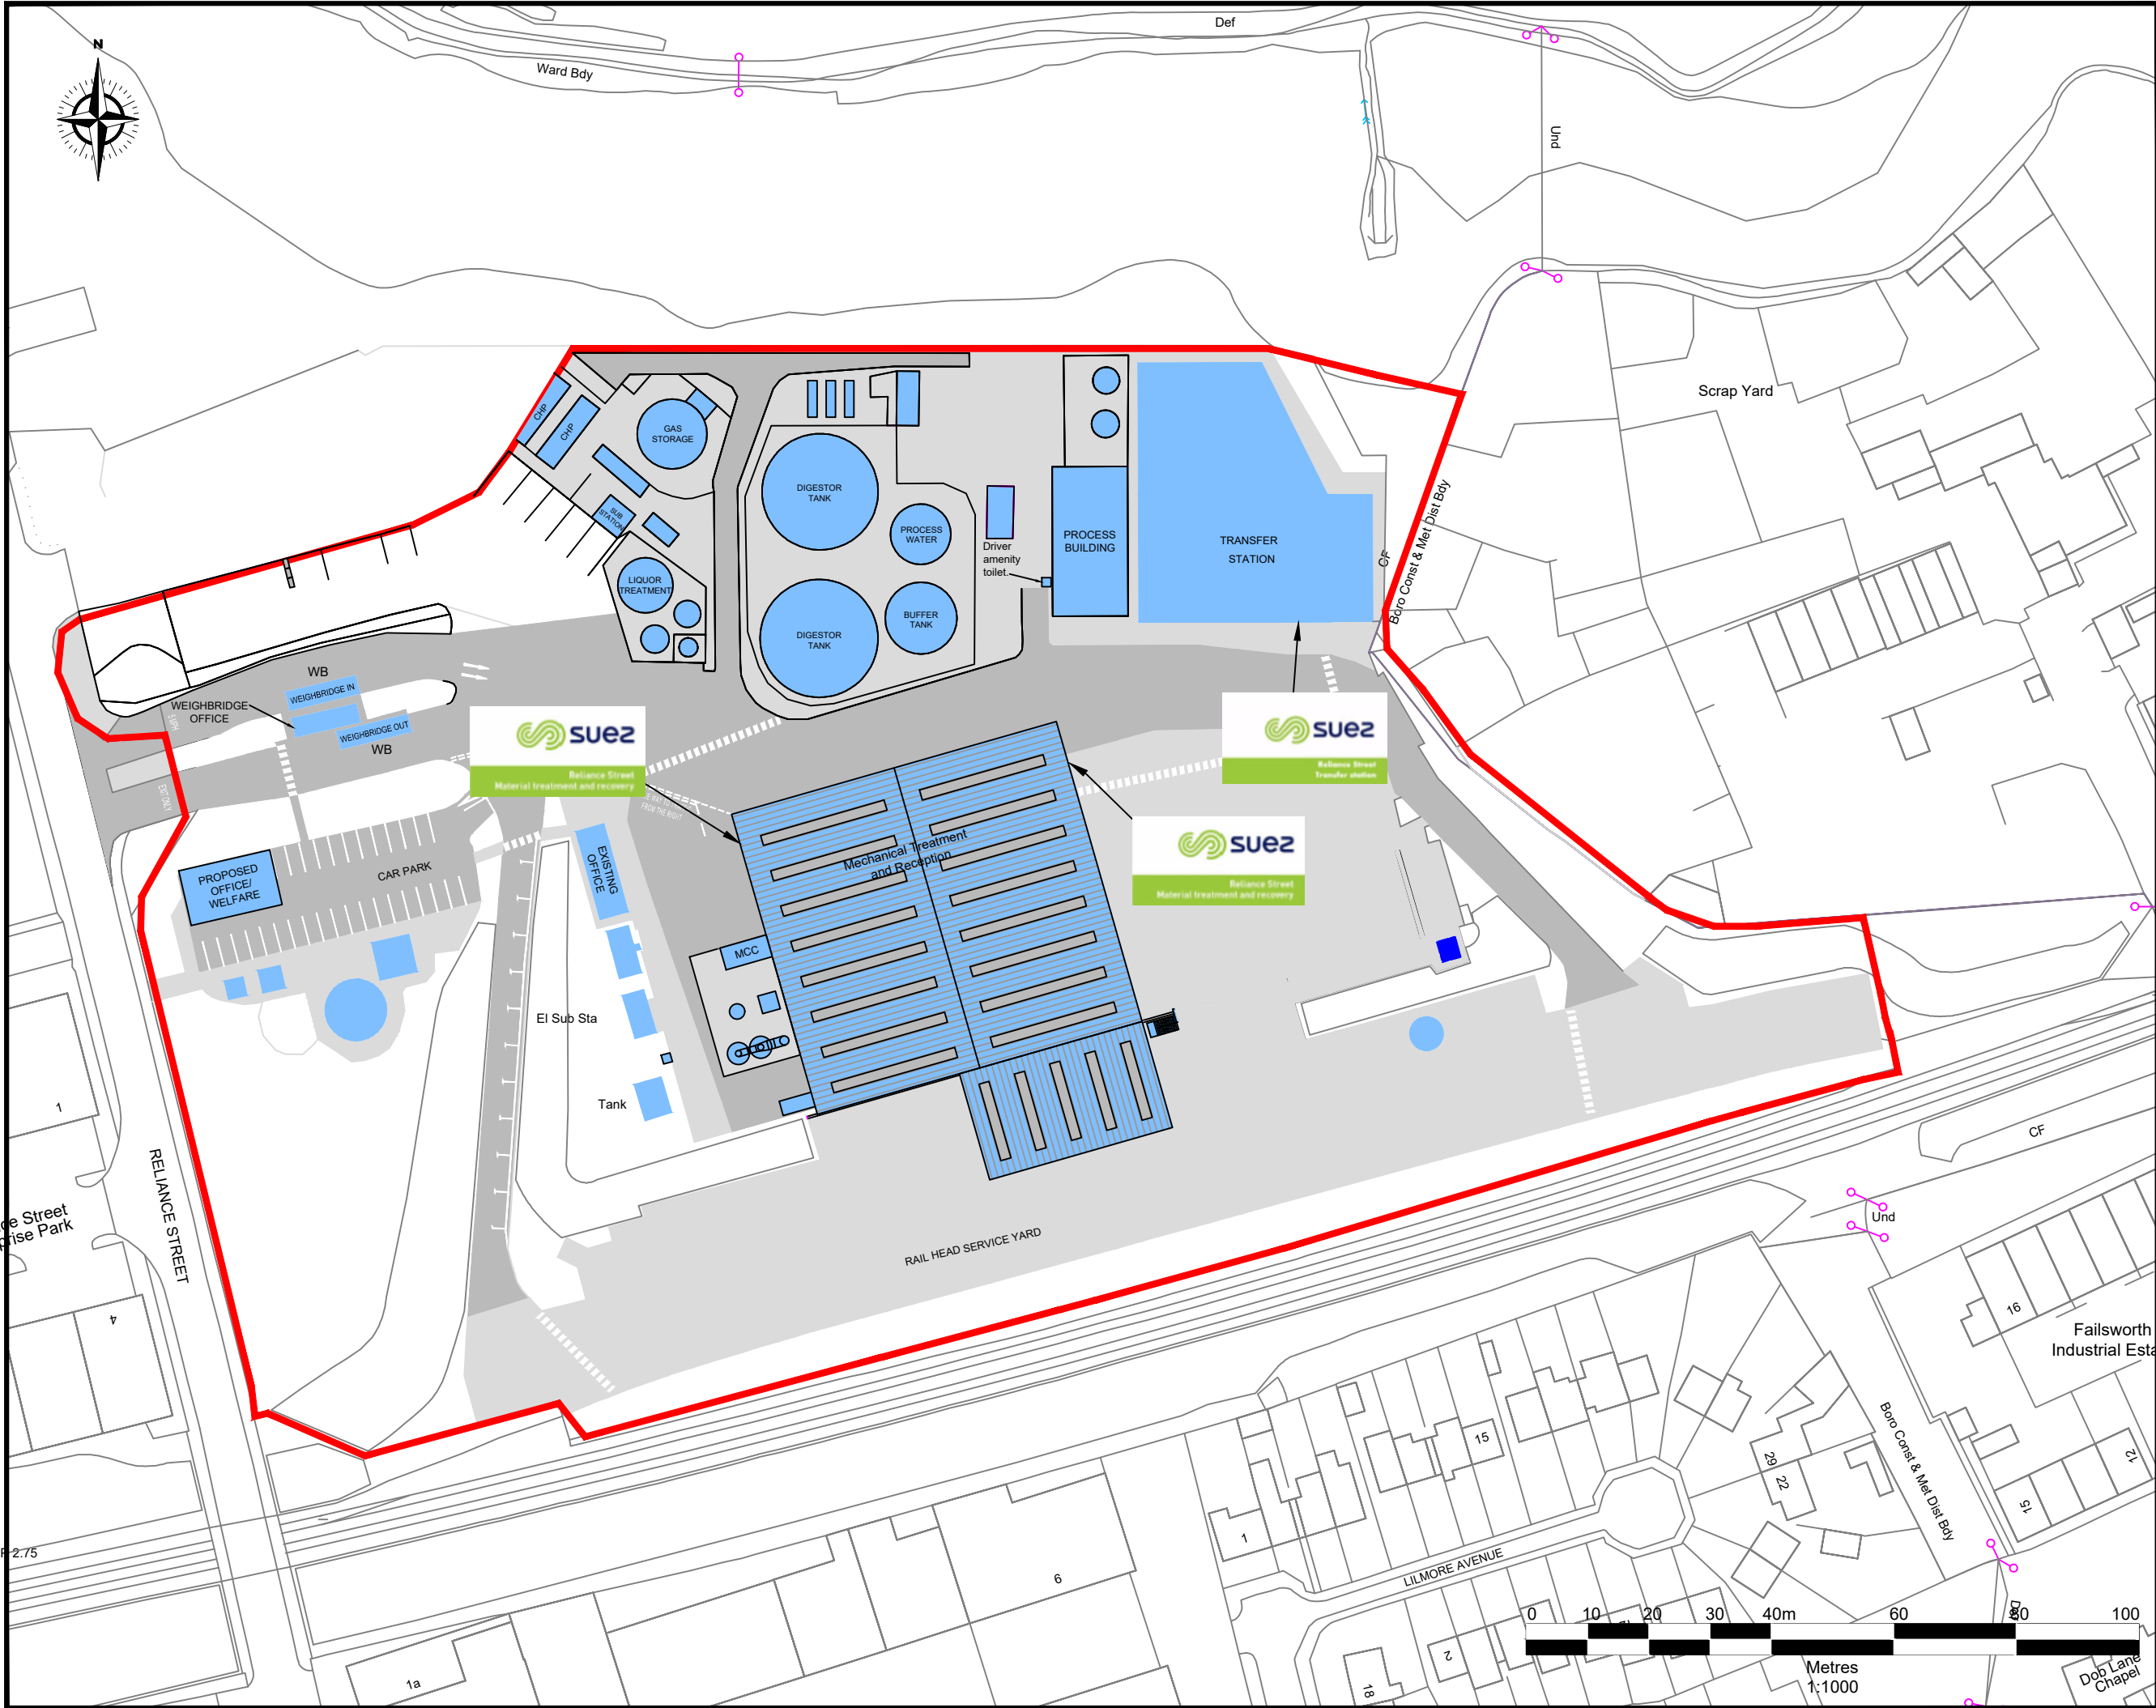

Notes

1. Reproduced from the Ordnance Survey Map with the permission of the Controller of Her Majesty's Stationary Office, Crown Copyright, Licence Number 100004910.

Application Boundary

Rev subject date



Darwen Resource Recovery Park, Lower Eccleshill Road, Darwen, BB3 9RP
Tel: (01254) 819700, Fax: (01254) 819749, Email: richard.bisset@sita.co.uk

Site Reliance Street - WRMS

Title Site Layout Plan

Scale 1:1000 @ A3

Date January 2022

Drawing Ref RIs-PLN-0122-02

Drawn by RB

Checked by JW