


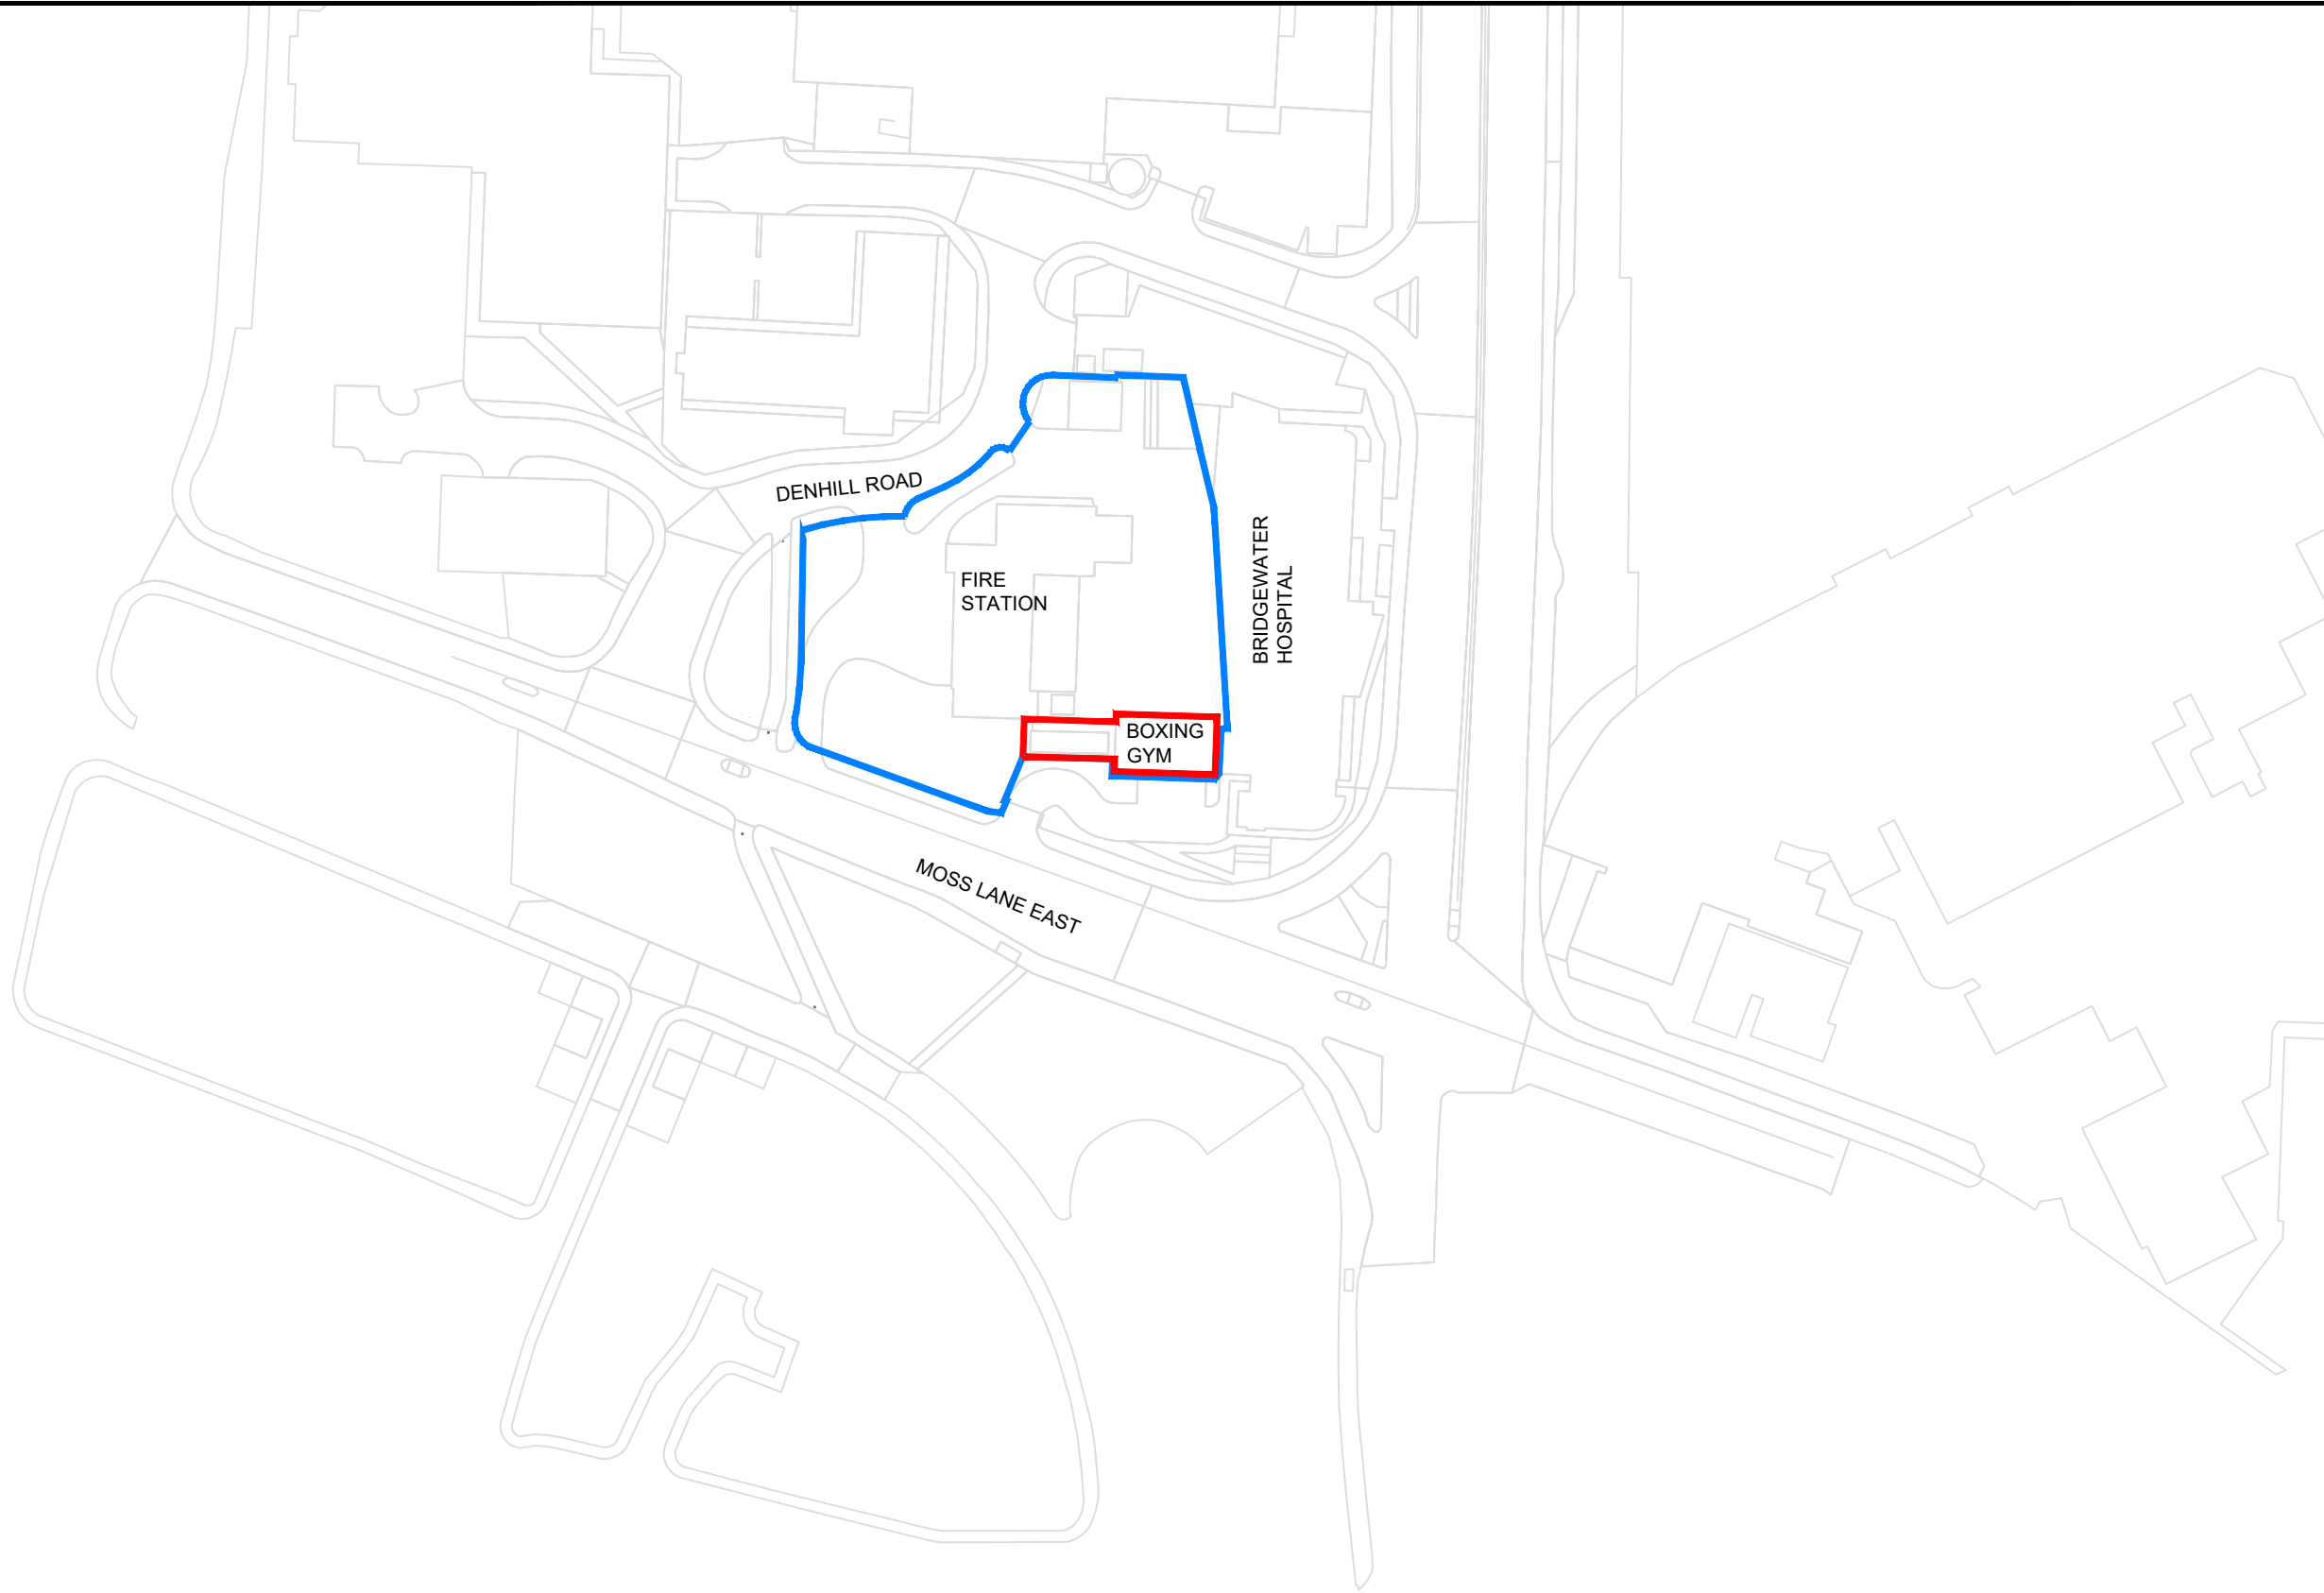

LEGEND

- PLANNING APPLICATION BOUNDARY (AREA = 285m²)
- LAND UNDER CONTROL OF GREATER MANCHESTER FIRE AND RESCUE SERVICE (AREA = 4198m²)

SITE LOCATION PLAN
SCALE 1:1250



1:1250

THIS DRAWING IS TO BE READ IN CONJUNCTION WITH ALL OTHER HBL DRAWINGS ISSUED FOR THIS PROJECT

P02	JAN'21	ES	MINOR REVISION	SH	SH
P01	NOV'21	ES	ISSUED FOR COMMENTS	SH	SH
REV.	DATE	DRAWN	DESCRIPTION	CHKD	APPROD
STATUS DESCRIPTION				STATUS	
FOR PLANNING				S2	

HBL

Brook House
Weybrook Road,
Manchester M19 2QD
+44 (0)161 432 9977 | www.hbl.ltd
Consulting Civil & Structural Engineers

PROJECT
MOSS SIDE FIRE STATION BOXING CLUB

DRAWING TITLE
SITE LOCATION PLAN

CLIENT
MOSS SIDE FIRE STATION BOXING CLUB

HBL REF. 5468	DATE NOV'21	SCALE(S) 1:1250	A3
DRAWN ES	CHECKED SH	APPROVED SH	

DRAWING No. 5468-HBL-XX-XX-DR-D-0001	REV P02
---	------------