


SIGN 02 - CANOPY FASCIA - NEON LED STRIP LIGHT - STATIC ILLUMINATED

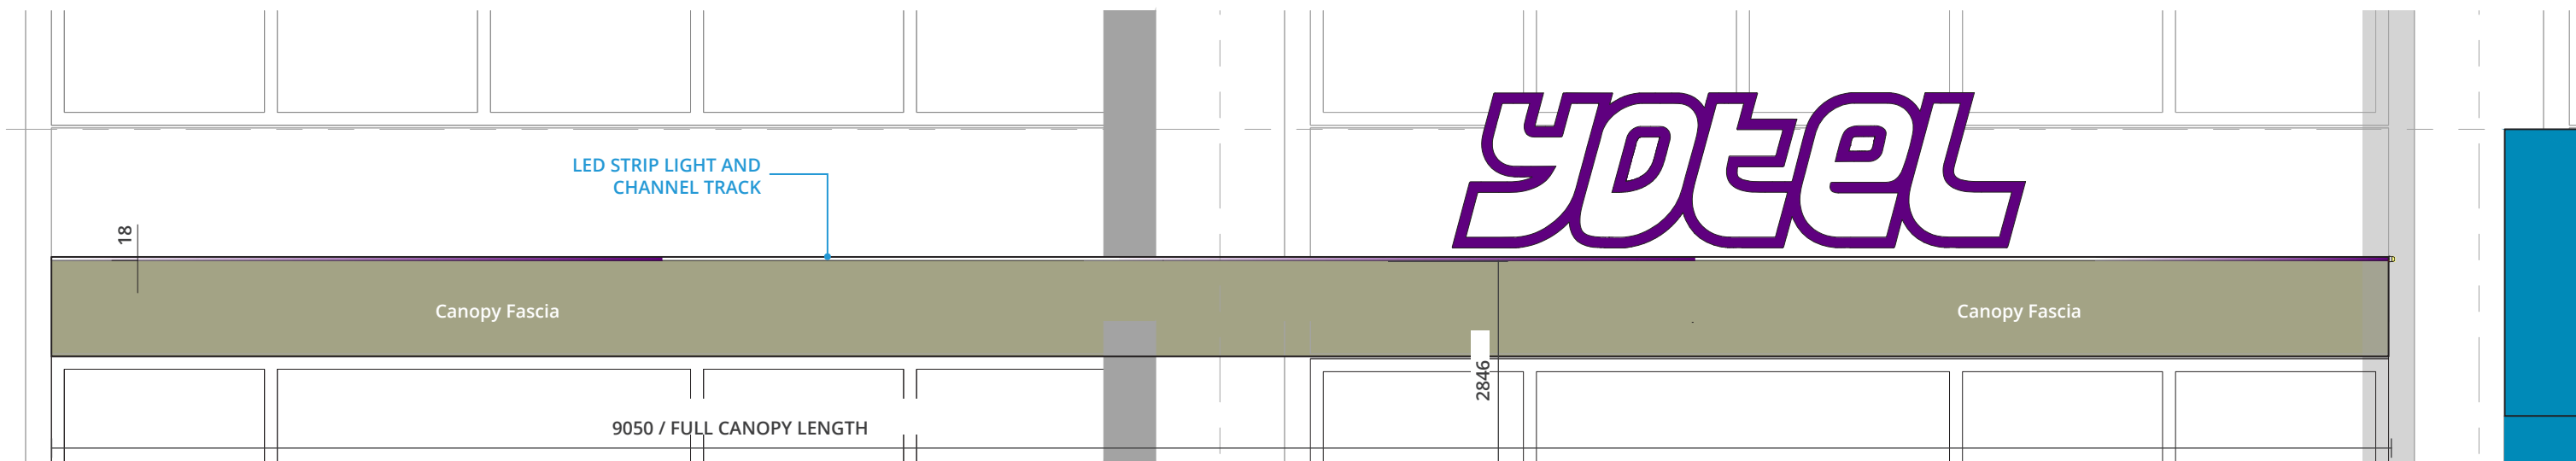

CANOPY FRONT FASCIA LIGHT 1:25

SIGN 02 - PROPOSED NEW CANOPY NEON STRIP LIGHTING - STATIC ILLUMINATED

12350mm Linear length Neon LED strip Light with RAL 4008 Colour graded sections. LED Strip light to be installed to upper edge of Canopy Fascia in linear line form to return around canopy edges.



FIXING:
LED strip light affixed to fascia with contiguous channel track and concealed fixings

12350mm linear length - LED rope light max 18mm diameter / thickness. Installation base height 2846mm from external ground datum


ILLUMINATION:
Static - Self illuminated Units and channel track - Colours to alternate Purple and white as per Yotel brand colours - Final illuminated designed for attenuated Max output of 450 cd/m² at the face using ILP PLG 05 recommendations.

FONT:
N/A


COLOURS:
Dynamic Colour Change LEDS - Purple / White - refer to specification sheet.

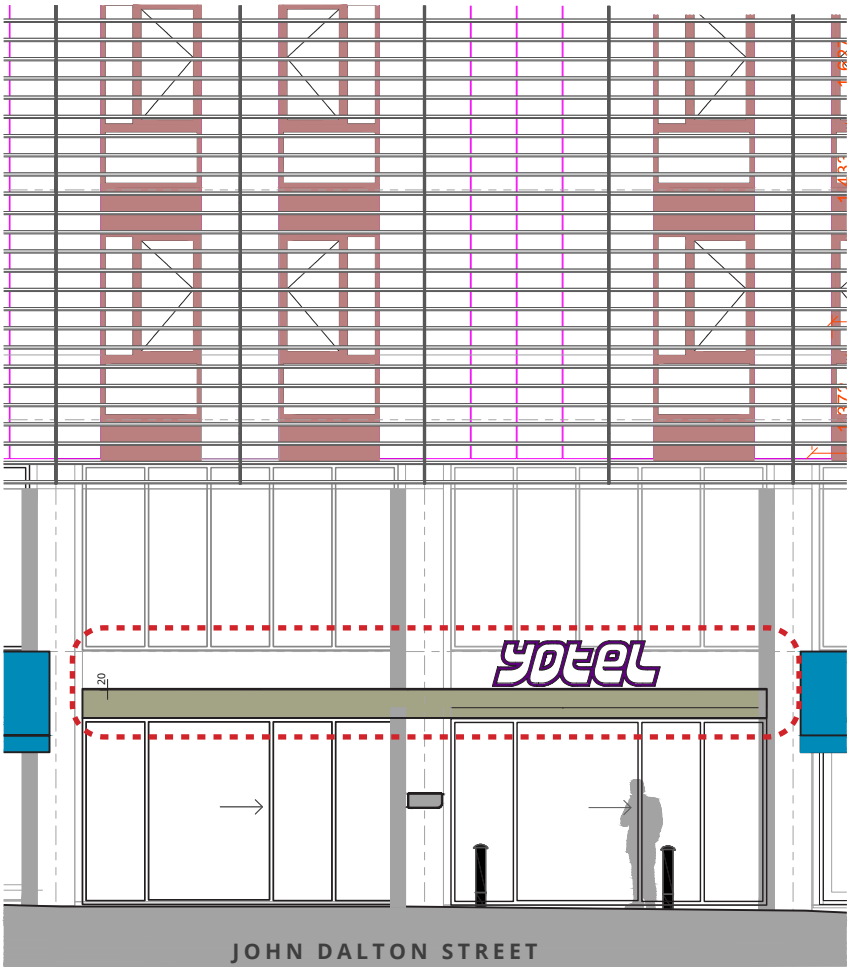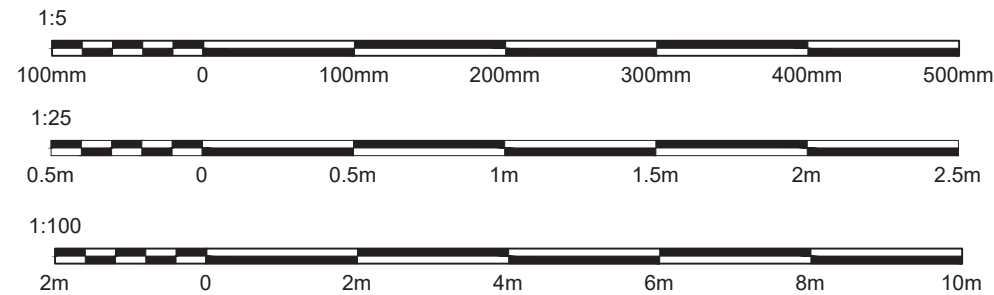

PROPOSED ELEVATION CONTEXT 1:100

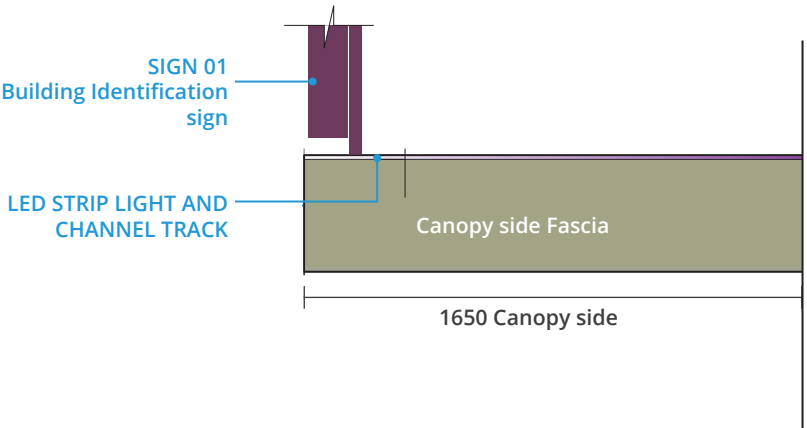

CANOPY SIDE FASCIA LIGHT 1:25

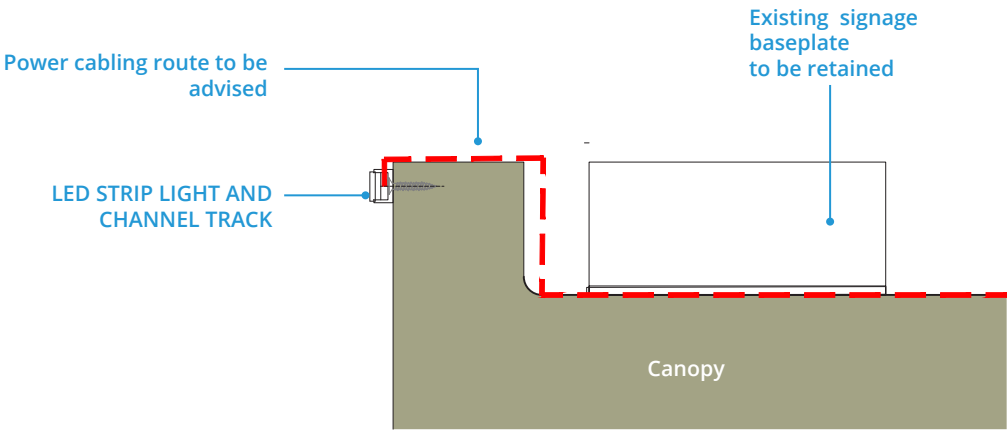

PROPOSED FIXING DETAIL 1:5

Notes:

Colour References:

-  RAL 4008
-  White Opal Acrylic

FOR REVIEW
DO NOT MANUFACTURE
FROM THIS DOCUMENT

Drawing No:

10377-0006

Revision:

P04

Start Date: 29/09/2021

Rev. Date: 07/01/2022

Drawn By: DK

Checked By: DW / LW

Client:

YOTEL

Project:

YOTEL MANCHESTER