


Crown Copyright All Rights Reserved Licence No: 100014522

LOCATION PLAN

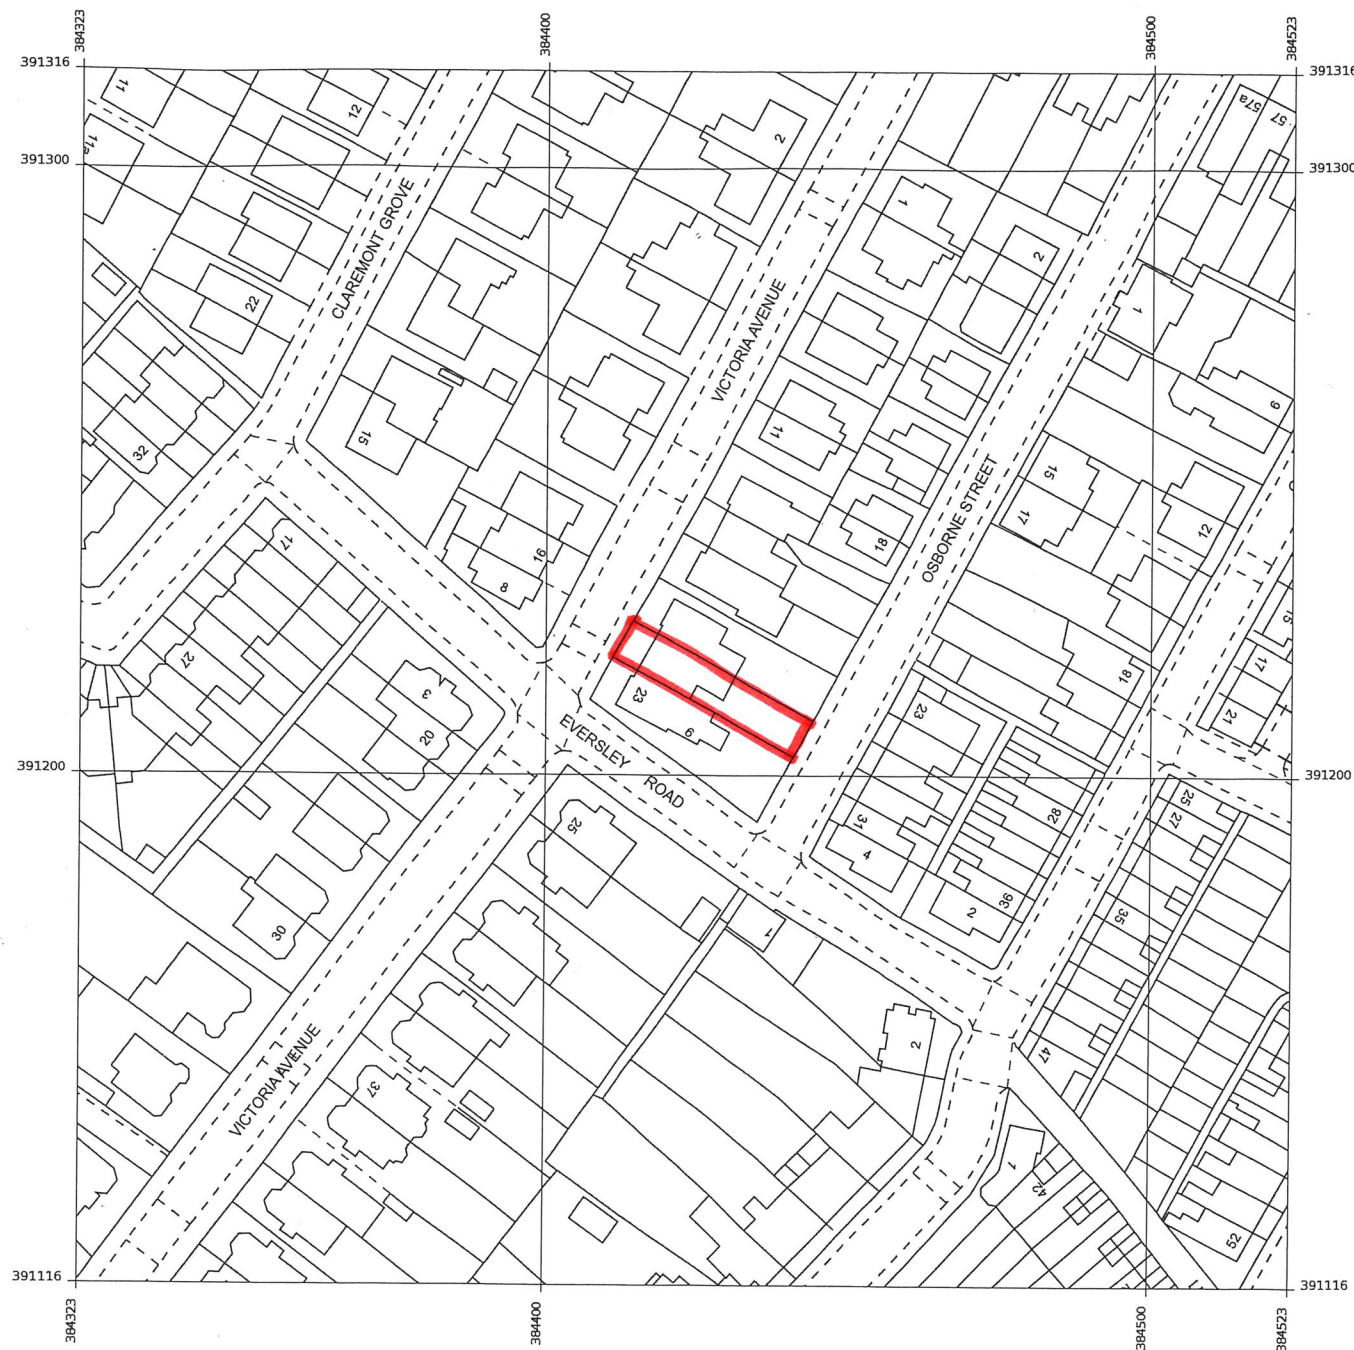

Scale 1:1250

NOTE
Do not scale this drawing.
Architect to be notified of discrepancies
in figured dimensions.
Contractor to check all dimensions from site.
This drawing is copyright and is for use on this site only.

Rev	Description	By	Ckd	Date
-----	-------------	----	-----	------

Revisions



First Floor 145 Wellington Rd North, Heaton Norris,
Stockport. SK4 2PF
Tel. 0161 4431100 www.mmparch.co.uk

PROJECT TITLE:

**21 Victoria Ave
Didsbury
Manchester**

DRAWING TITLE:

Location Plan

Date: Oct 19	Project Number: 1906	Dwg. Number: (0-) 03
Scale: 1:1250 (A3)	Project Partner:	Drawn: AW

© MMP Architects