



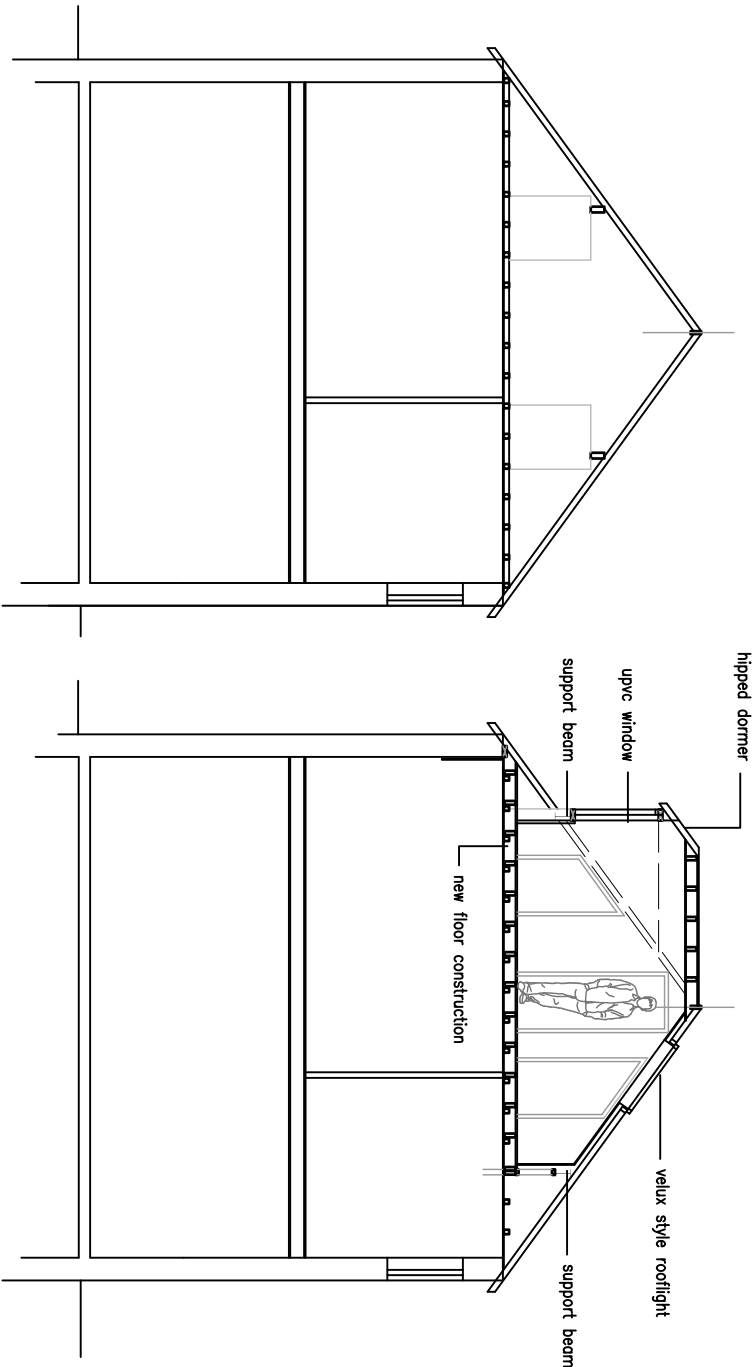


EXISTING SECTION A-A

PROPOSED SECTION A-A

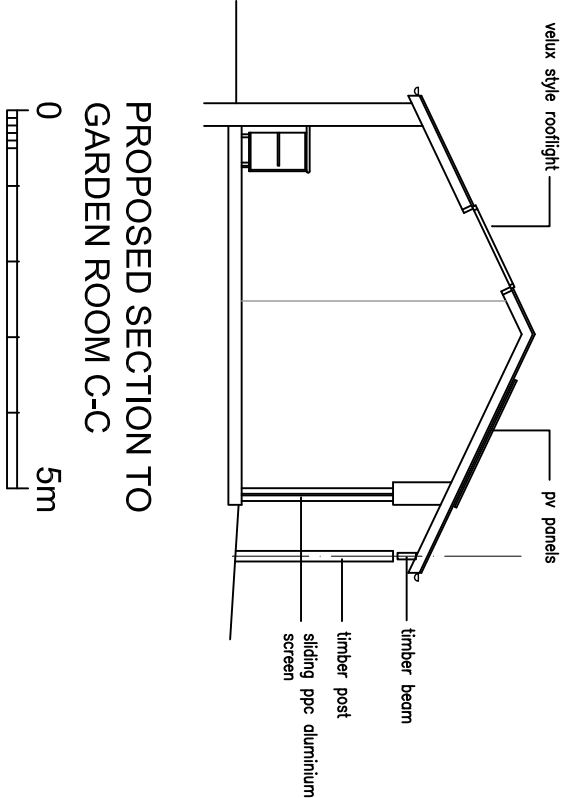

PROPOSED SECTION TO GARDEN ROOM C-C

0 5m

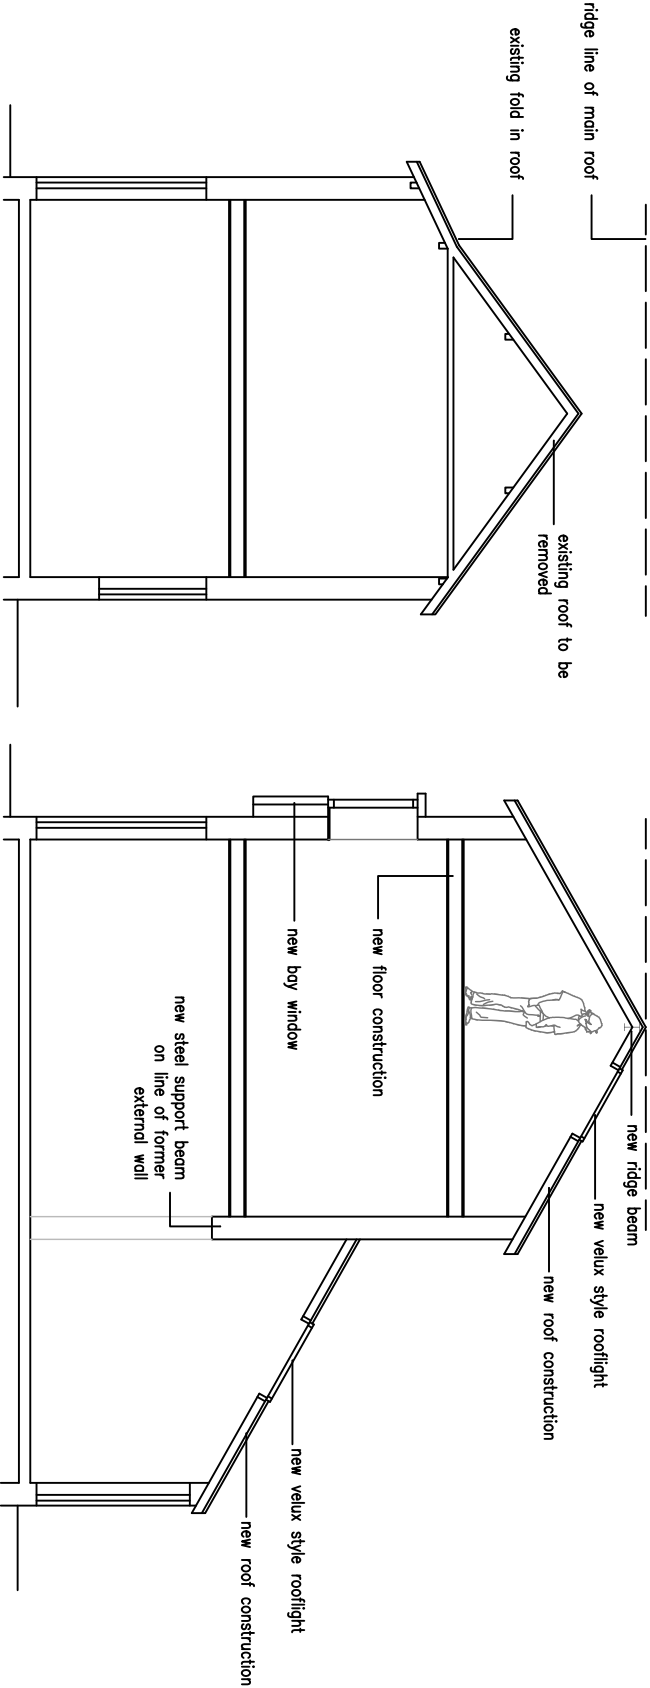

EXISTING SECTION B-B

PROPOSED SECTION B-B

A. HIPPED DORMERS		16.03.22
revisions		
existing and proposed sections		
171 brooklands road		
sale		
date: december 2019	scale 1:100 @a3	
status: preliminary	dwg. d341/E/10 rev A	
DO NOT SCALE – IF DIMENSIONS ARE NOT GIVEN PLEASE ASK		

architectural designworks limited