



Line of existing
wall at rear of property

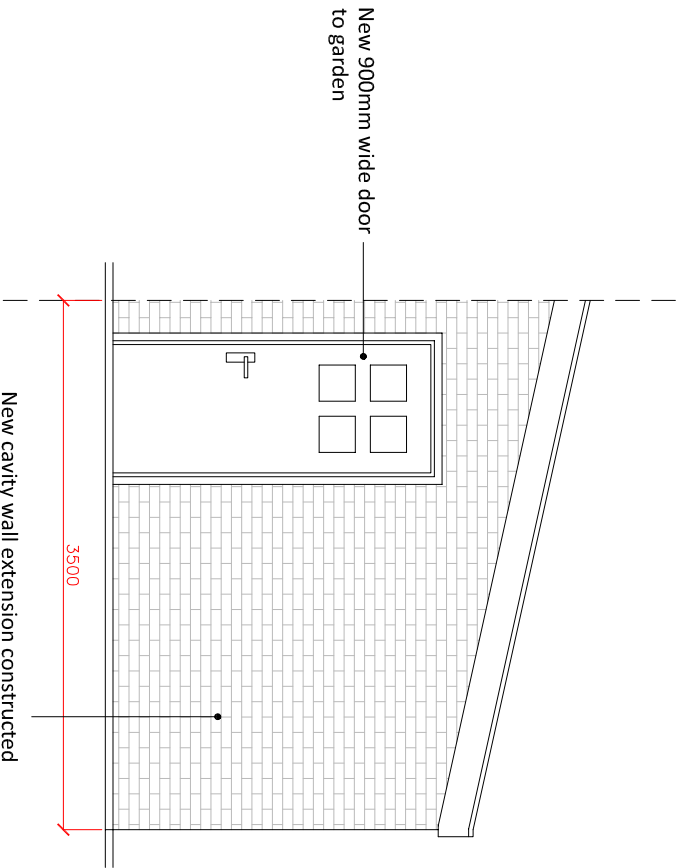


**PROPOSED SIDE
ELEVATION A-A (NORTH)**
Scale 1:50

Line of existing
wall at rear of property

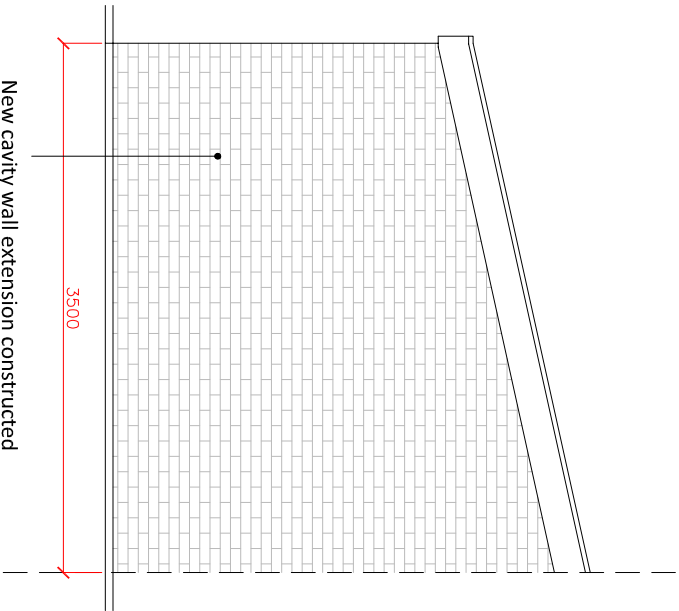

**PROPOSED SIDE
ELEVATION B-B (SOUTH)**
Scale 1:50

PROPOSED LAYOUT
Scale 1:100

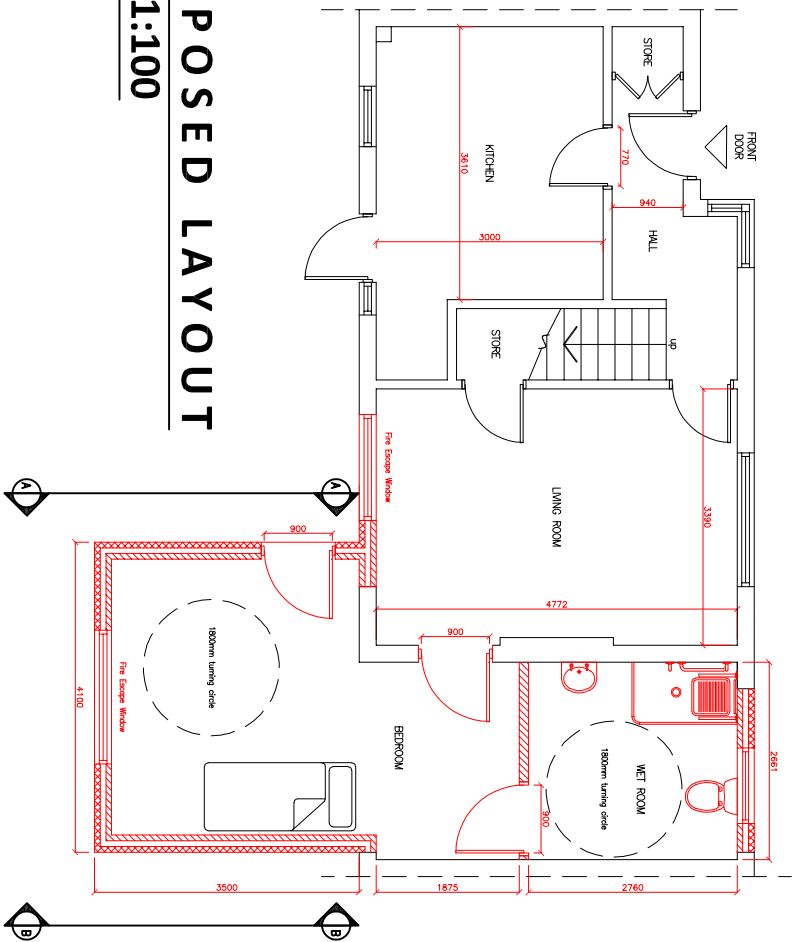

REV	DESCRIPTION	DATE	BY	CHK
1	8 Mallow Street, Manchester			
Project:				
Drawing Title:				
Proposed Side Elevations				
Drawing No.:				
041-011				
Scale @ A3				
1:50				
Revision:	Status:	Drawn By:	Date:	
.	AU		24/01/22	