


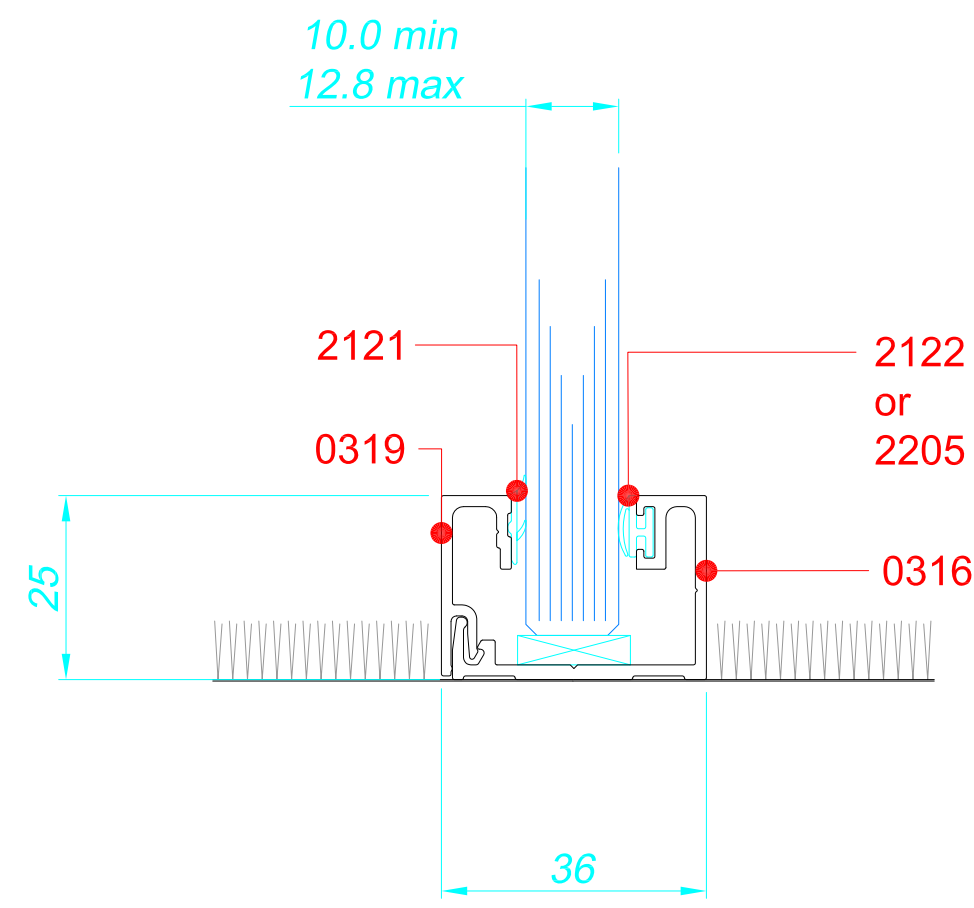


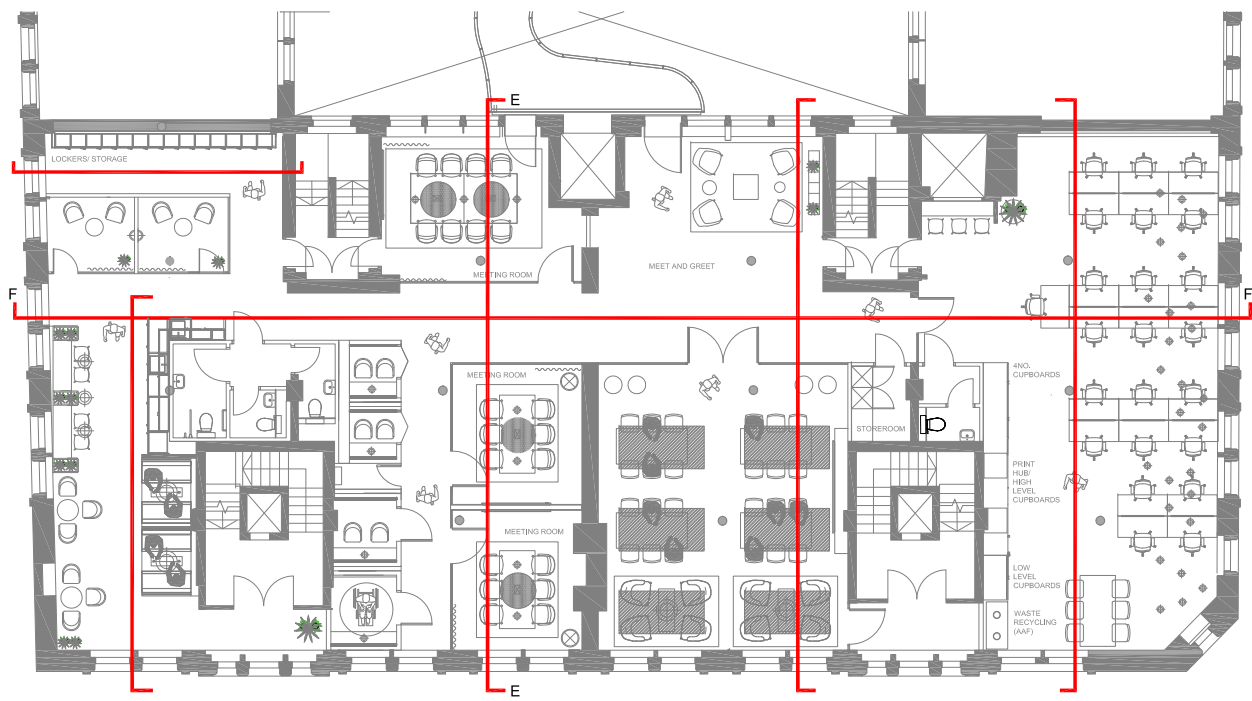

SINGLE GLAZED FLOOR TRACK
36mm x 25mm WITH CLIP-IN BEAD

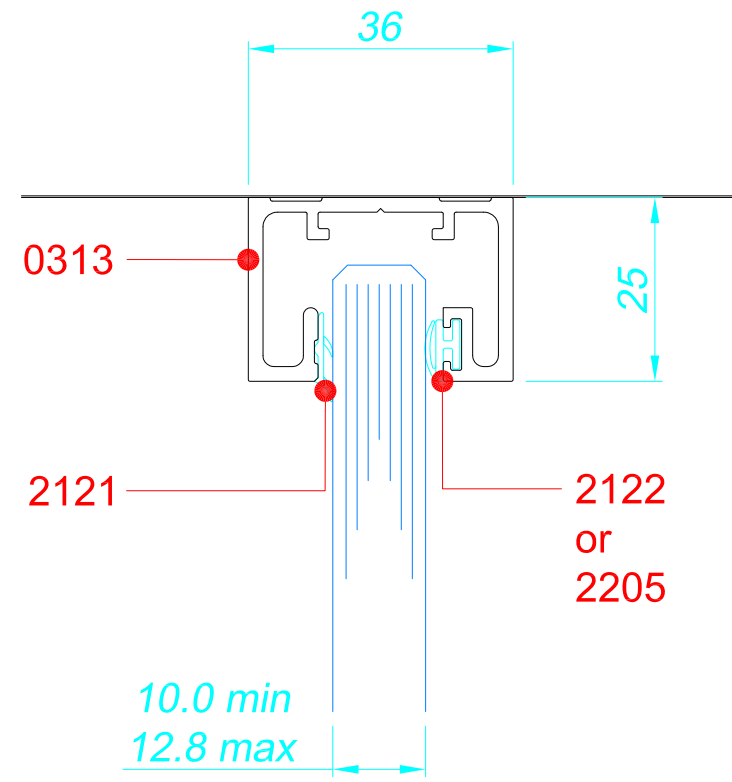


SINGLE GLAZED HEAD TRACK
36mm x 25mm

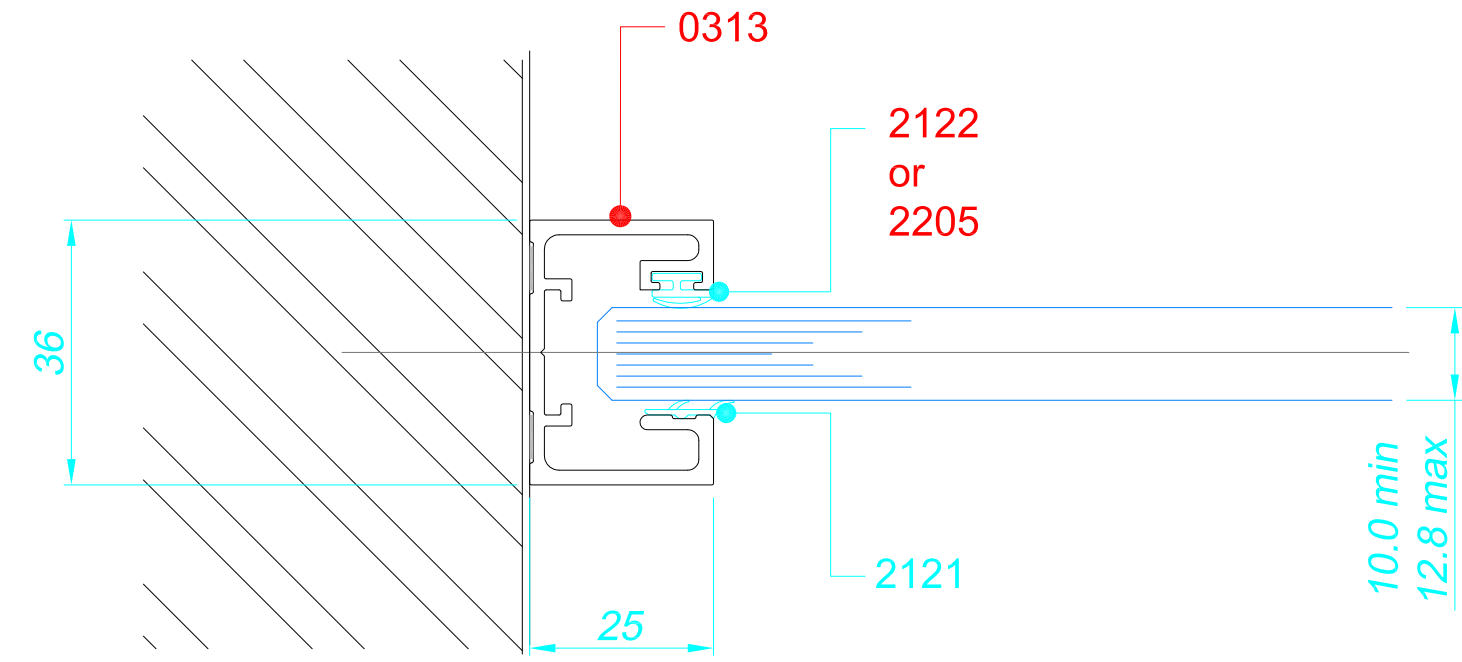


SINGLE GLAZED
36mm x 25mm WALL ABUTMENT

01 GLAZING DETAILS Scale 1:1

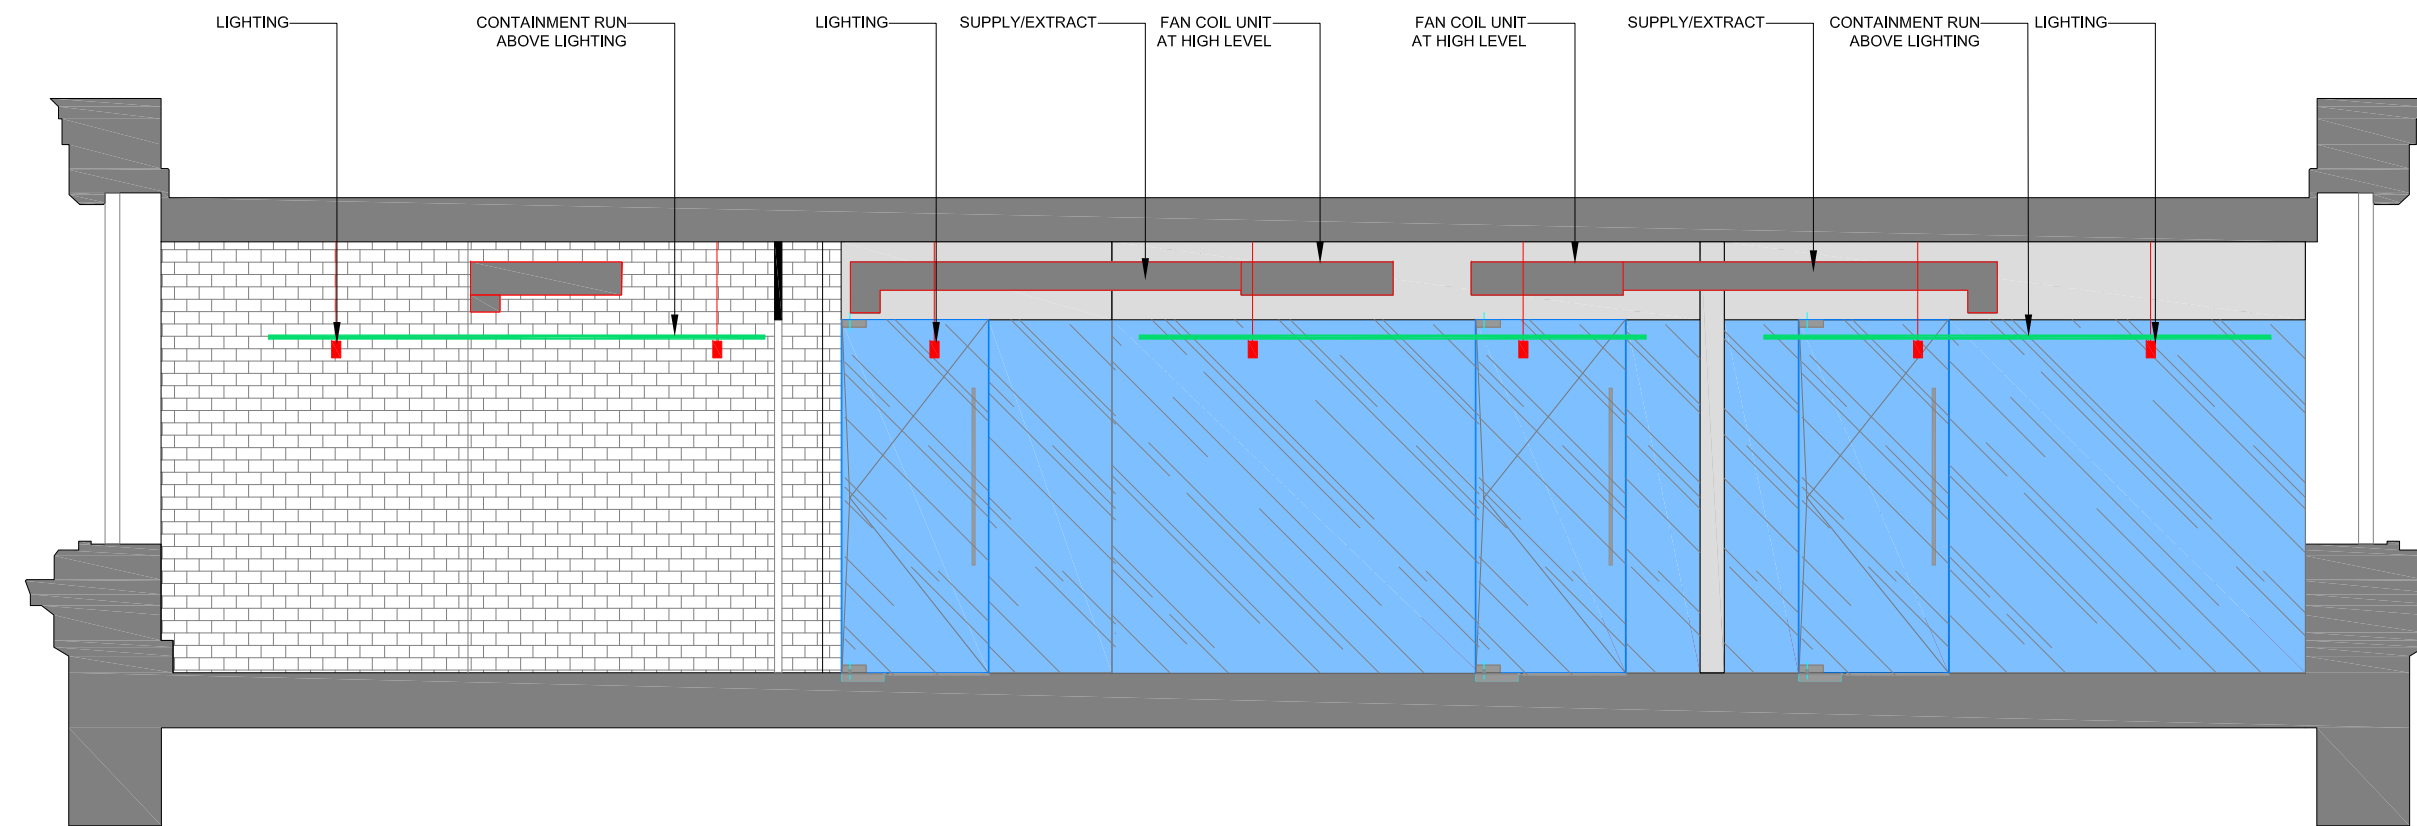

01 ELEVATION E Scale 1:50

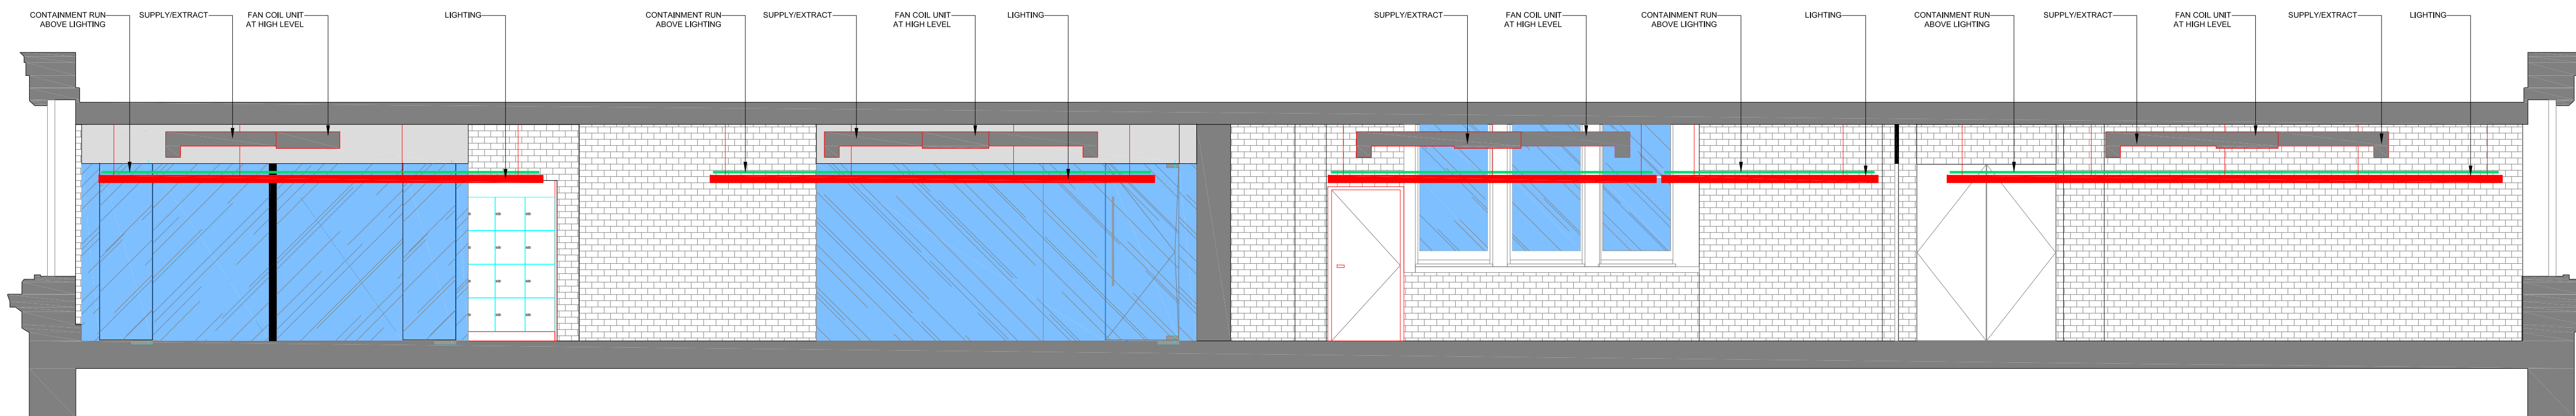

01 ELEVATION F Scale 1:50

SUBJECT TO BE CONFIRMED BY BUILDING CONTROL

-	28/01/2022	first issue
rev	date	comment

client: **ALL ABOUT FOOD**
project name: **FOURWAYS HOUSE**
drawing title: **PROPOSED ELEVATIONS**
project number: **W1743**

scale: **1:50** format: **A1**
date first drawn: **25/10/2021**
drawing number: **106**
revision: **-**
drawn: **NP** checked: **NP**
drawing status: **Stage 5 - Construction**

Workspace Design & Build Ltd
t 0161 710 3700
web www.workspace-design.co.uk
Manchester:
Northspring, Suite 1C, 70 Spring Gardens, Manchester, M2 2BQ
Midlands:
Cornwall Buildings, 45-51 Newhall Street, Birmingham, B3 3QR