

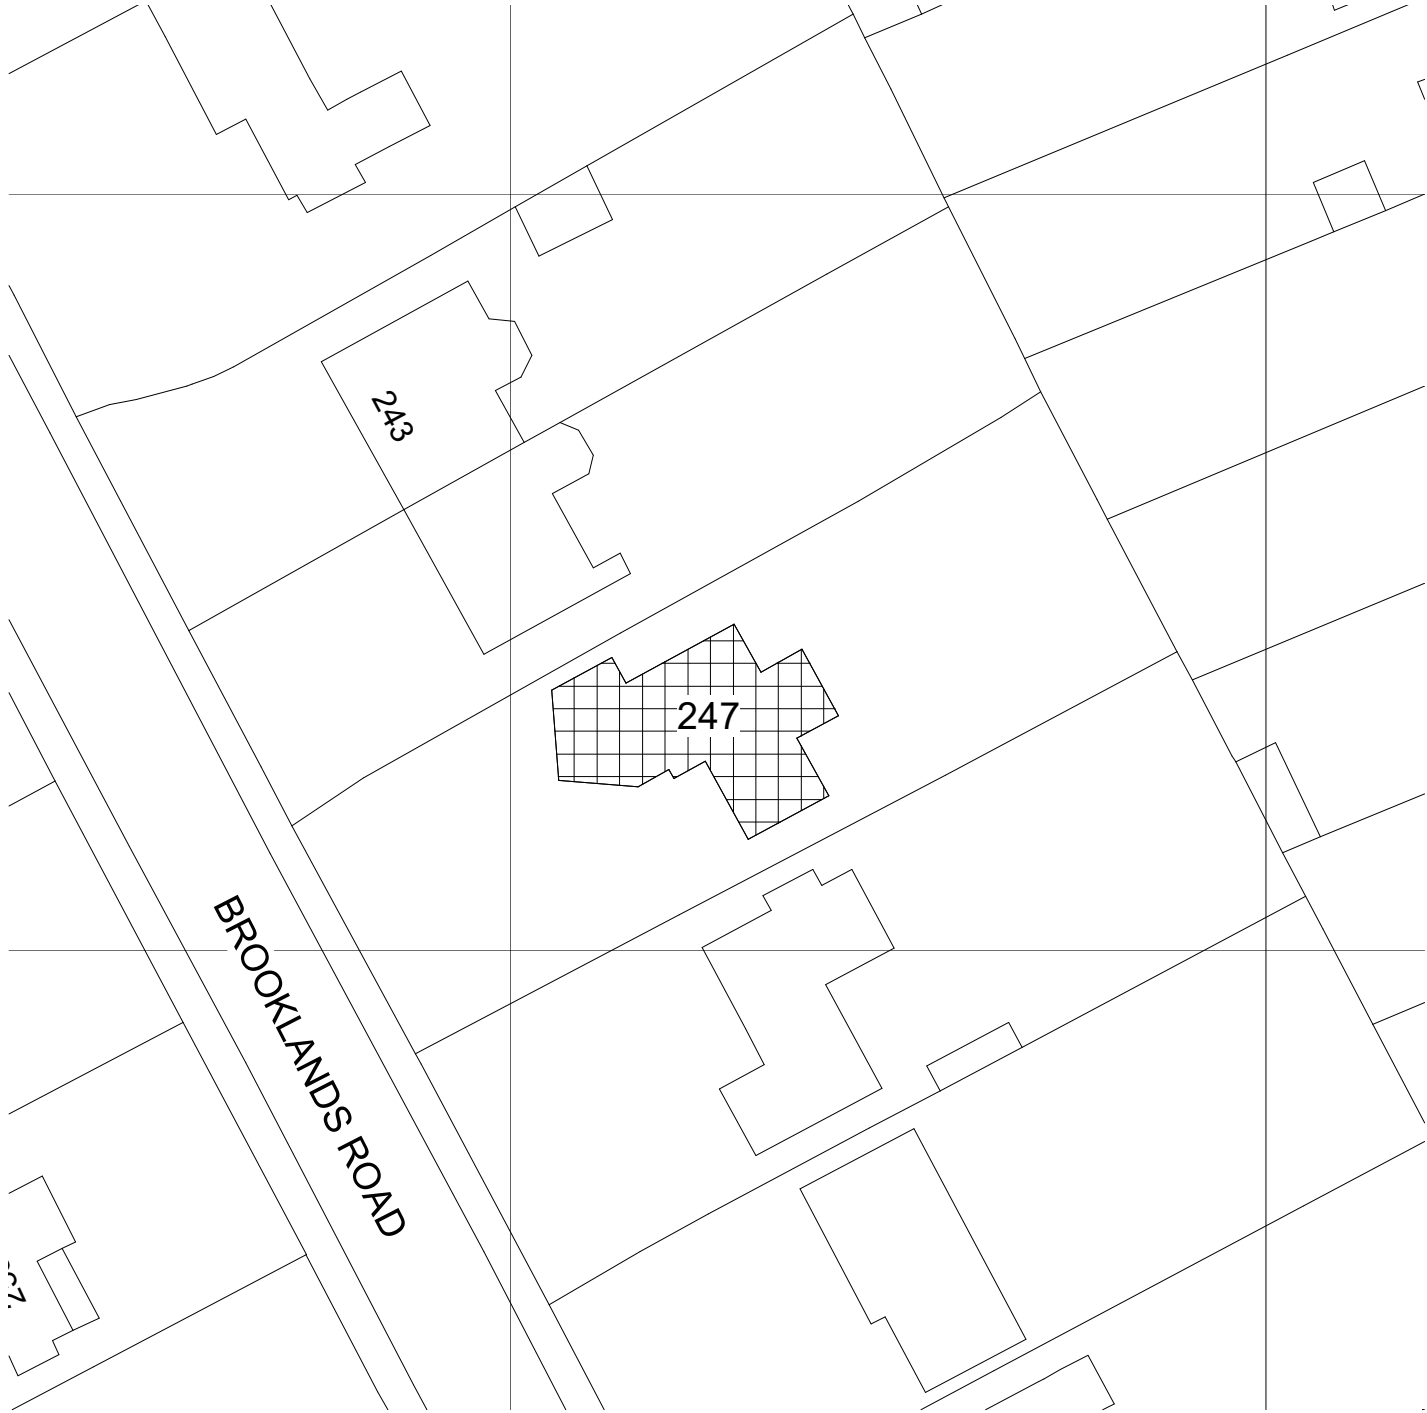


00 - Existing Block Plan

1 : 500

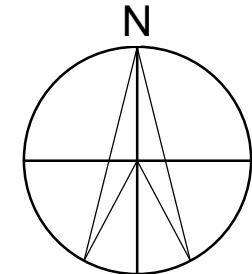

Block Plan Key:

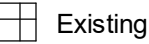

Existing



Proposed

A	Issued for Planning	JOB	ARAN	21/04/2022
Rev	Description	Drawn	Issued	Date

0 5 10 20 30 40 50
