




Parapet Plant Screen Elevation Detail
1 : 50

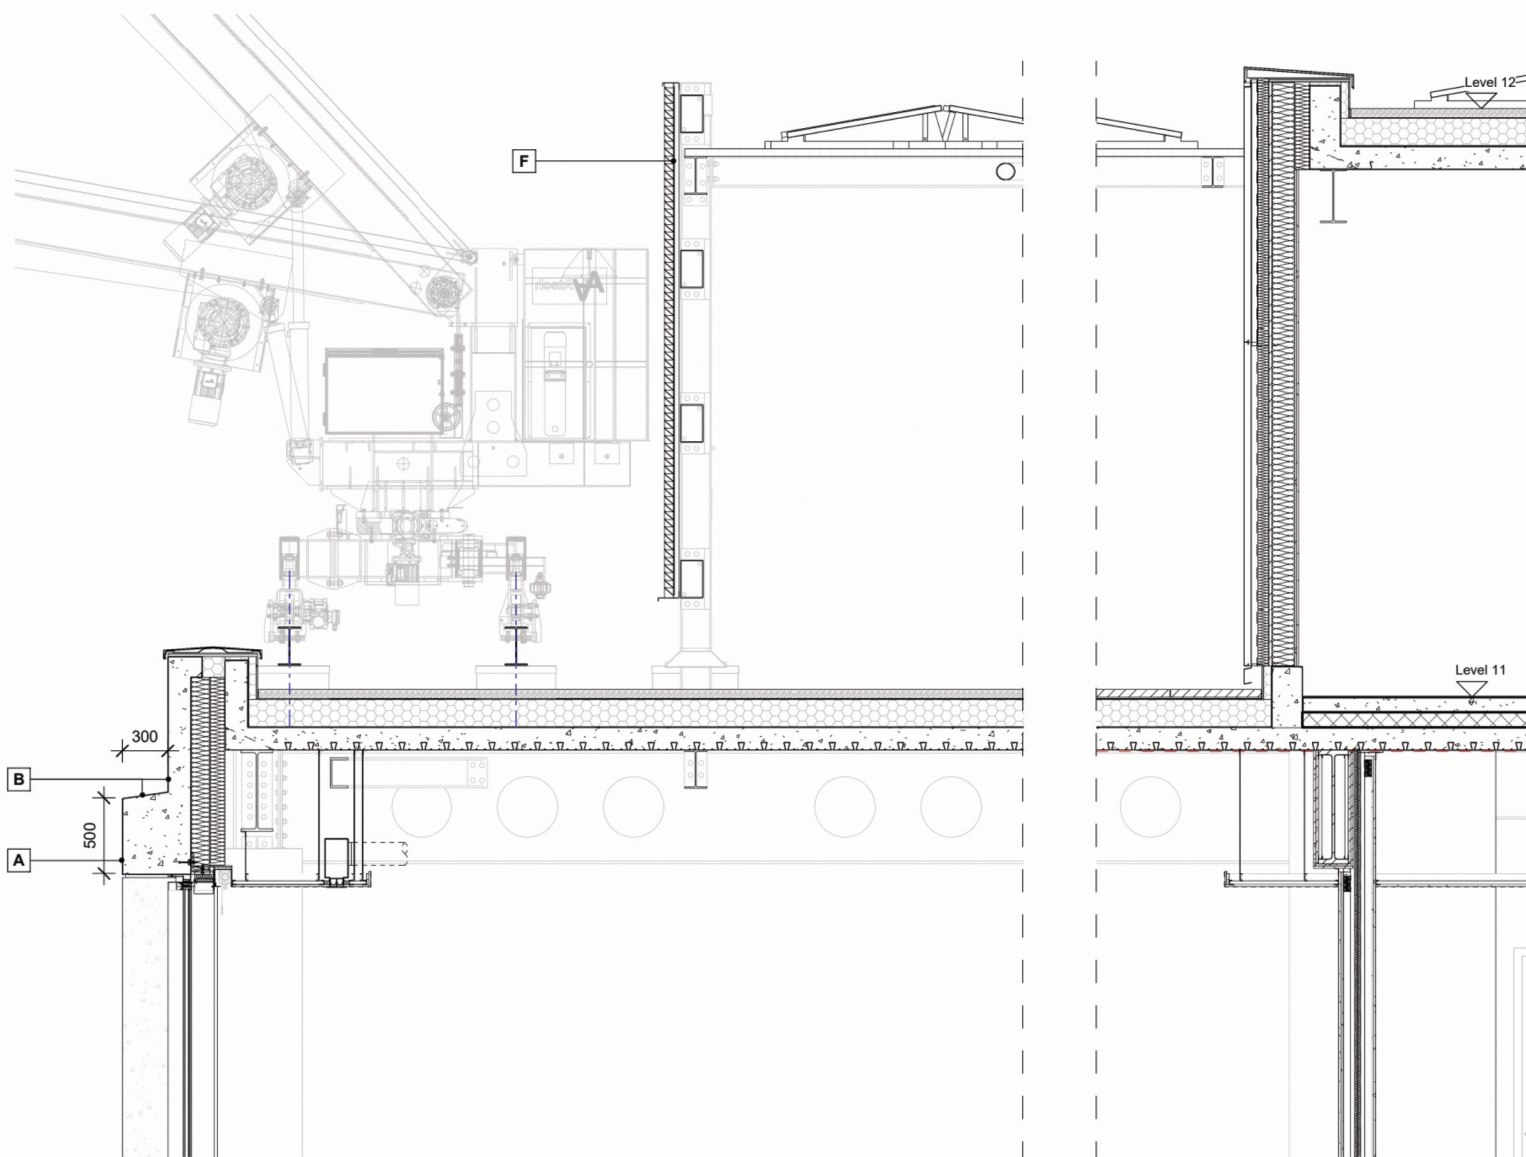

Parapet Plant Screen Section Detail
1 : 50

