
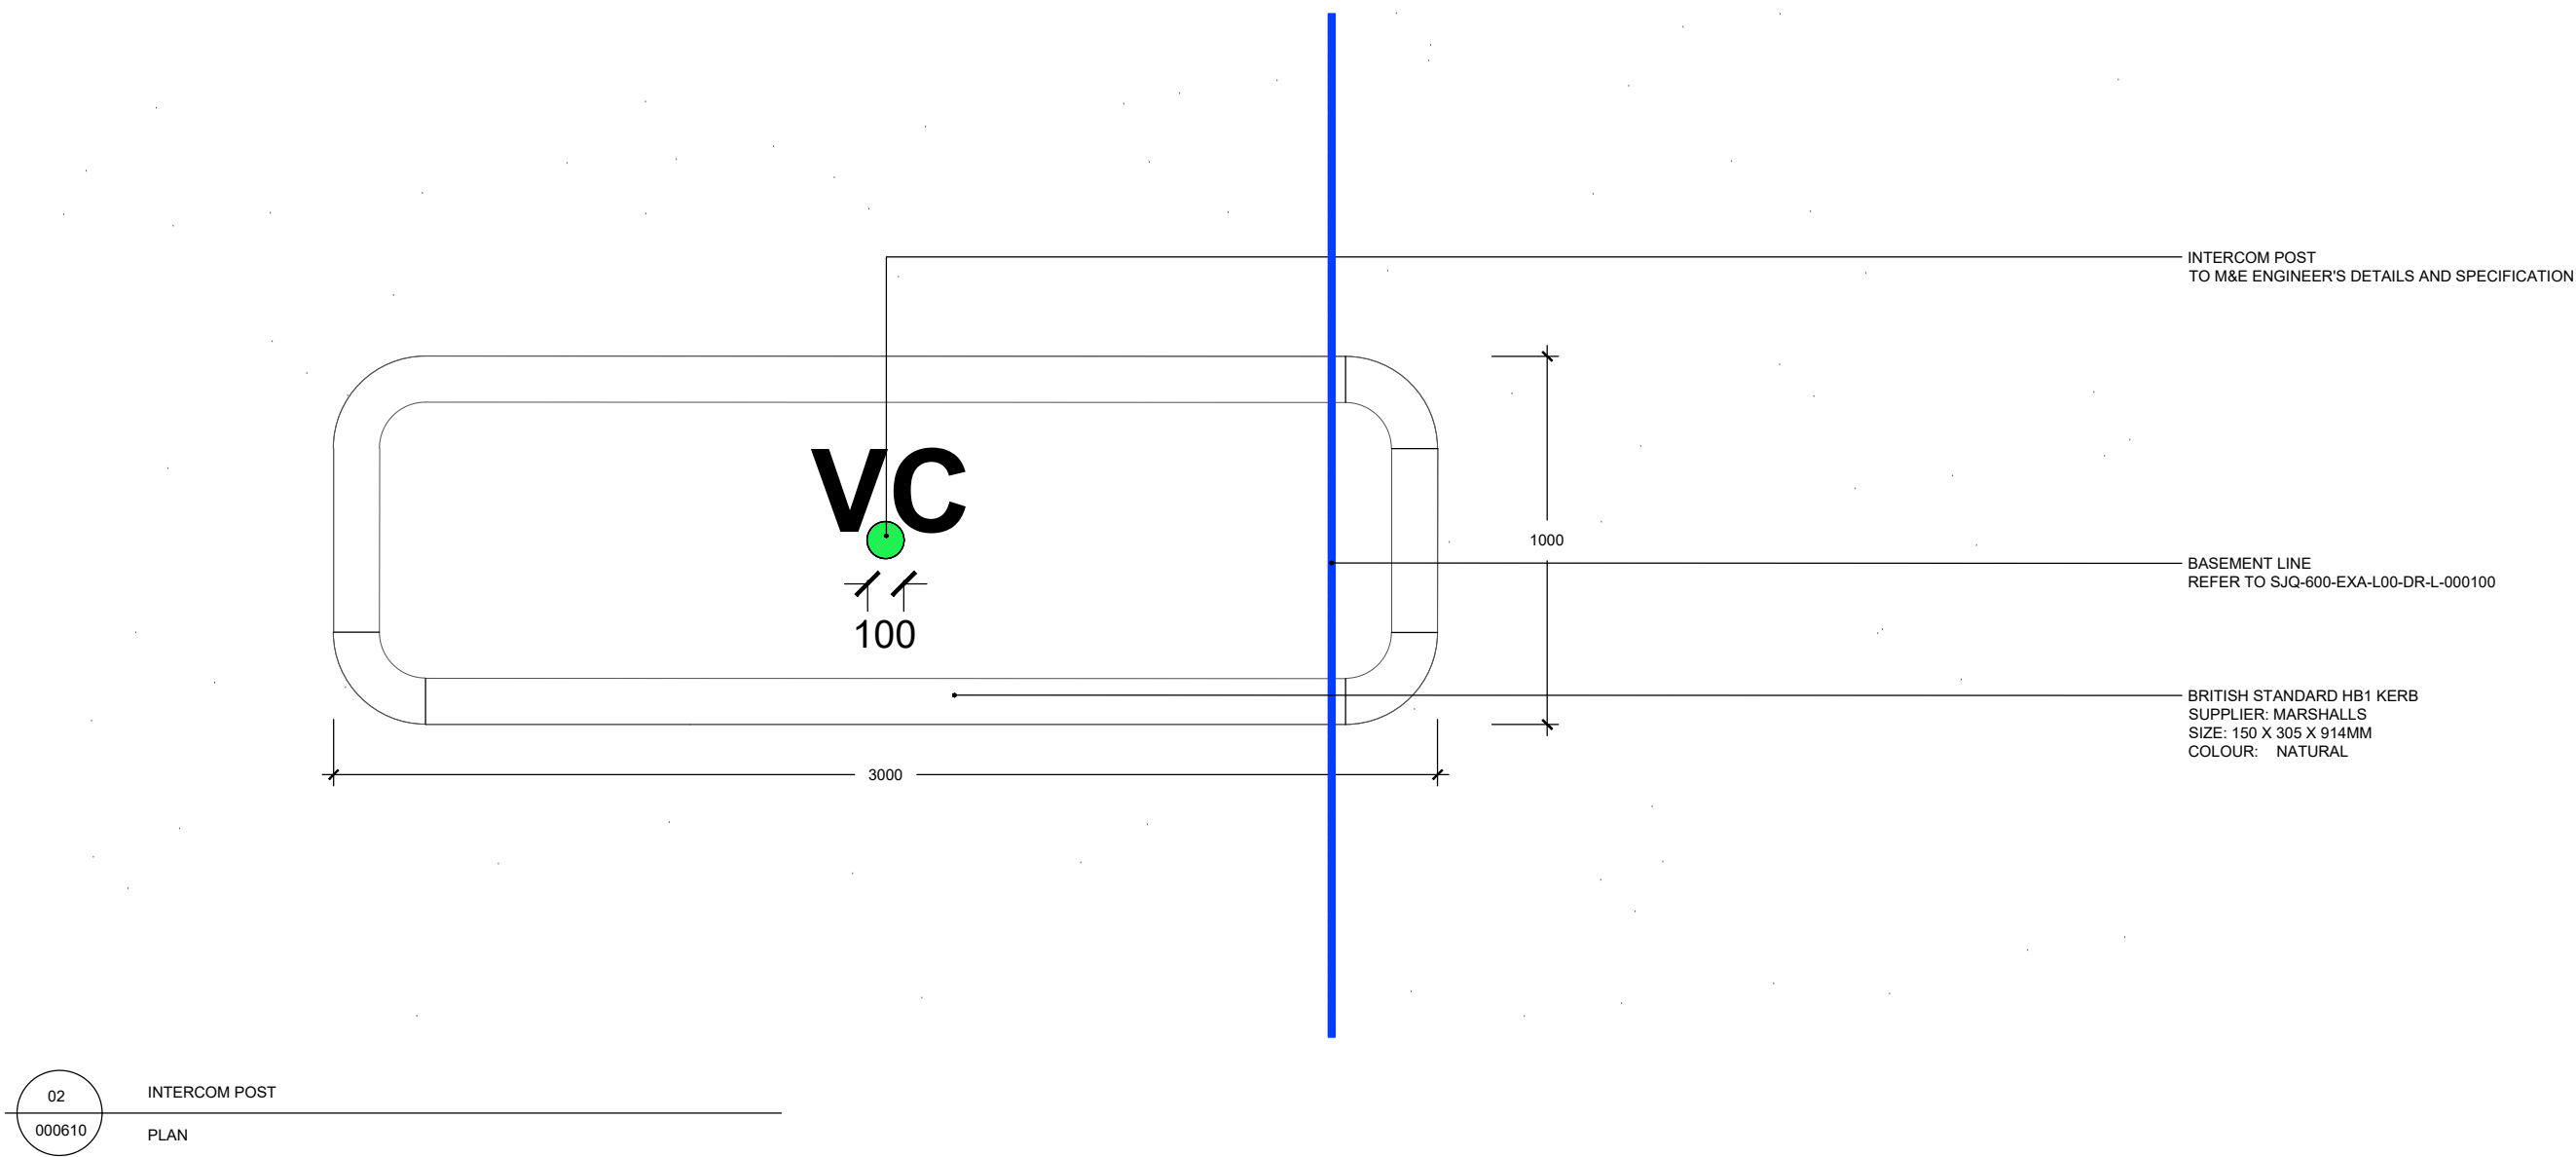


C:\USERS\ALINA STOIAN\EXTERIOR ARCHITECTURE LTD\JONATHAN WILEY - 1882 ST JOHN'S 01 CAD\02 SHEET LAYOUT\1882 STAGE 5\JQ-600-EXA-XX-L00-DR-L-000610.DWG

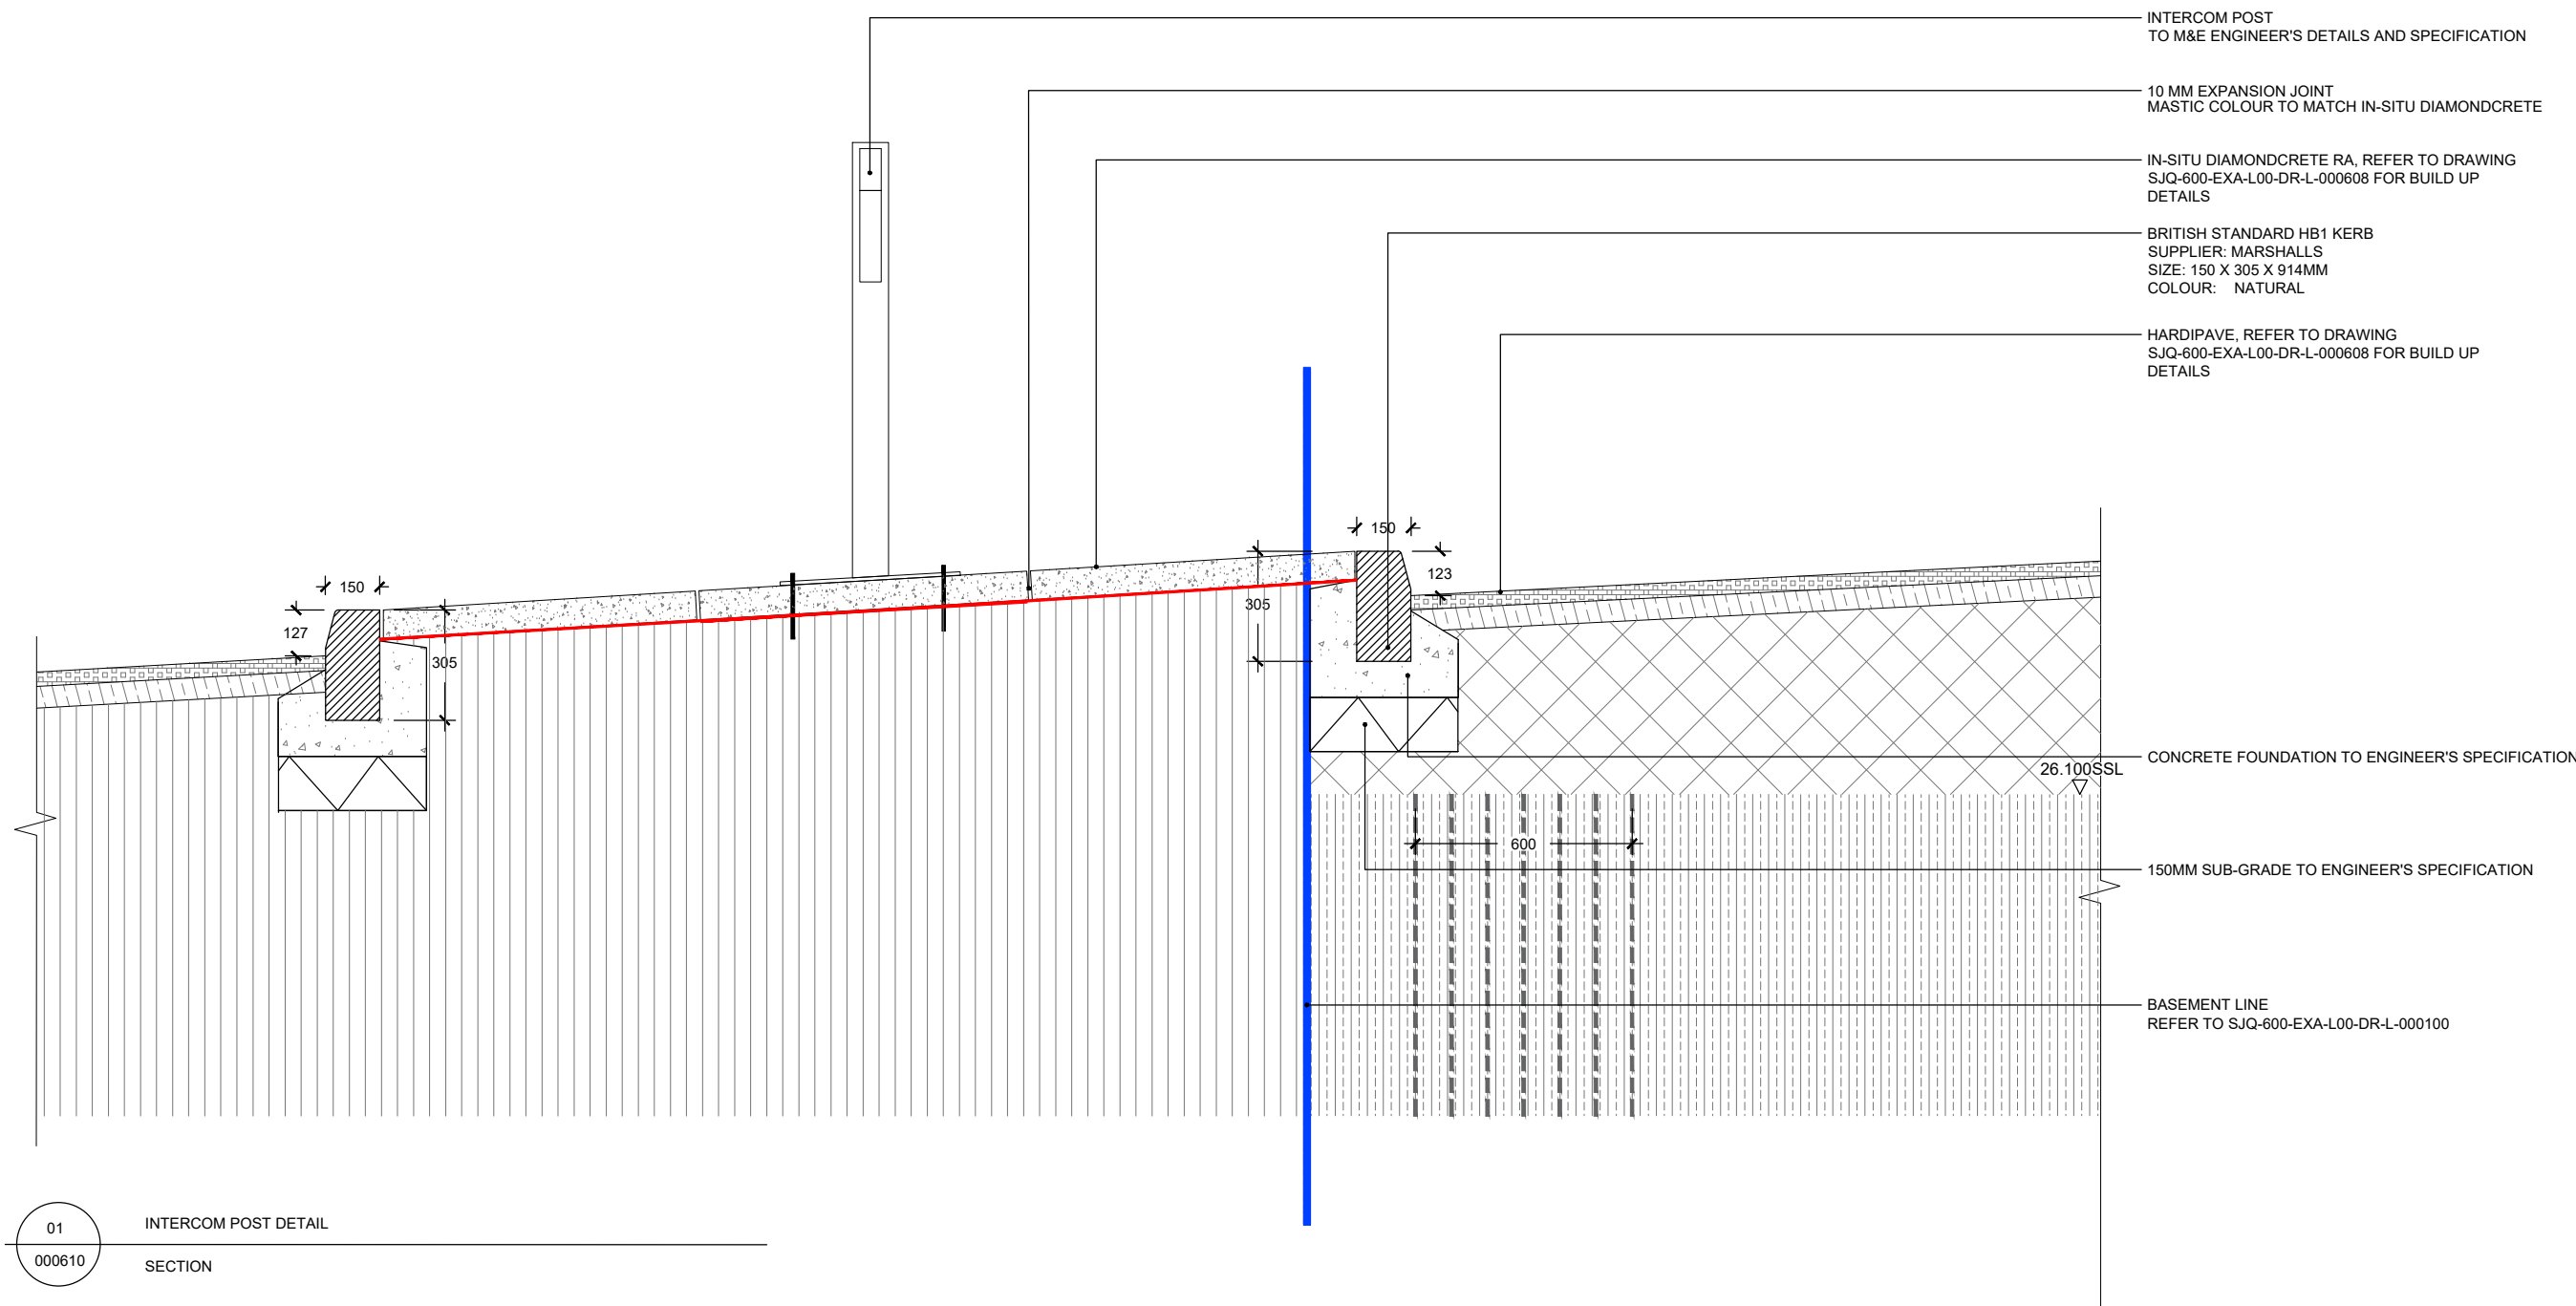

No dimensions are to be scaled from this drawing.
All dimensions are to be checked on site.
Area measurements for indicative purposes only.

This drawing is the property of Exterior Architecture Ltd.
No part of the drawing may be reproduced in any manner
without permission from Exterior Architecture Ltd.

Client
ALLIED
LONDON

! Do not scale from drawing. Use figured
dimensions only. All dimensions to be
checked on site

Note: for grid plan sizes, refer to
drawing
SJQ-600-EXA-XX-L00-DR-L-000100 /
106

----	----	----
----	----	----
P01	STAGE 5 ISSUE	08.01.2021
Rev	Description	Date

**EXTERIOR
ARCHITECTURE**

LONDON
Unit 17.1, The Leather Market, 11-13 Weston Street, London, SE1 3ER
MANCHESTER
Studio 537, The Royal Exchange, St Anns Square, Manchester, M2 7DH
E-MAIL office@exteriorarchitecture.com
WEB www.exteriorarchitecture.com

Project title
ST JOHN'S

Drawing title
**PUBLIC REALM HARD LANDSCAPE
DETAILS - INTERCOM**

Issued By	Manchester	T: 0161 850 8101
Scale	1:20 @ A1	Drawn ExA
Status	STAGE 5	Checked SPL
Date	08.01.2021	Approved JM

Drawing number	Revision
SJQ-600-EXA-XX-L00-DR-L-000610	P01