


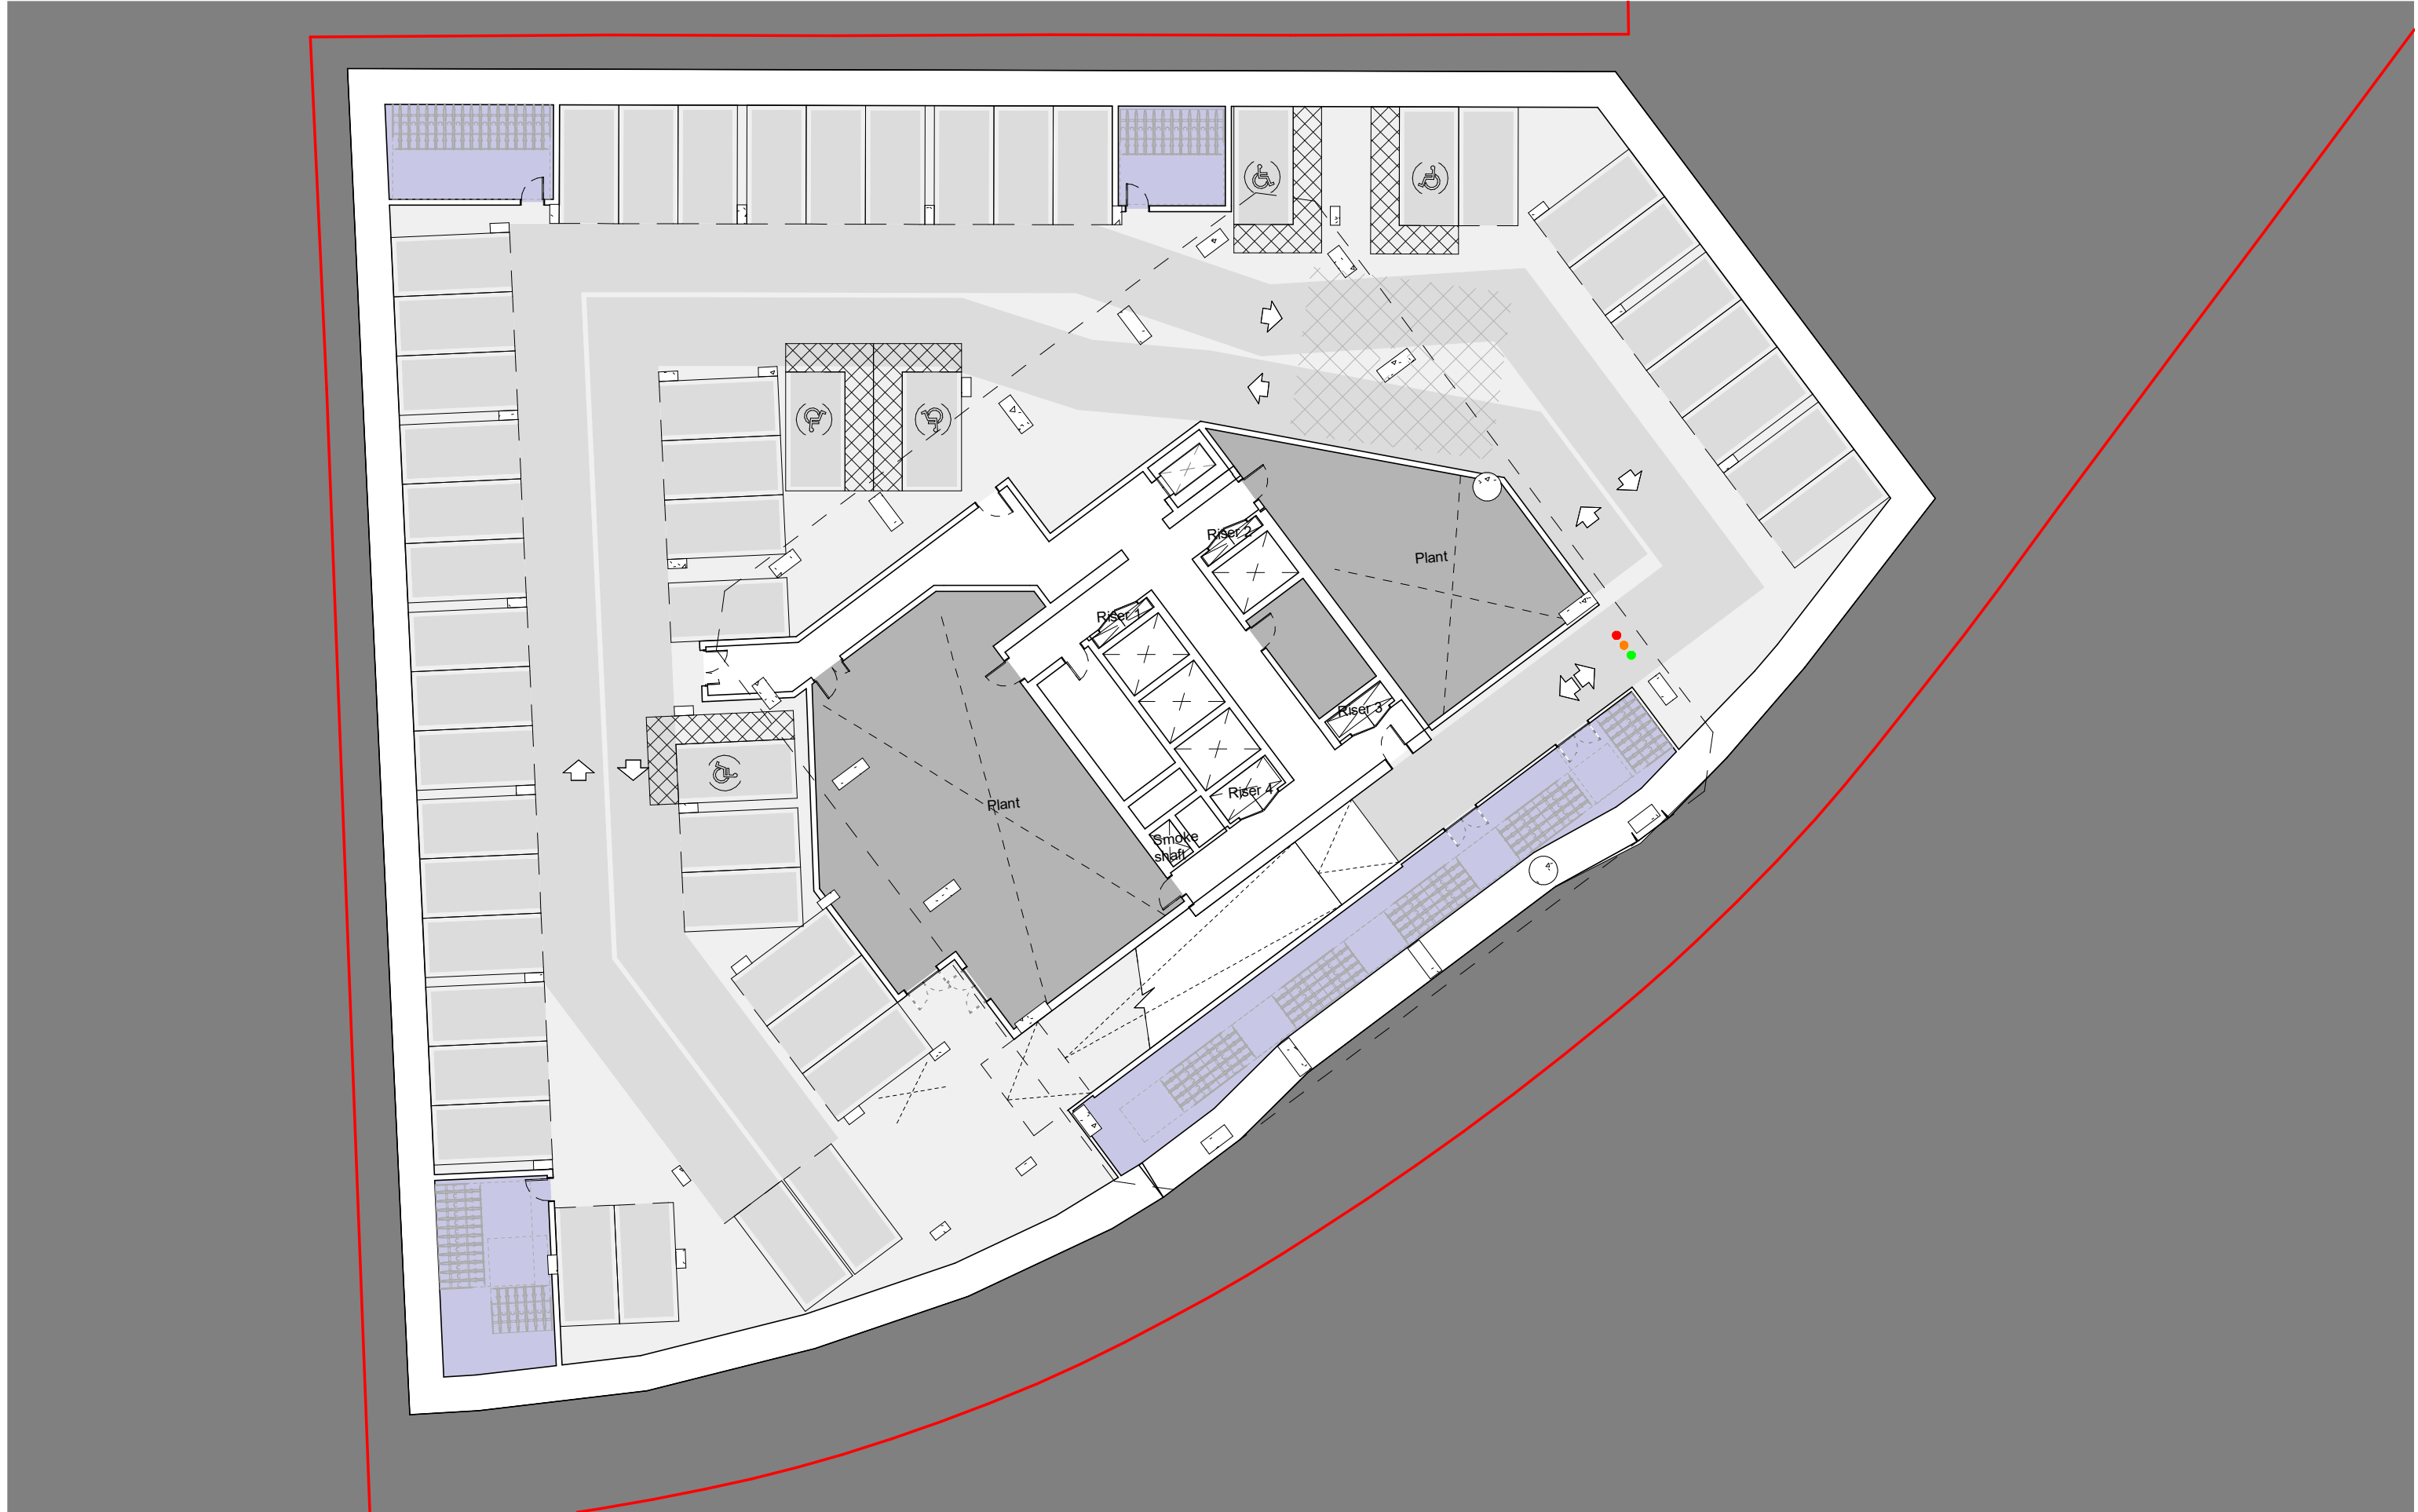

This drawing is copyright
Do not scale off dimensions.
All dimensions to be checked on
site by contractor.
Contractor to report any
dimensional discrepancies,
errors or omissions prior to
commencing on site.

NOTE:

	Staff & BOH		Cycle store
	Amenity		Plant
	Residential FOH		
	Refuse		

NORTH

Rev	Date	Description
P01	29-10-2021	Planning Submission

Project Title	
Great Jackson Street - Plot F Manchester	
Status	
Planning Issue	

Drawing Title	
F1 - GA Plan Basement Level Level B3	
Project No	Scale
10334	1 : 250 @ A3
SHP Drawing Code	Revision
10334-F1-SHP-G200-PL-B3-B5D801	P01

Manchester
+44 (0)161 835 2345

London
+44 (0)20 7549 4000

© SimpsonHaugh and Partners 2020