



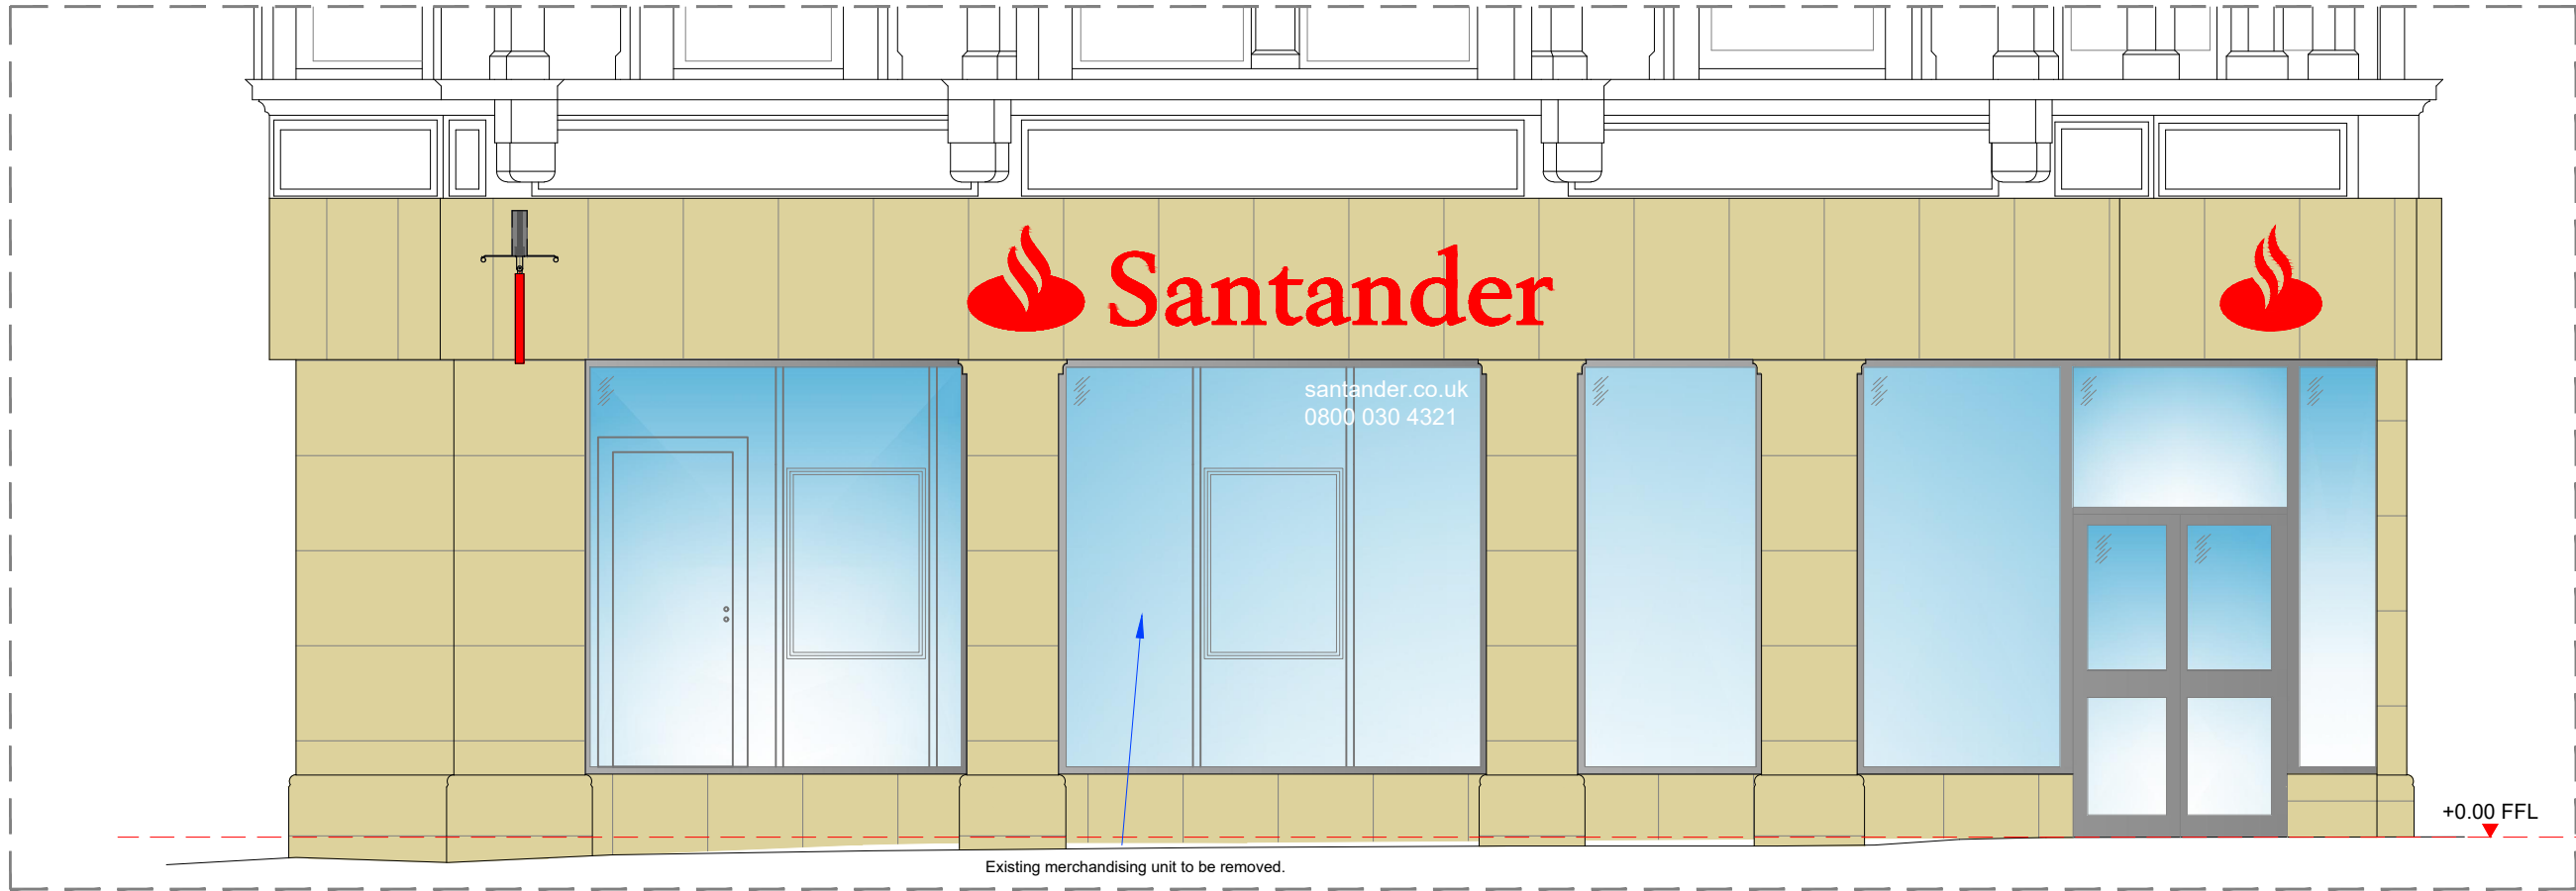

EXISTING St. ANNE STREET ELEVATION
1:50@A3

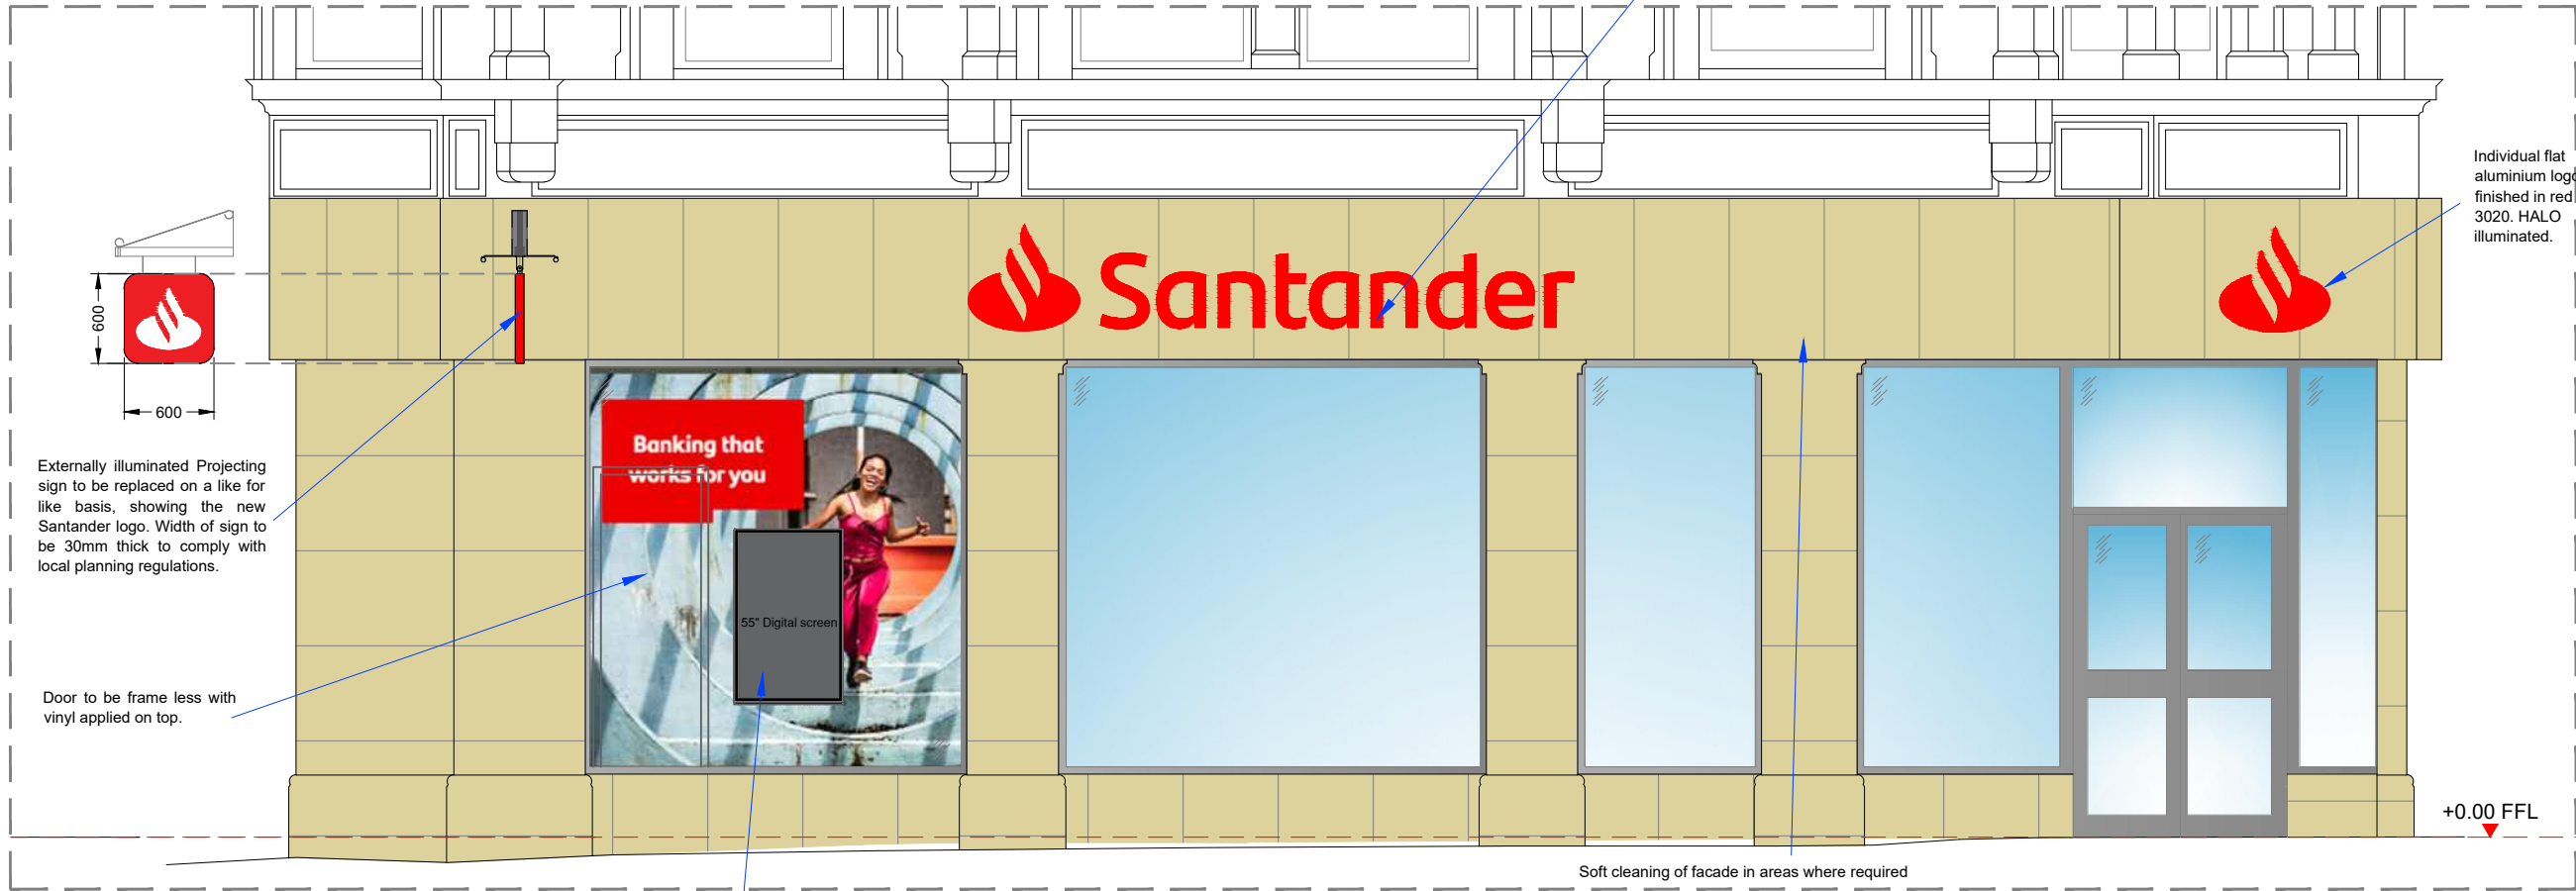

PROPOSED St. ANNE STREET ELEVATION
1:50@A3

Install 1x55" (Portrait) TV screen mounted directly against existing partition. Screen set back 460mm from glazing. New vinyl applied to wall, vinyl artwork TBC.

Scale bar 1:50@A3



Notes.
This Drawing is the copyright and property of Santander UK PLC. It must not be copied or published without written consent.

Do not scale from this drawing.

Rev	Description	Date	By
A	DRAWING ISSUED	15/10/21	SM



PLANNING



Project
Santander Manchester CS
34 Cross Street
Manchester, M2 7AQ

Title
Existing and Proposed
Side Elevation

Scale 1:25@A1 / 1:50@A3	Drn RSB	sent to retail Date 05/04/22	retail approval Date
Client drawing number Manchester 34CS-SI-EL-EX-PR	Consultants' drawing number	brand	rev. A