


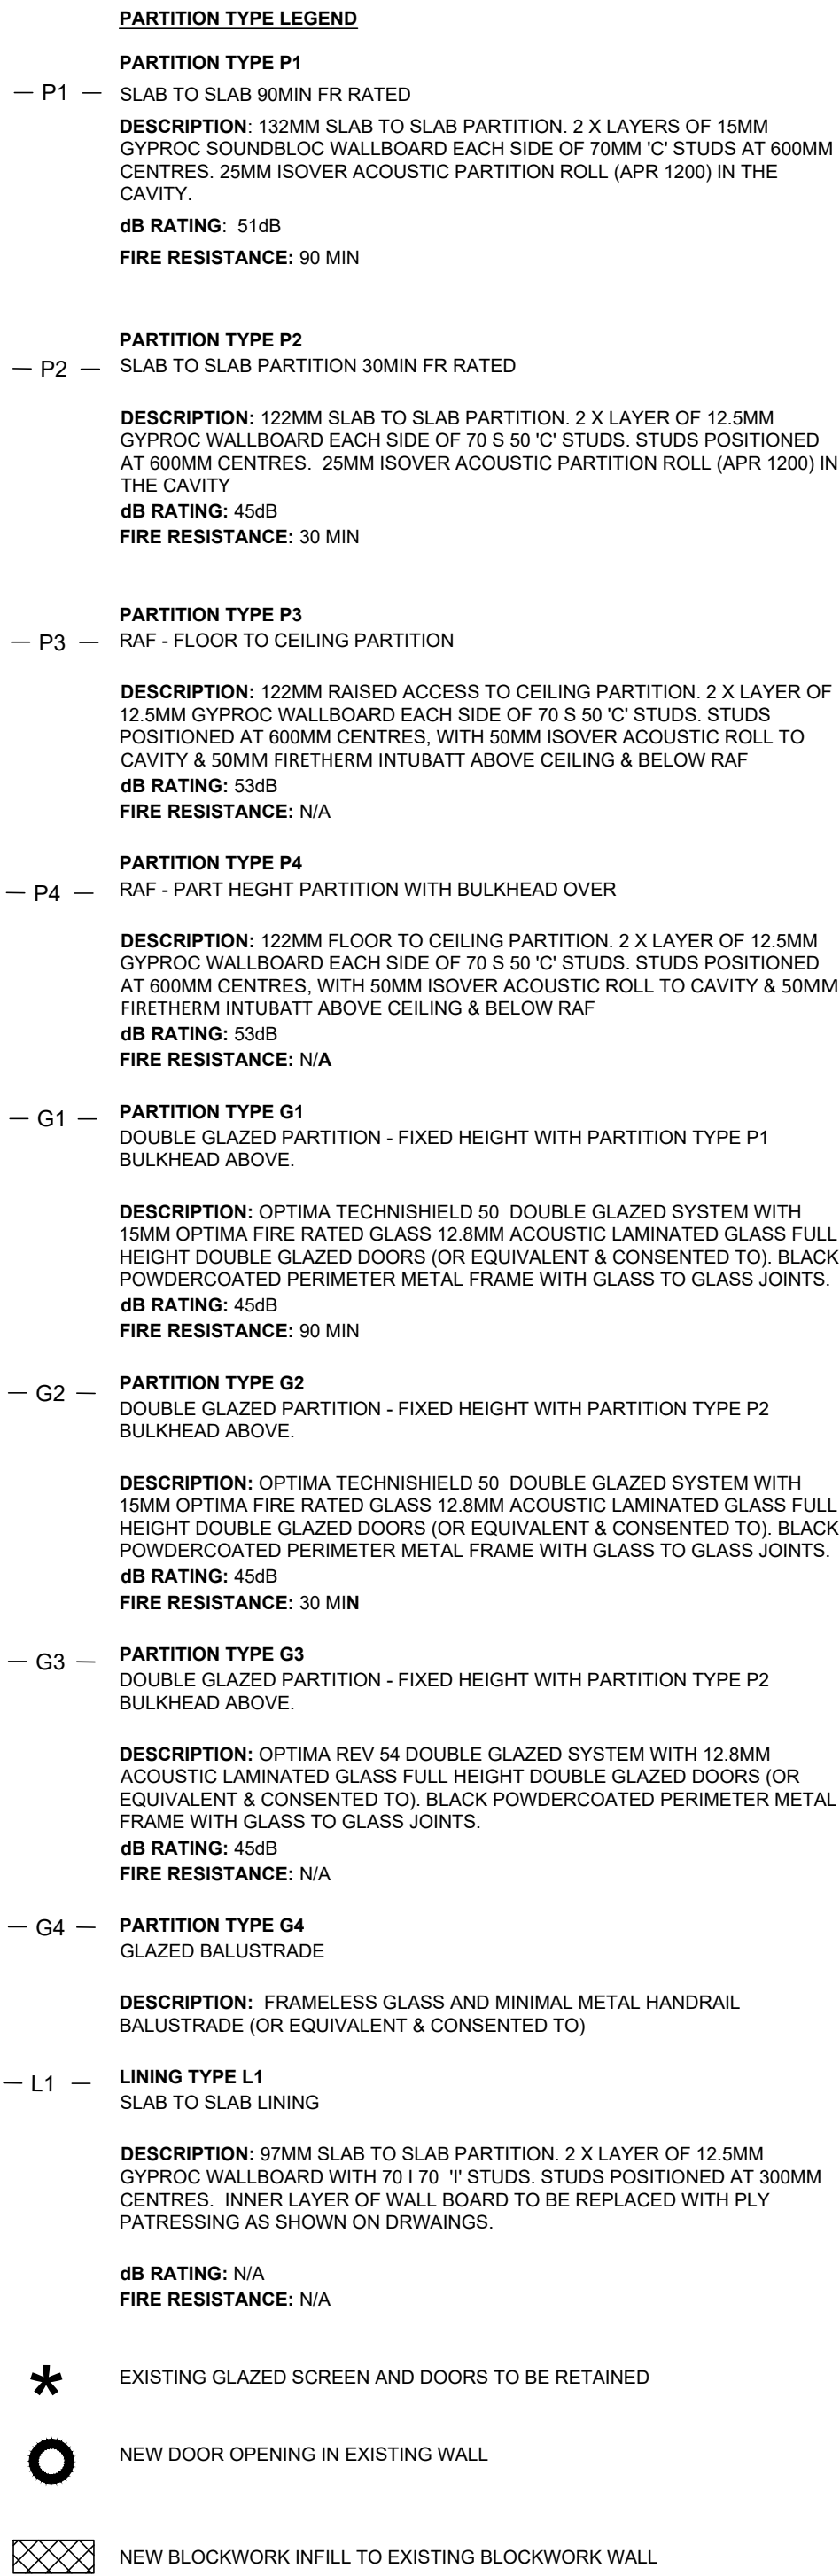

rev.	date	details	by
A	18.02.22	Issued for Information. Issued for Planning	BC

MLA **MICHAEL LAIRD ARCHITECTS**
5 Forres Street Edinburgh EH3 6DE
T 0131 226 6991 F 0131 226 2771
mail@michaellaired.co.uk

Freetrade Exchange Refurbishment
Clearbell
27 Peter Street, Manchester, M2 5GB

Scoping Plan
Second Floor
Internal Partitions Types

scale	date	drawn	format
1:50	FEB 2022	BC	a1

status
information

drawing number	revision
CFM.AR(22)015	A