


Rev	-	-	Date
Amendment	-	-	

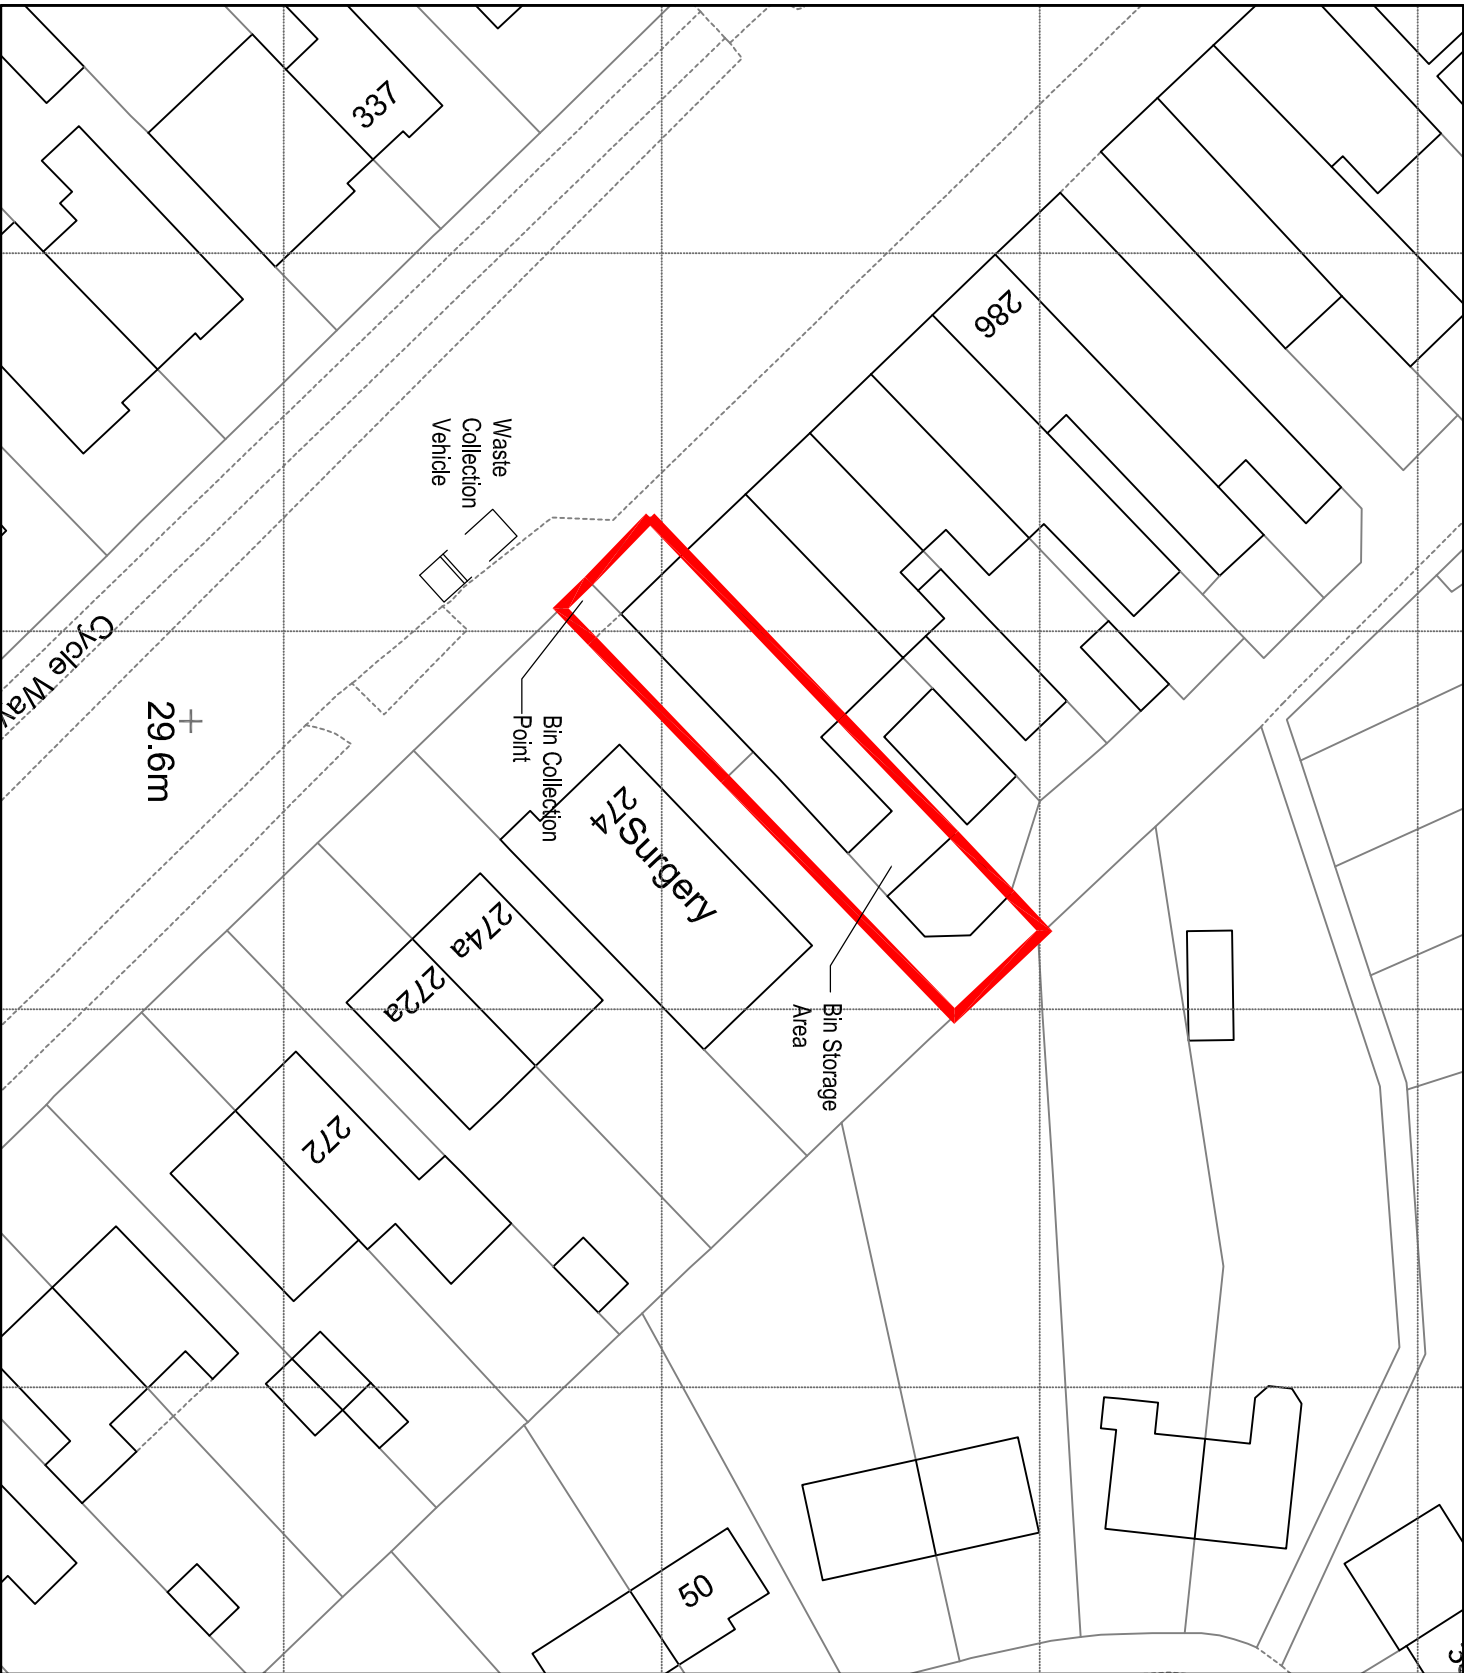

ARCHITECTS

t 0161 8501045
m 07814 024033
e info@nk-architects.com
w www.nk-architects.com
a Sovereign House
Stockport Road
Cheadle, SK8 2EA

PROJECT:
PART CHANGE OF USE OF RETAIL
UNIT CLASS E(A) TO RESTAURANT
CLASS E(B).

ADDRESS:
276 BARLOW MOOR ROAD
CHOLRTON, MANCHESTER

DRG:
WASTE MANAGEMENT PLAN

DRG STATUS:
PLANNING SUBMISSION

DATE: October 2021 DRAWN: ANK
SCALE: 1:500 CHECKED: ANK
SIZE: A4 DRG NO: 603.03

COPYRIGHT © 2007 NK ARCHITECTS (MCOR) LIMITED. ALL RIGHTS RESERVED.
REFER TO DIMENSIONS AND DO NOT SCALE.