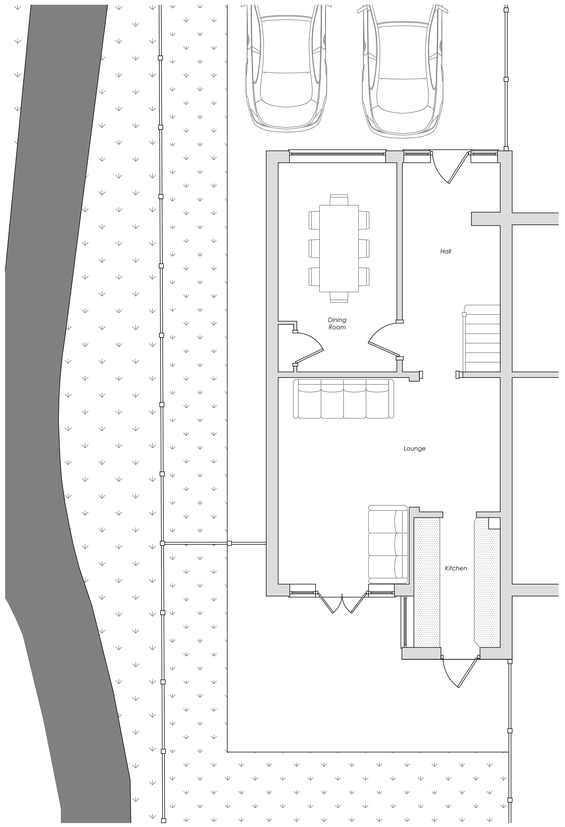

Existing Ground Floor Plan
Scale 1:50

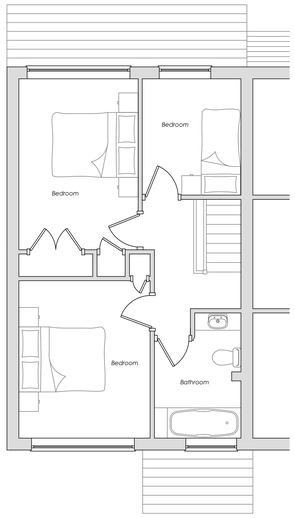

Existing First Floor Plan
Scale 1:50

Existing Front Elevation
Scale 1:100

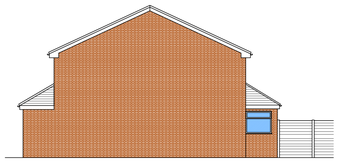

Existing Side Elevation
Scale 1:100

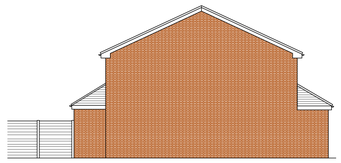

Existing Side Elevation
Scale 1:100

Existing Rear Elevation
Scale 1:100

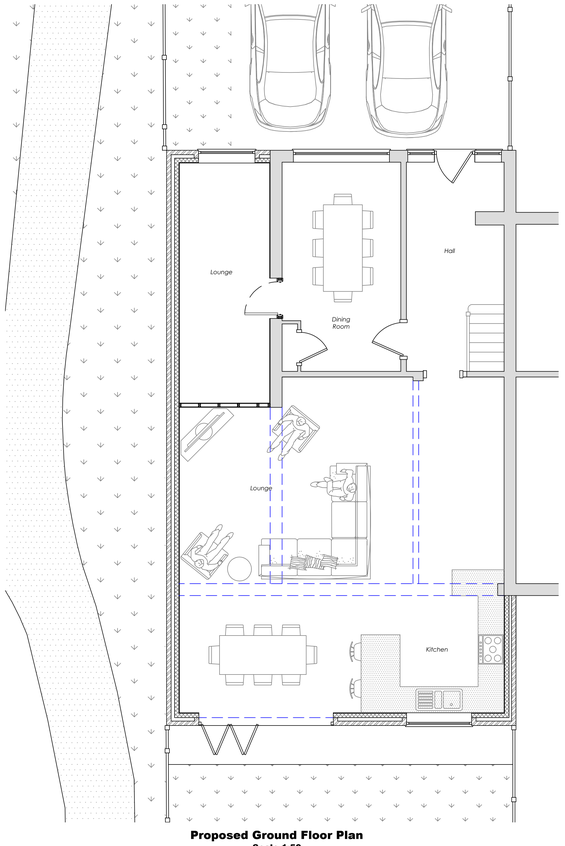

Proposed Ground Floor Plan
Scale 1:50

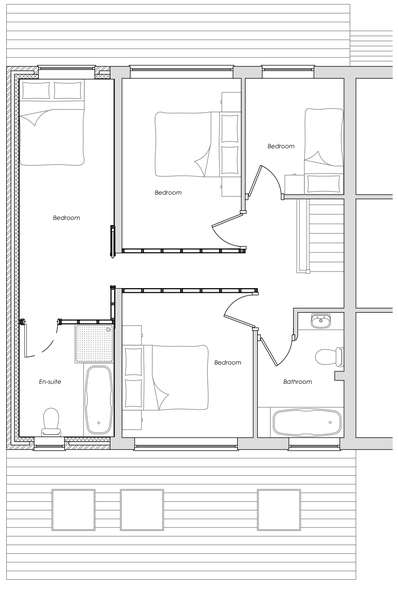

Proposed First Floor Plan
Scale 1:50

Proposed Front Elevation
Scale 1:100

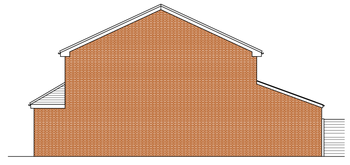

Proposed Side Elevation
Scale 1:100

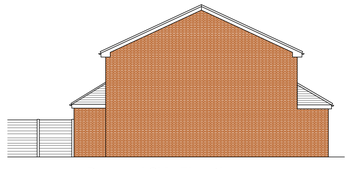

Proposed Side Elevation
Scale 1:100

Proposed Rear Elevation
Scale 1:100

Notes:

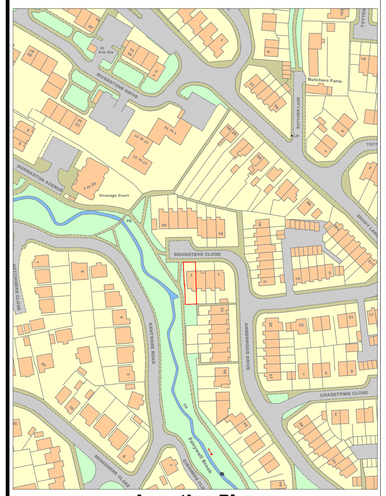

Location Plan
Scale 1:1250

Site Plan
Scale 1:500

SCALE m 0 0.5 1.0 1.5 2.0 2.5 3.0 3.5 4.0 4.5 5.0
1:50

Revision Details

Project / Title:

Planning Permission for Proposed Two Storey Side Extension and Single Storey Rear Extension

Client:

Mrs R Kelsall
7 Brunstead Close, Baguley
Manchester M23 9NY

Drawn: MJD	**Scale: As Shown**	**Date: 15.08.21**
AutoCAD Location	**D:\BentleyP&PM\Planning Apps**	

No. TSSE-7BC-001 **Rev. A**

Bentley
Planning & Project Management

Office: 1 Anfield Road, Sale, Cheshire M33 2AY

Telephone: +44 (0) 161 282 5310
Mobile: +44 (0) 7903 720 144
E-mail: Bentleypandm@gmail.com