

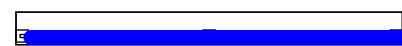


○ BOWKER SADLER PARTNERSHIP LIMITED
■ THIS DRAWING IS THE SUBJECT OF COPYRIGHT WHICH VESTS IN BOWKER SADLER PARTNERSHIP LIMITED. IT IS AN INFRINGEMENT OF COPYRIGHT TO REPRODUCE THIS DRAWING, BY WHATEVER MEANS, INCLUDING ELECTRONIC, WITHOUT THE EXPRESS WRITTEN CONSENT OF BOWKER SADLER PARTNERSHIP LIMITED WHICH RESERVES ALL ITS RIGHTS.
BOWKER SADLER PARTNERSHIP LIMITED ASSERTS ITS RIGHTS TO BE IDENTIFIED AS THE AUTHOR OF THIS DESIGN
■ DRAWING NOT TO BE SCALED.
■ REPORT ERRORS & OMISSIONS TO ARCHITECT.
■ CHECK ALL DIMENSIONS ON SITE
■ DRAWING TO BE READ IN CONJUNCTION WITH THE HEALTH AND SAFETY PLAN AND ALL RELEVANT RISK ASSESSMENTS

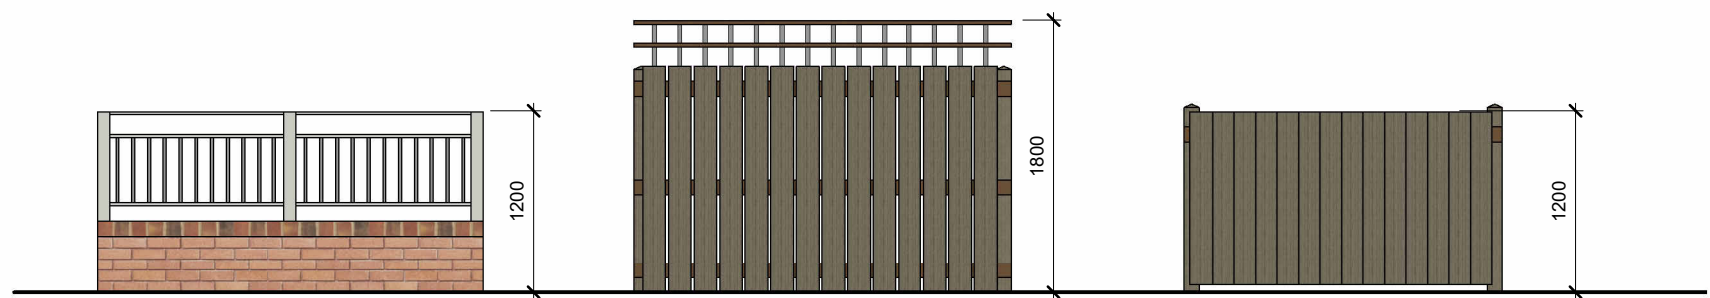

1200mm low maintenance galvanised metal railing onto low level brick wall - style TBC

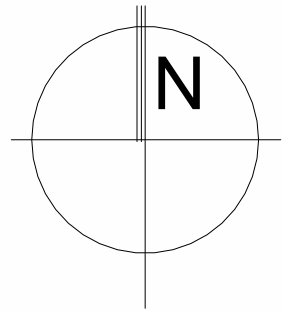

1800mm timber fence comprising 1500mm close boarded fence with 300mm trellis on top



1200mm timber fence

Boundary treatment Key

1 : 50

Proposed location of traffic calming

Traffic calming to be repositioned

2.4m x 43m visibility splays

Existing pedestrian crossing

Proposed Boundary treatment

1 : 200

B 22/12/21 SP Block of flat's entrance amended CL
A 1/11/21 SP Amendments following Planner comments CL

REV. DATE DRN. CHKD.

PROJECT

Chain Road, Blackley

CLIENT

Great Places Housing Group

DRAWING

Proposed boundary treatment

SCALE SHEET SIZE DRAWN CHECKED DATE
As indicated @ A1 SP SW 05/10/21

BOWKER SADLER ARCHITECTURE

A: Hatherlow House, Hatherlow, Romiley, Stockport SK6 3DY
T: 0161 406 7333
E: office@bowker-sadler.co.uk
W: www.bowker-sadler.co.uk

JOB No 18-002 DRAWING No 1012 REVISION B

STATUS Planning

