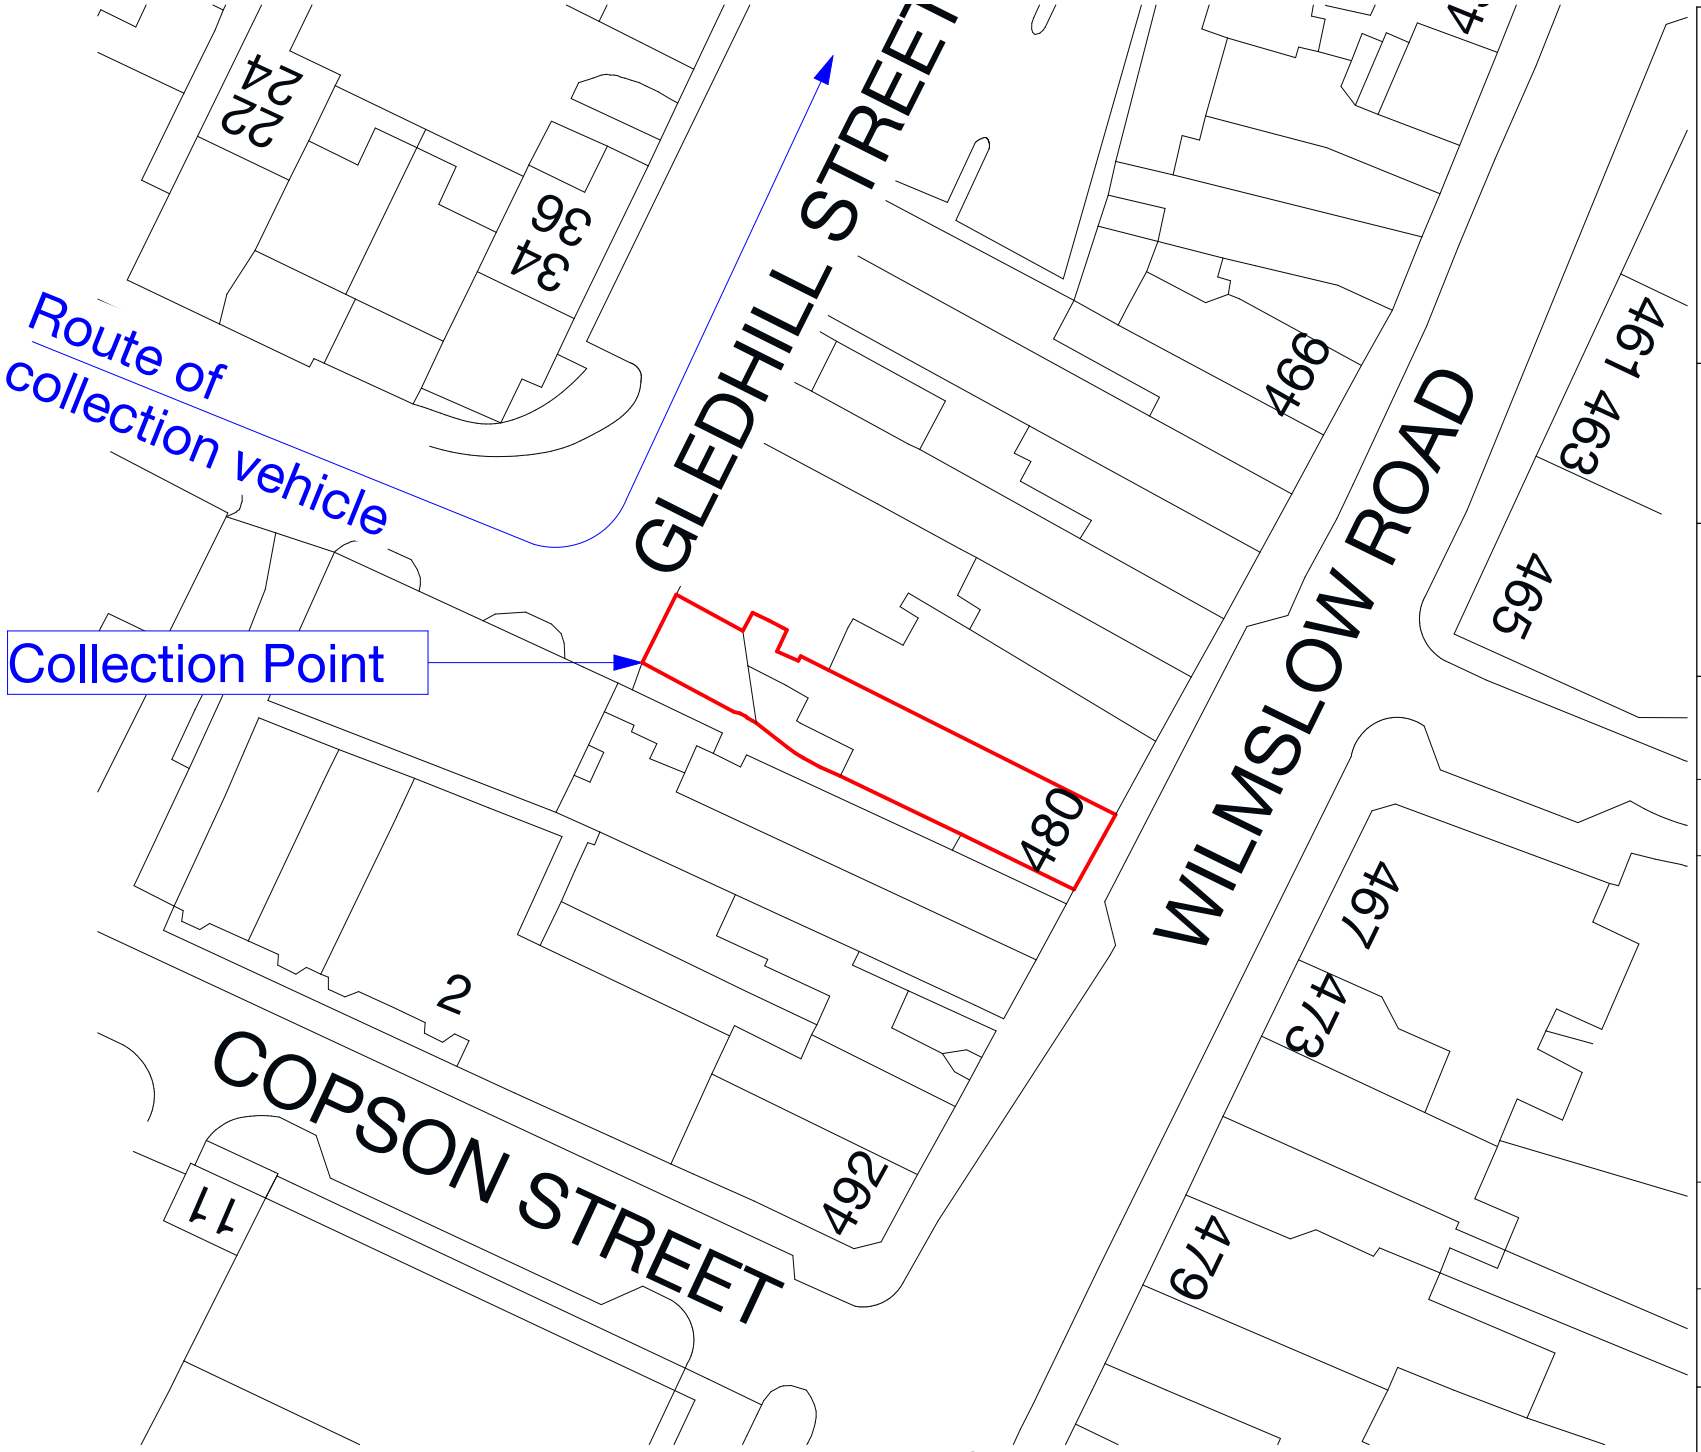

Waste Management Strategy

1:500

GOODCHILD DESIGN PARTNERSHIP
0161 850 8586
07764 772 622
nick@goodchild-design.co.uk
132-134 Great Ancoats St
Manchester M4 6DE

Atlas Property Group Limited
480 Wilmslow Road
Manchester M20 3BG

Rev:

Rev	ChID	Change Name	Date
A	GDP	Client name typo corrected	10/09/19

Scale: As indicated @ A4

Sheet: Sup 1.01

N1305(P)

Printed: 14/12/2021