
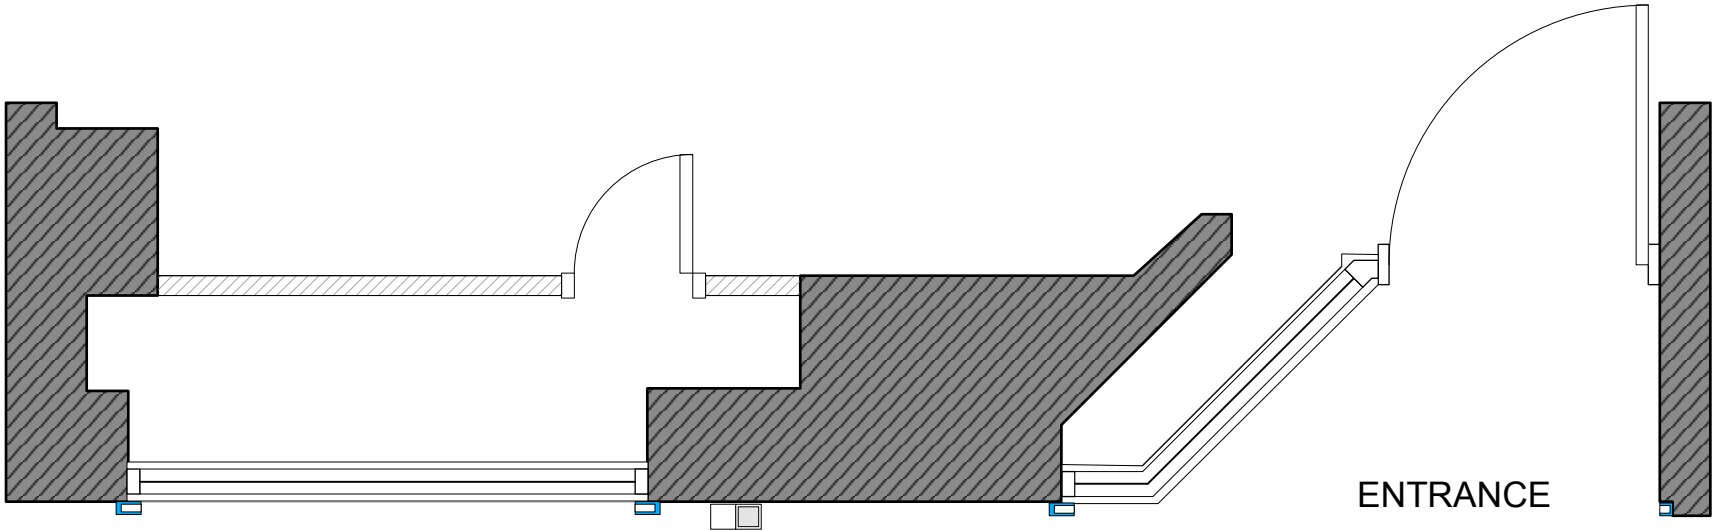


Existing Roller shutter, box and guides to be removed

Existing Downpipe


INTERNAL FLOOR LEVEL

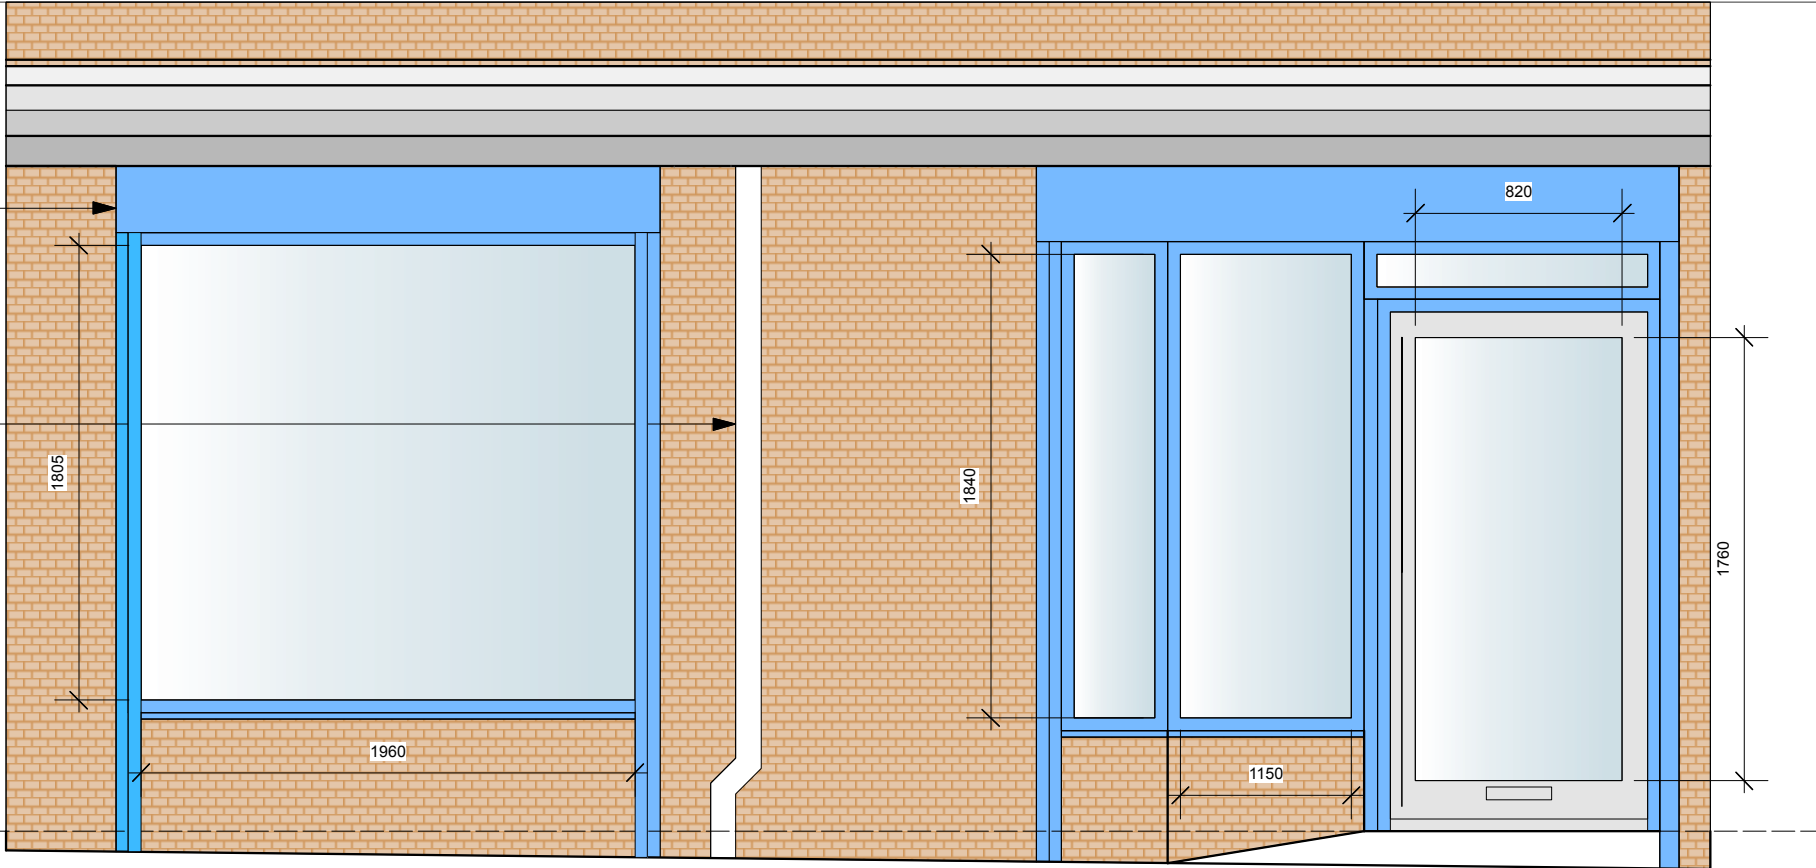

Existing Steel bollards approx 2000mm away from shopfront TBC

TESH CHAUHAN  
SENIOR DESIGN CONSULTANT

t 07799 147022  
@ teshretaildesign@gmail.com

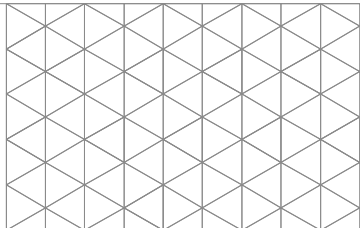

Client:  
**Gong cha ENGLAND & KAZUMI**

Project:  
**MANCHESTER, Wilmslow Road**

Title:  
**EXISTING SHOPFRONT**

Scale:  
**1:30@ A3**

Drawn Date:  
**31.08.21**

Drawing No:  
**GC-MWR 07**

Revised Date:

Revision:

0m

1m

2m

3m



**Important Note:**

All dimensions and levels on this drawing are to be checked on site by the contractor and any discrepancies reported to Tesh Chauhan Design, prior to commencement of any work. If in doubt ask!