


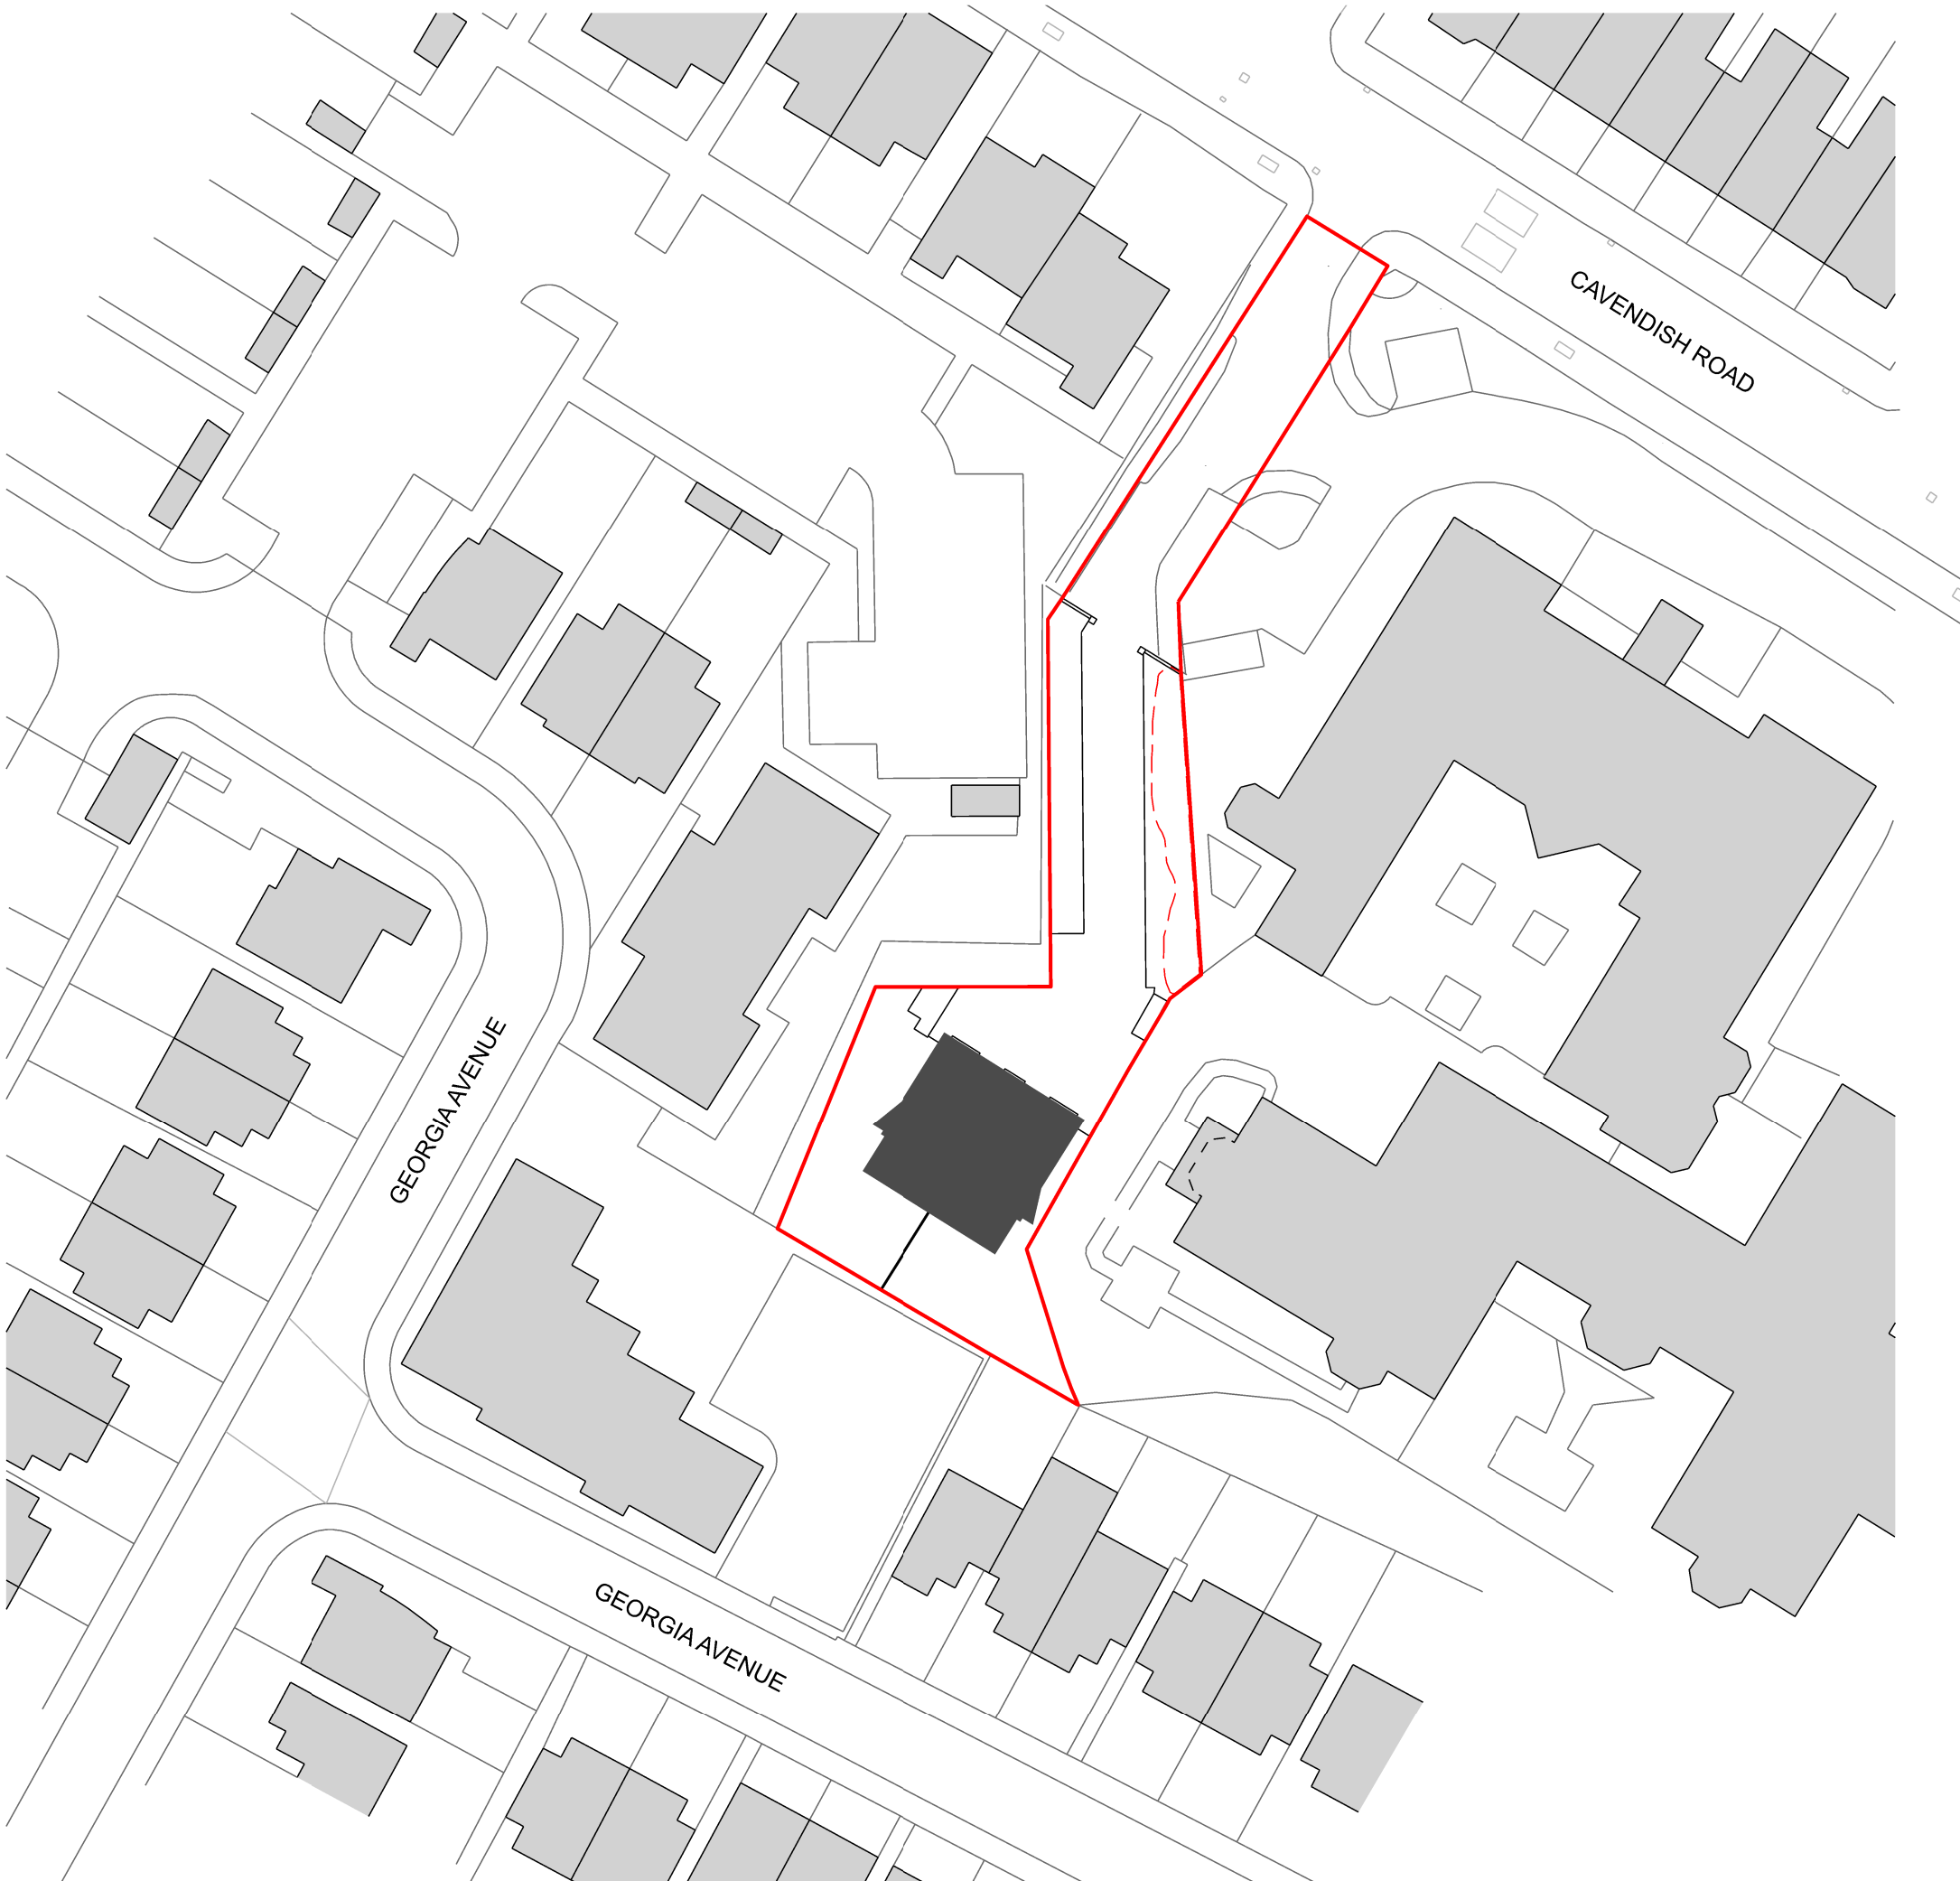

Notes:

All dimensions are in millimetres unless otherwise noted.
All dimensions to be checked on site before proceeding with work.
All omissions and discrepancies to be reported in writing to Project 3 Architects Ltd.
Areas indicated on this drawing are approximate and indicative only.
© Project 3 Architects Limited Registered in England & Wales Number 08021795.

P01	18/02/22	Planning	MS
Rev:	Date:	Description:	By:



PROJECT3
architects

4 back grafton street
altrincham
cheshire
WA14 1DY

0161 233 0575
mail@project3architects.com
www.project3architects.com

Project:
Land at Cavendish road,
West Didsbury
Title:
Location Plan

Status:	Scale @ ISO A3:
PLANNING	1:500
Drawing Number:	Revision:
0682-P3A-ST-XX-DR-A-01001	P01