


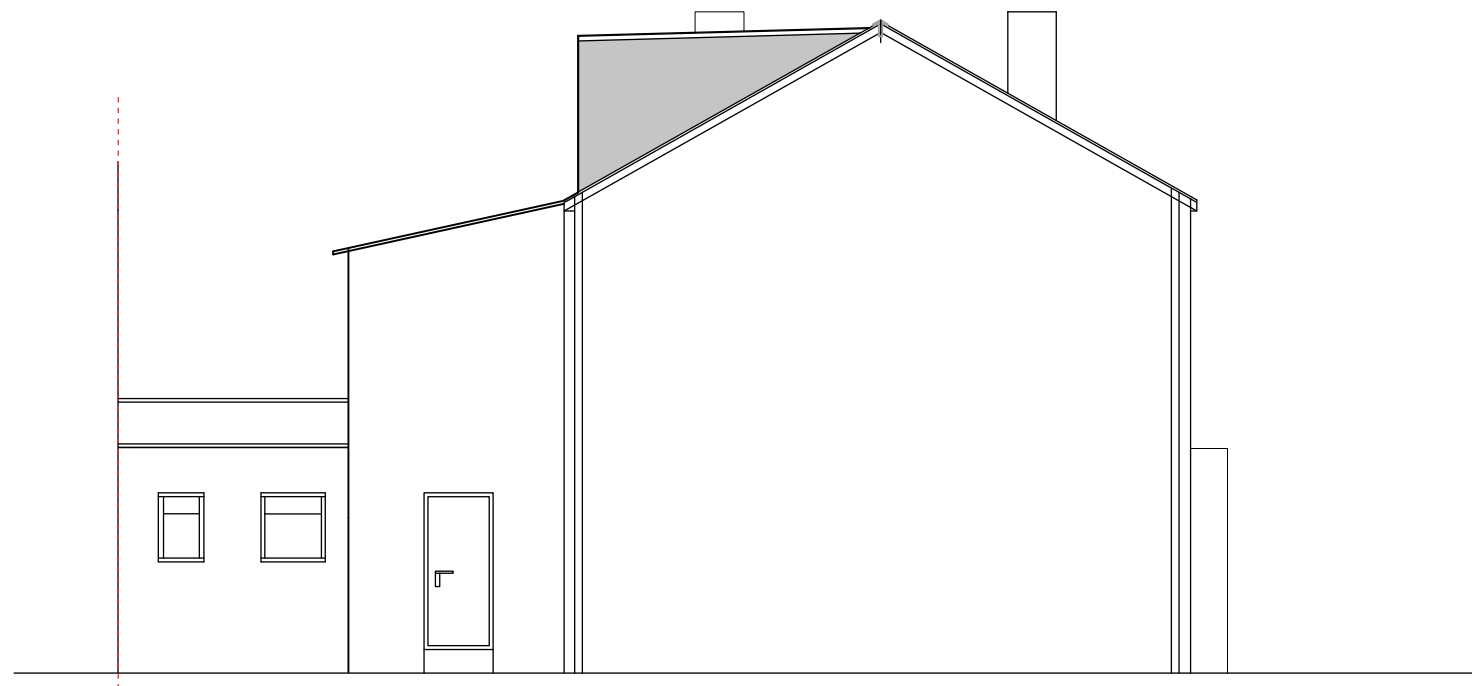

*Proposed side
elevation (No 16)
1:100*



Address:

*14 Honor Street
Longsight
M13 0WY*


Project:

*Two storey rear
extension with rear dormer*

Client: Nazrul

*Planning Application
Proposed elevations*

Scale as shown

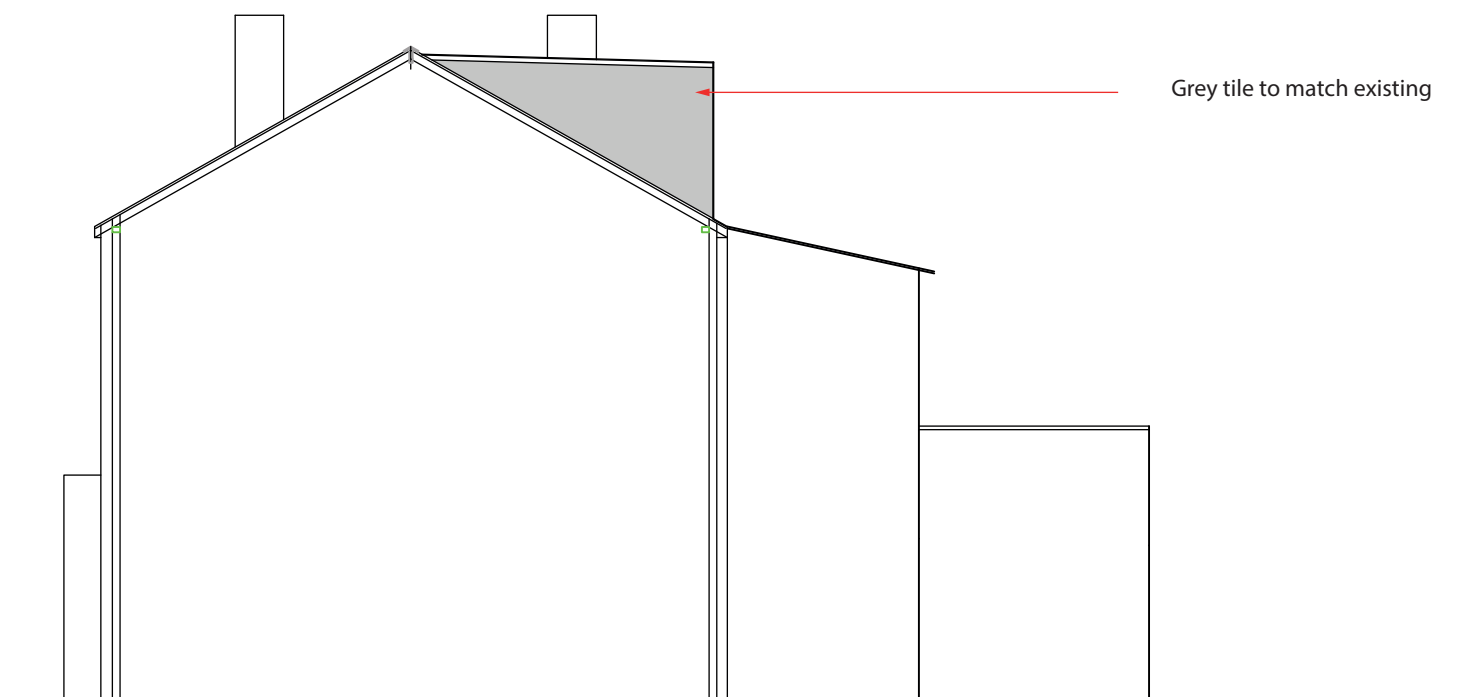


*Proposed side
elevation (no 12)
Hip Roof
1:100*

Dormer to join existing neighbour
dormer on party wall line, as No 16 has
come slightly over to applicant side


160mm of ridge

Grey tile to match existing

200mm of Eaves

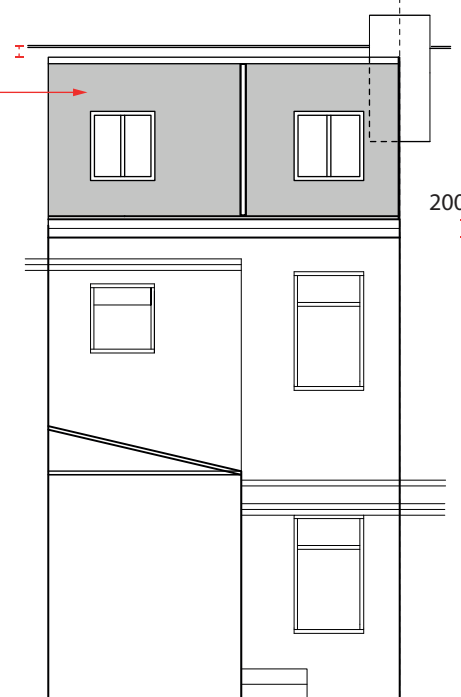

*Proposed rear
elevation
1:100*

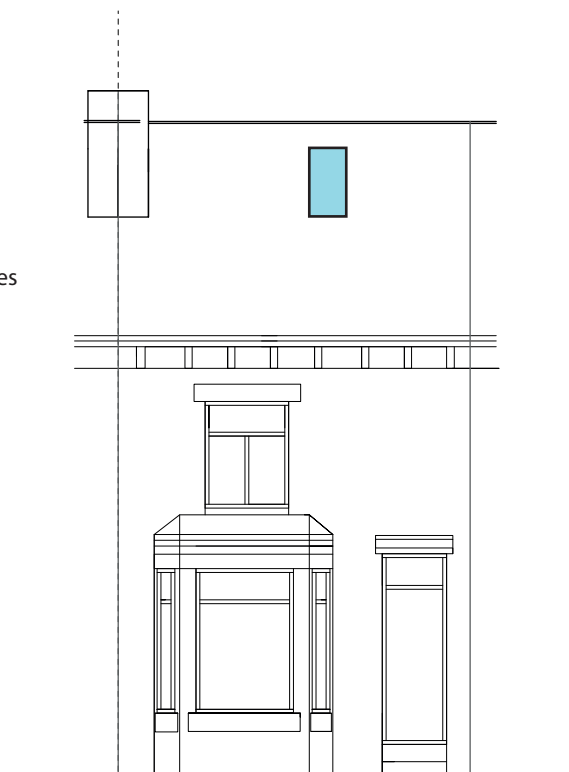

*Proposed Front
elevation
1:100*