



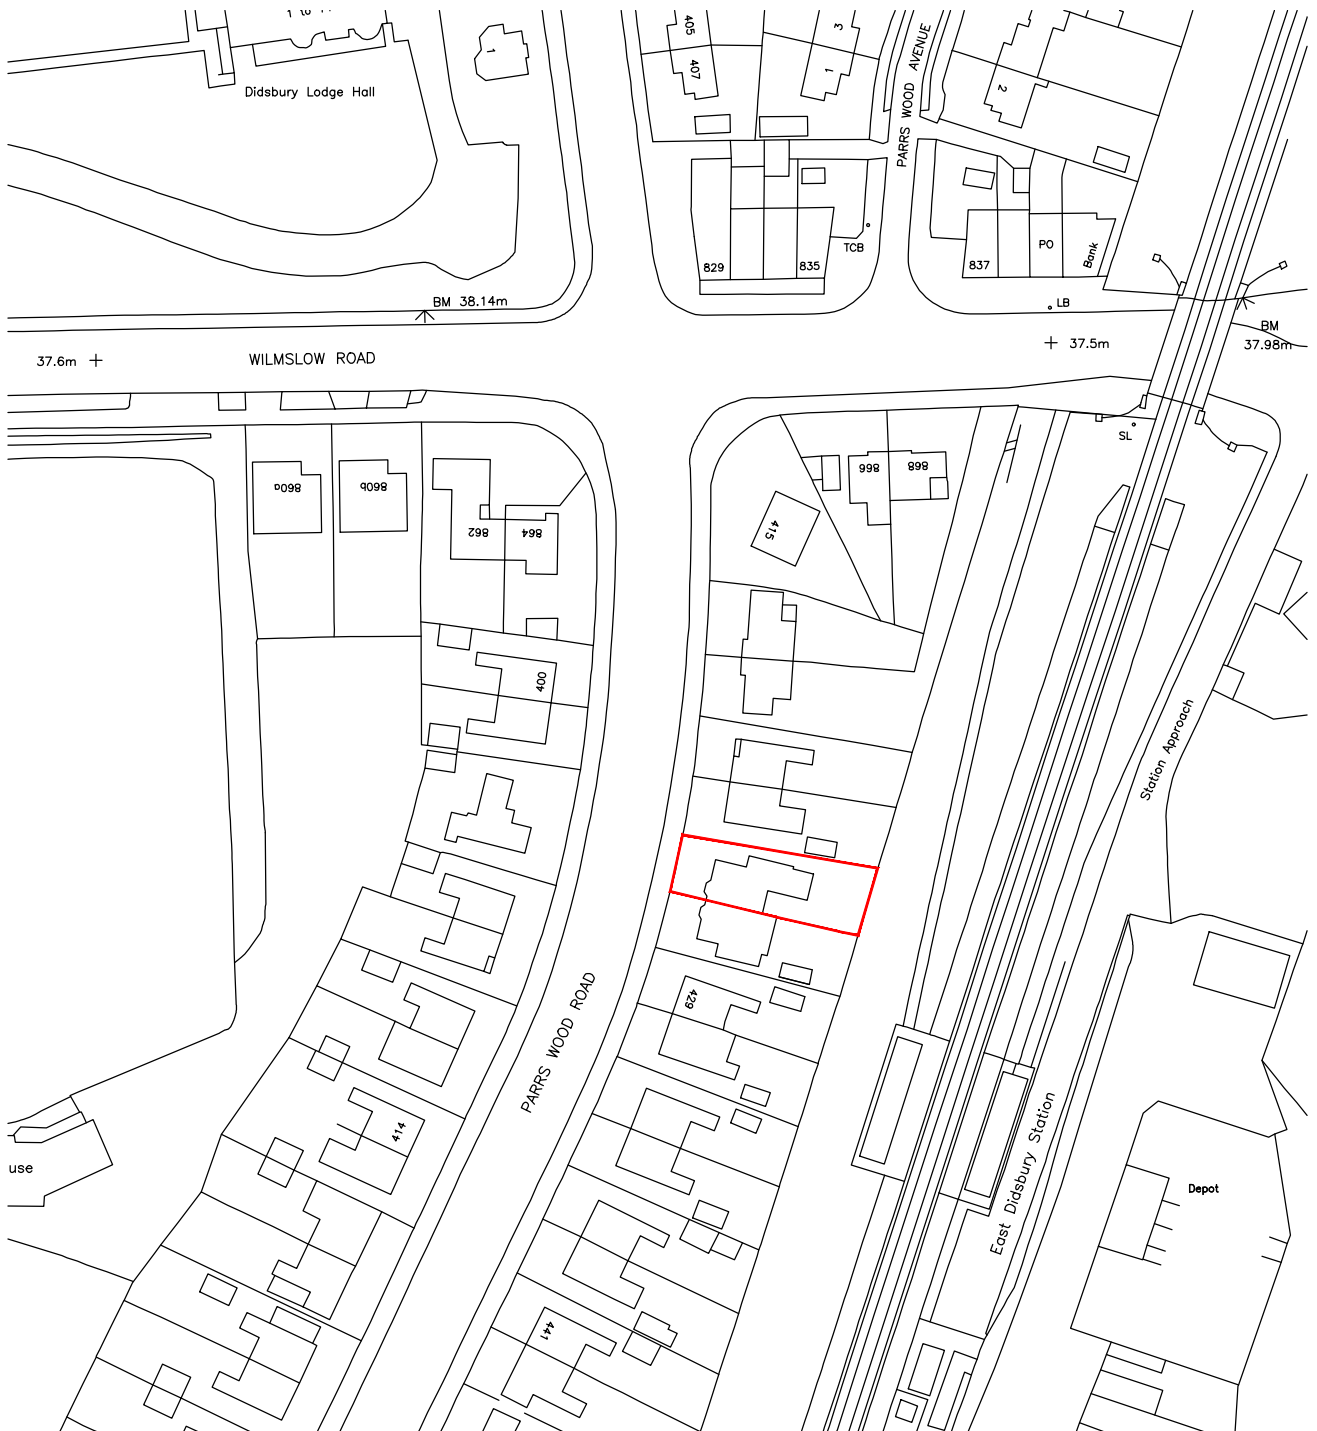

Scale Bar 1:1250

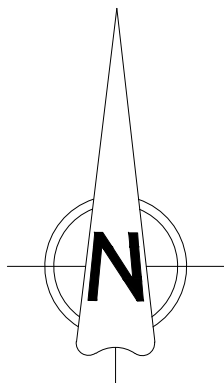

Date.	Revision.	By.	No.
 B2 Architecture Limited 26 Beech Road, Hale, Altrincham, Cheshire, WA15 9BE Tel No. 0161 928 0051 Email: enquiries@b2architecture.co.uk B2ARCHITECTURE			
Proposed development at.	No. 425 Parrs Wood Rd Didsbury, Manchester		
Client.	Mr & Mrs Wilson		
Drawing title.	Location Plan		
Status. Planning	Date. DEC 2021		
Scale. 1:1250 @ A4	Drawn. PGJA		
Checked. B2 Architecture			
Job No. 21-109	Drawing No. 02		
Revision.			

© THIS DRAWING AND THE BUILDING WORKS DEPICTED THEREIN ARE THE COPYRIGHT OF B2 ARCHITECTURE LIMITED AND MAY NOT BE USED, COPIED OR AMENDED EXCEPT BY WRITTEN PERMISSION.