
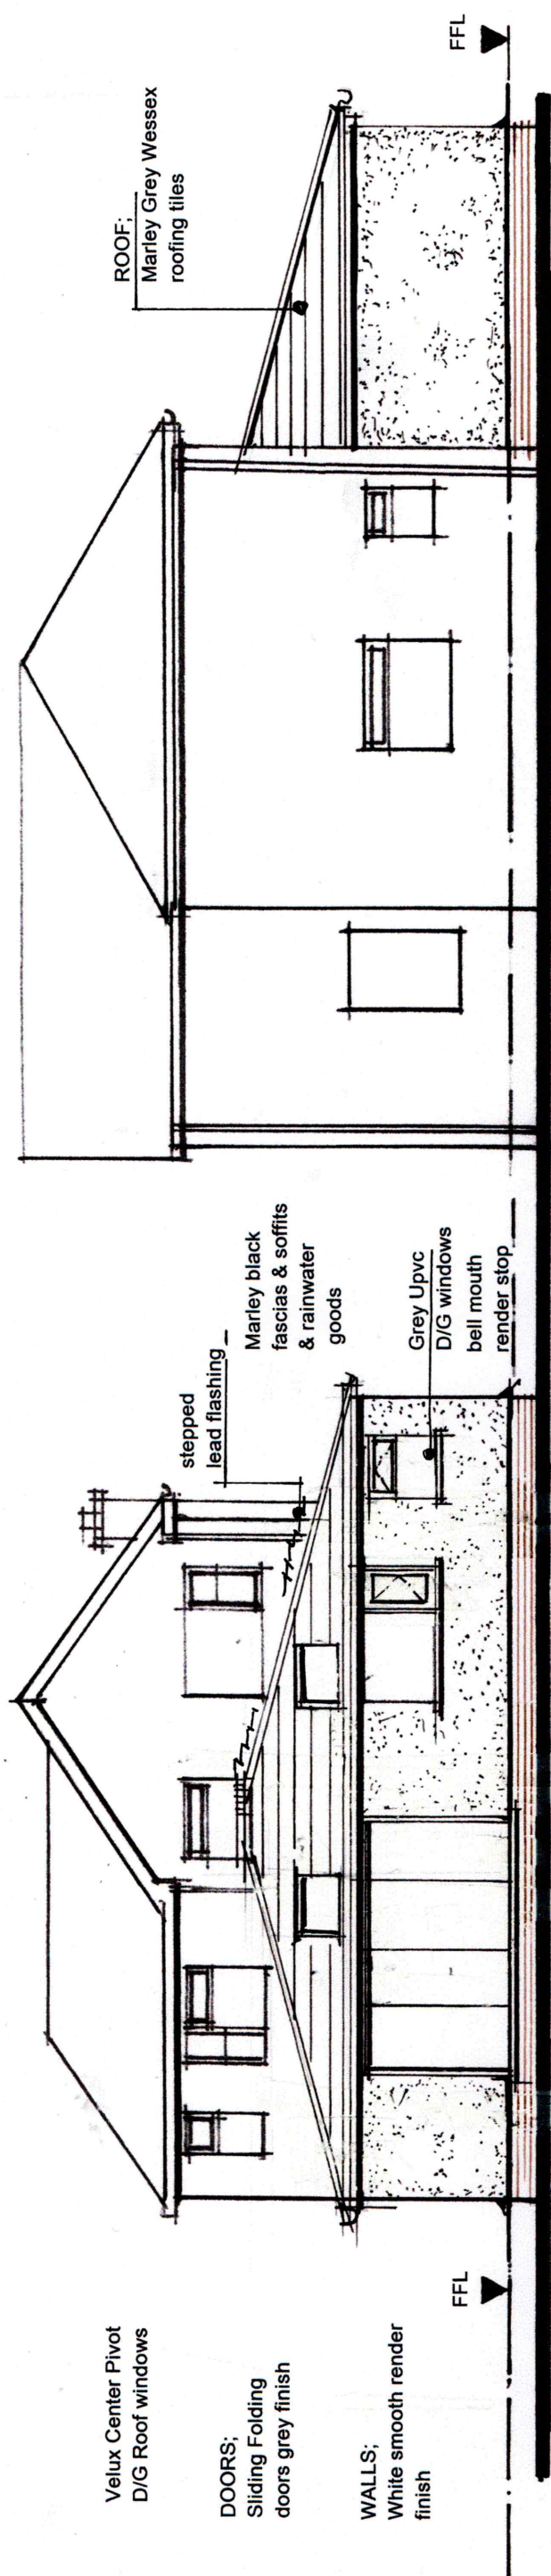



Drwg No; RG./SM/03.
Scale ; 1; 100 @ A3

SIDE ELEVATION (As Proposed)

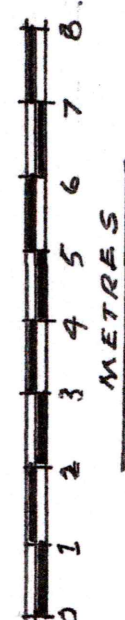

REAR ELEVATION. (As Proposed)

SIDE ELEVATION (As Proposed)

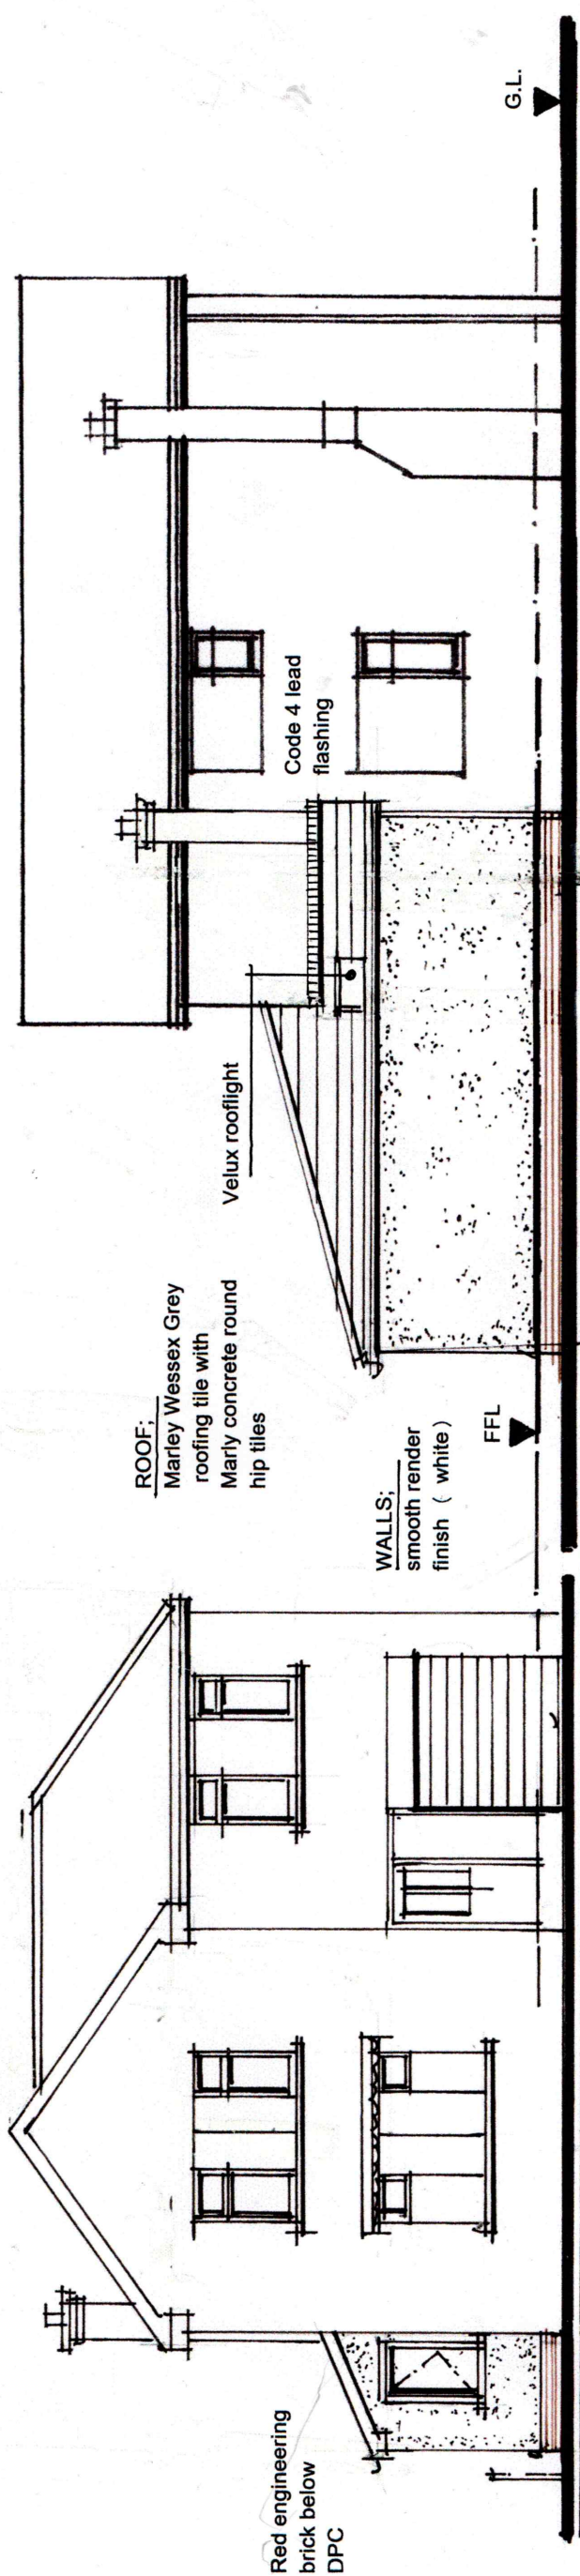

Red engineering
brick below
DPC