
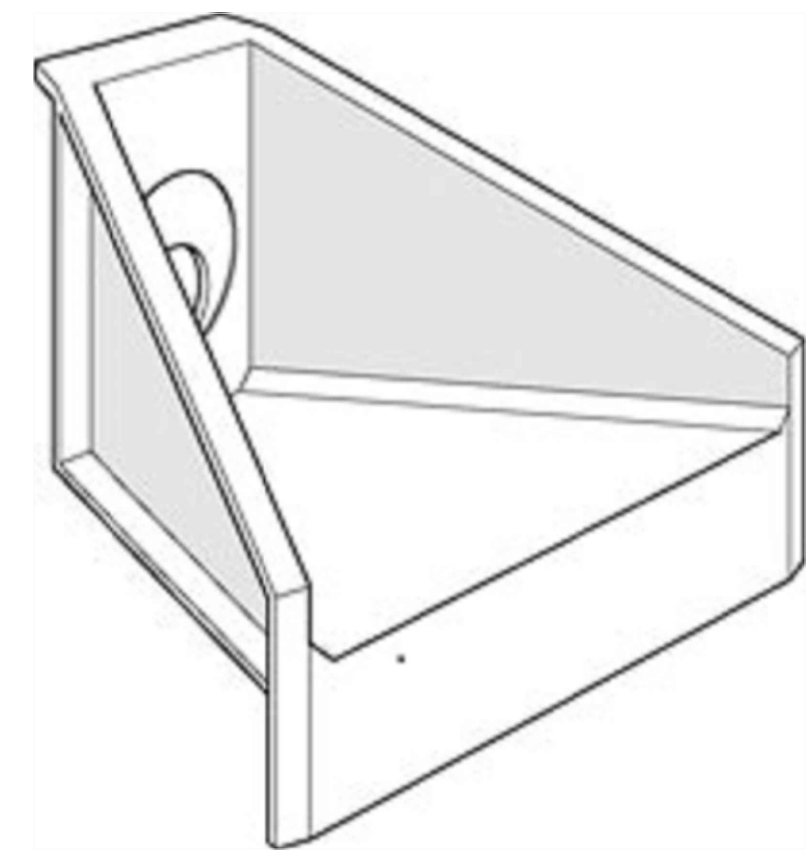
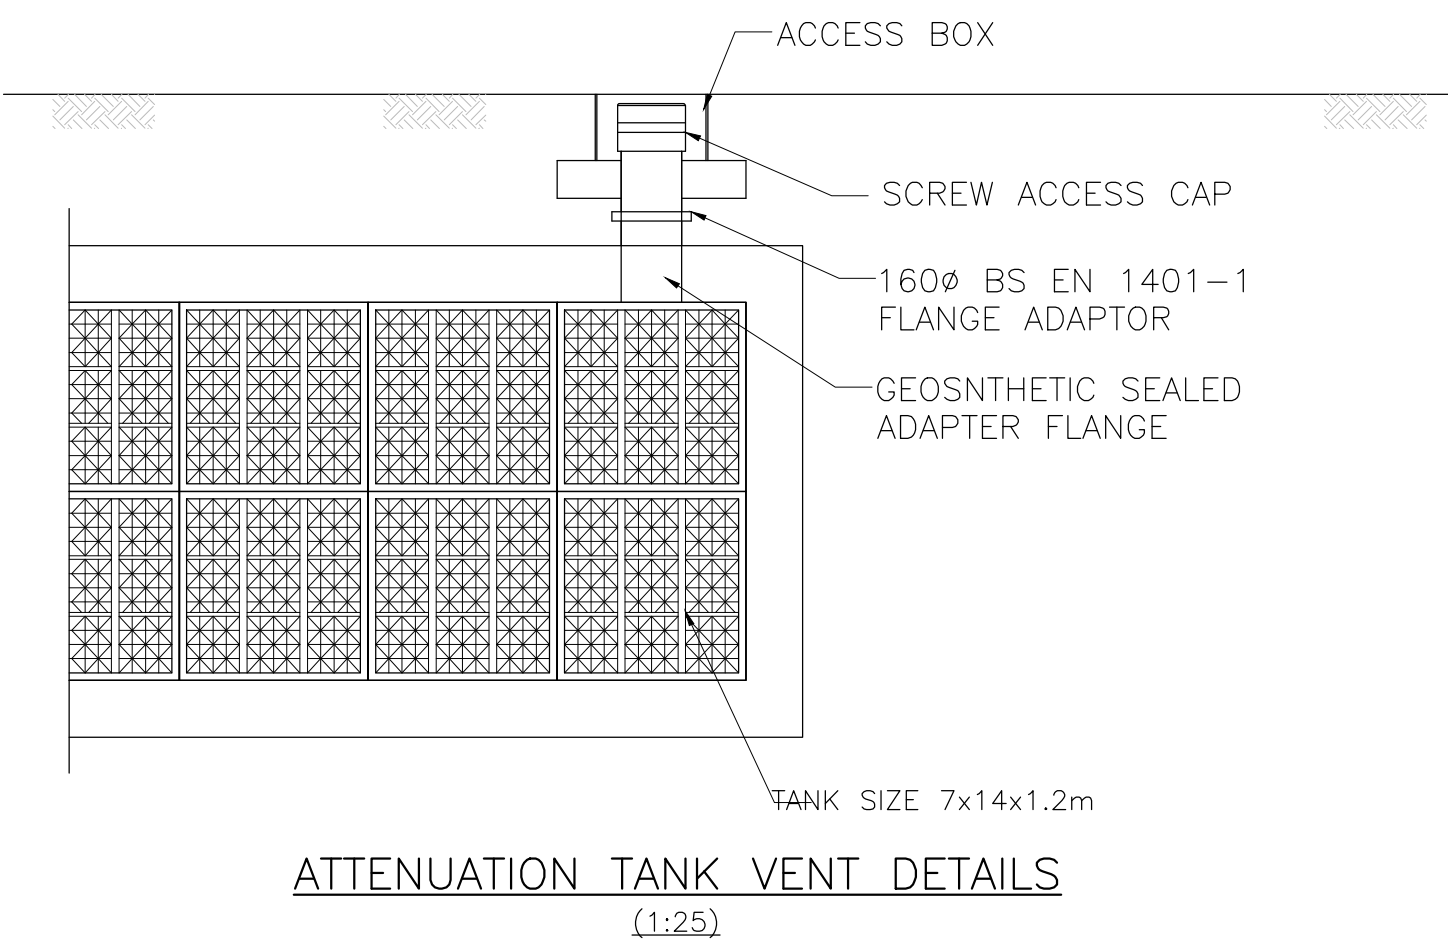
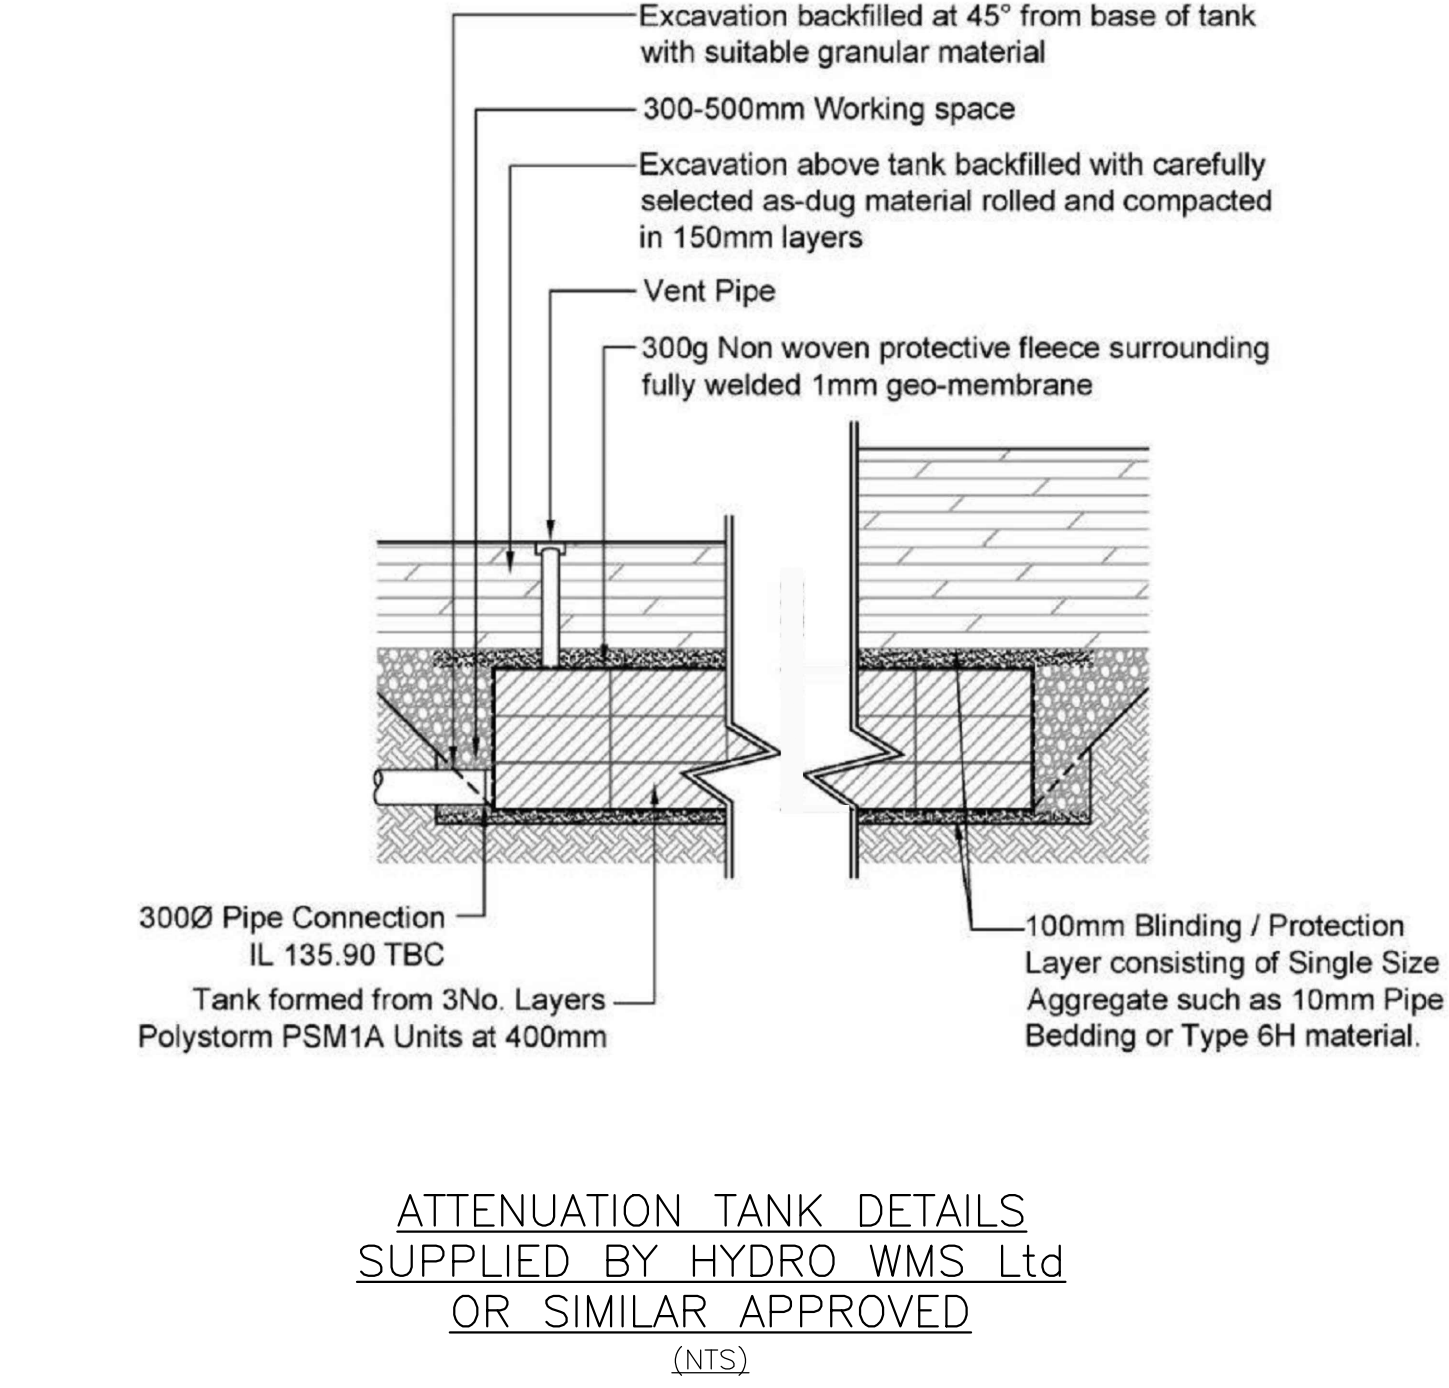
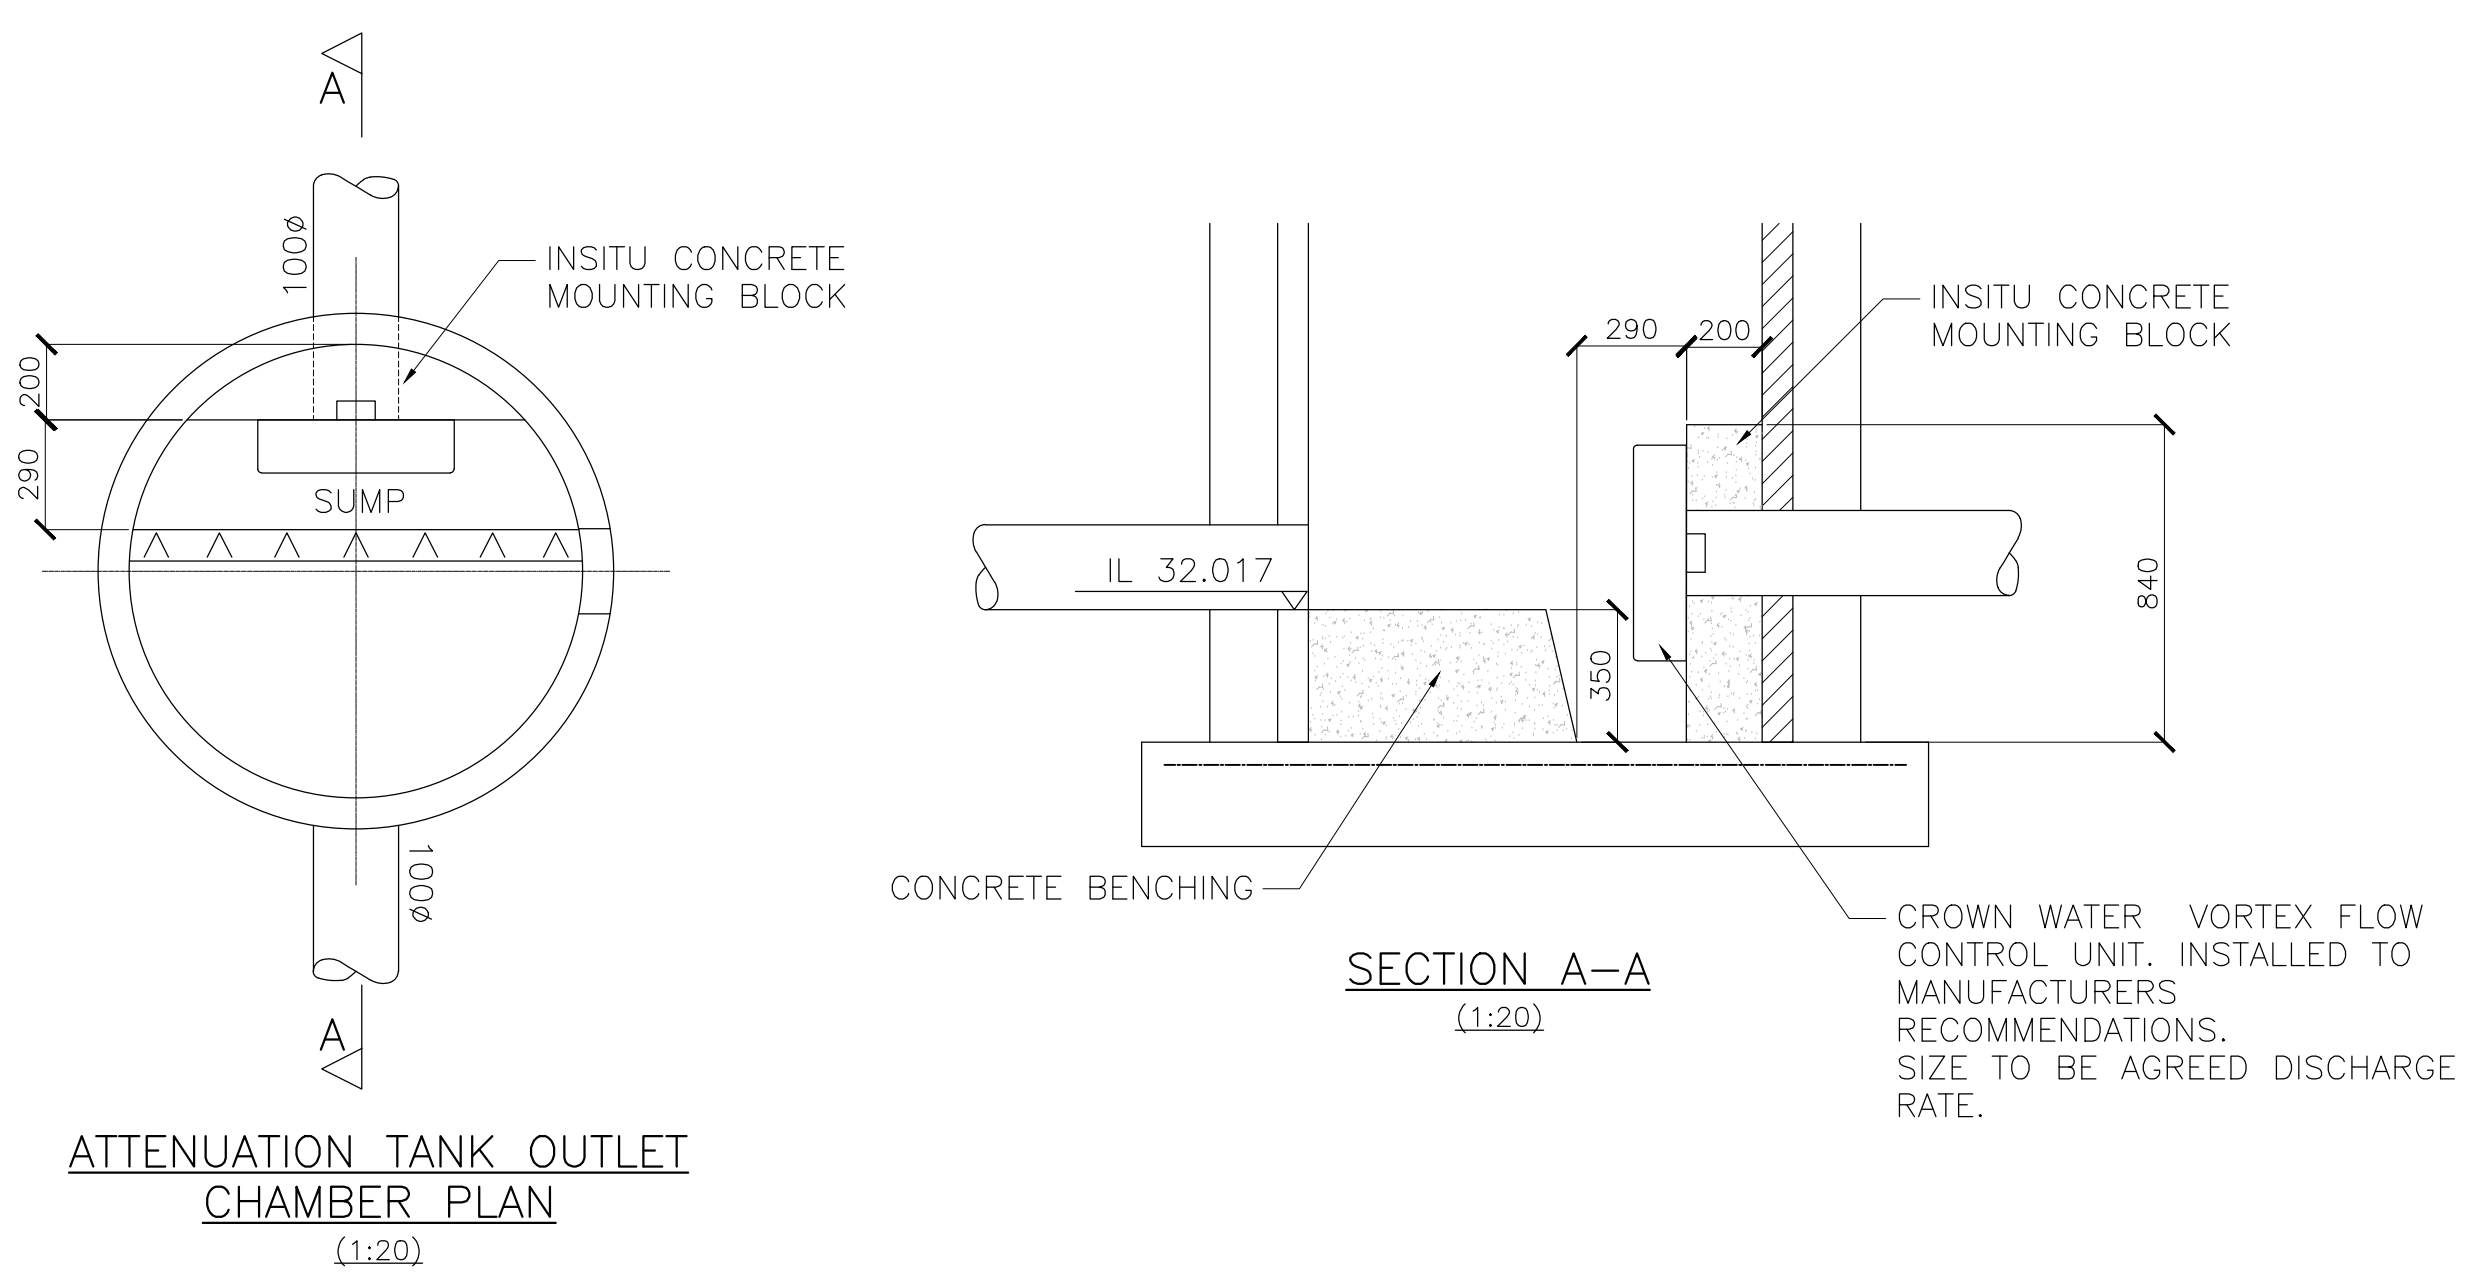
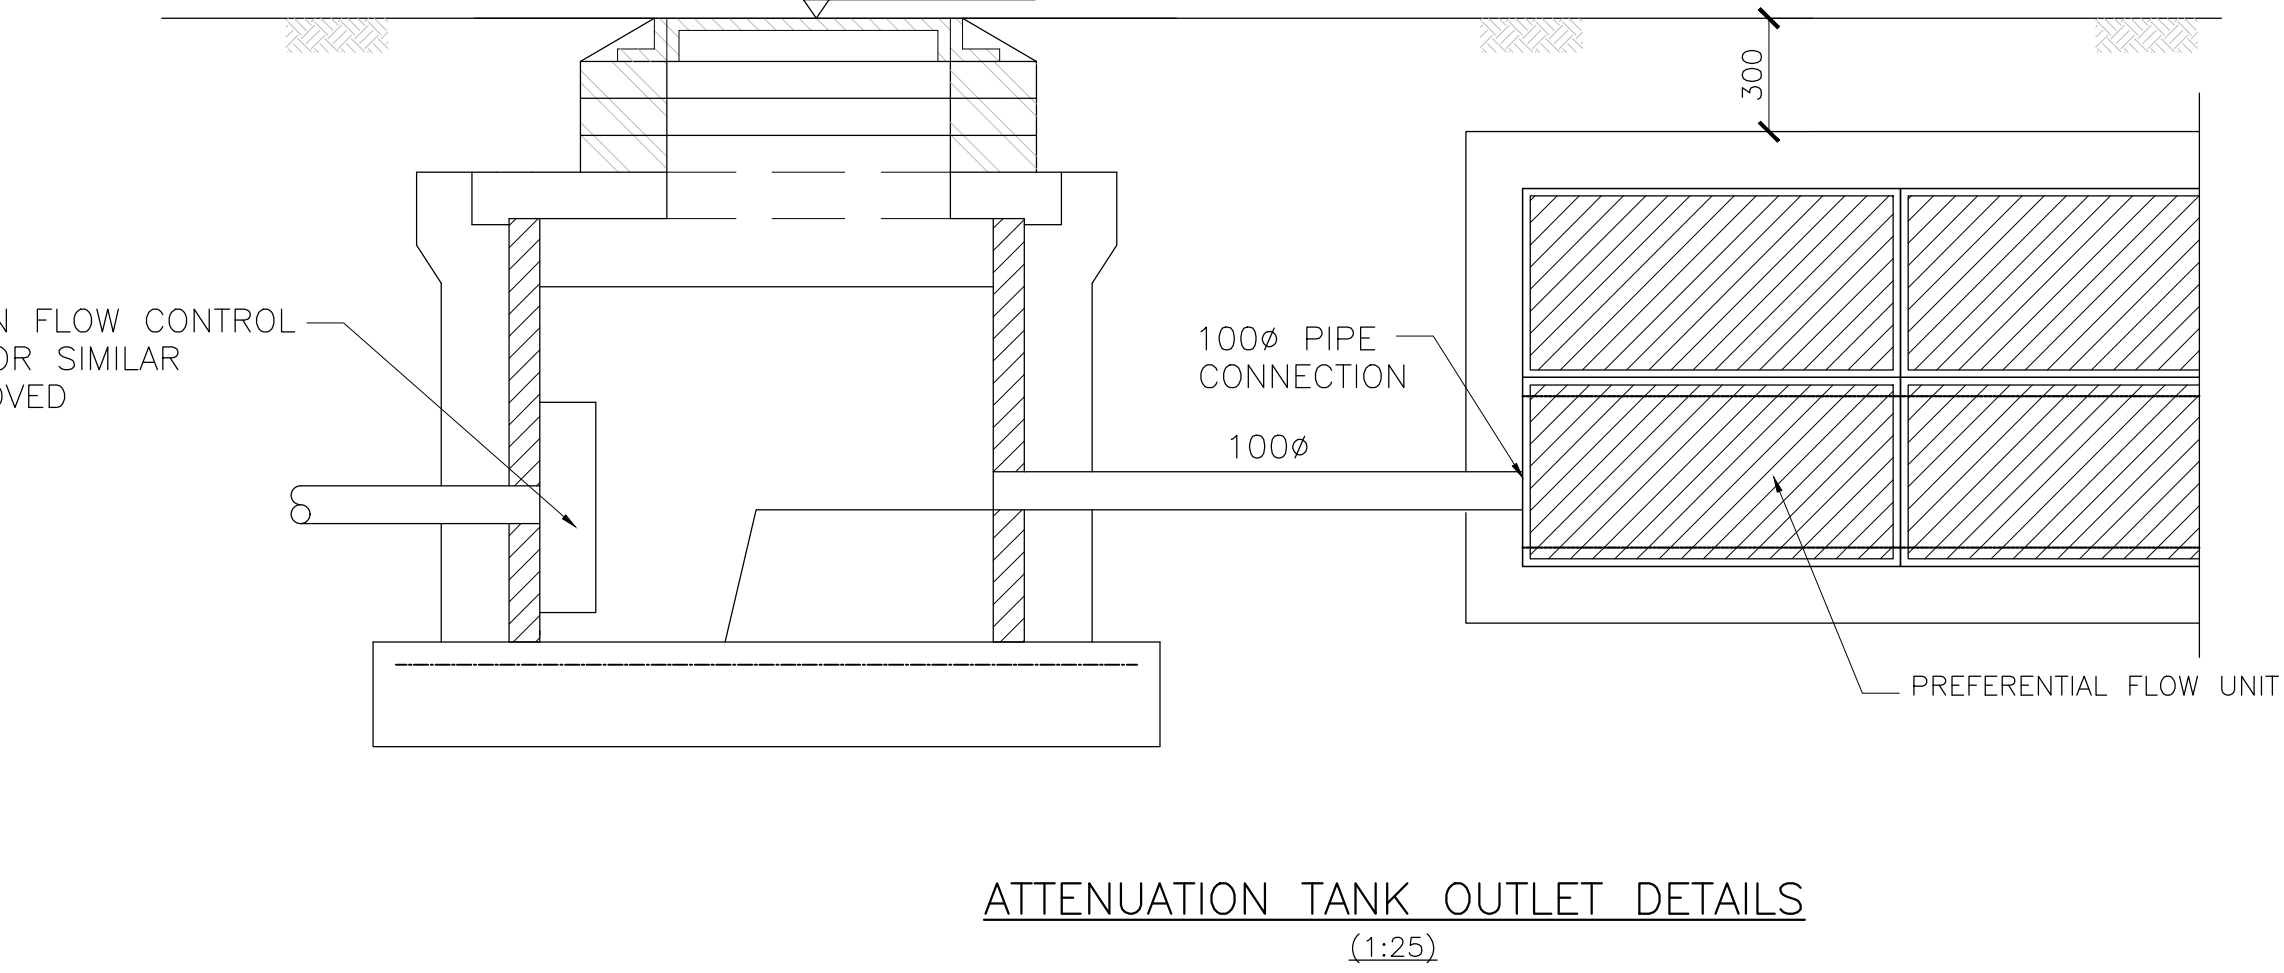
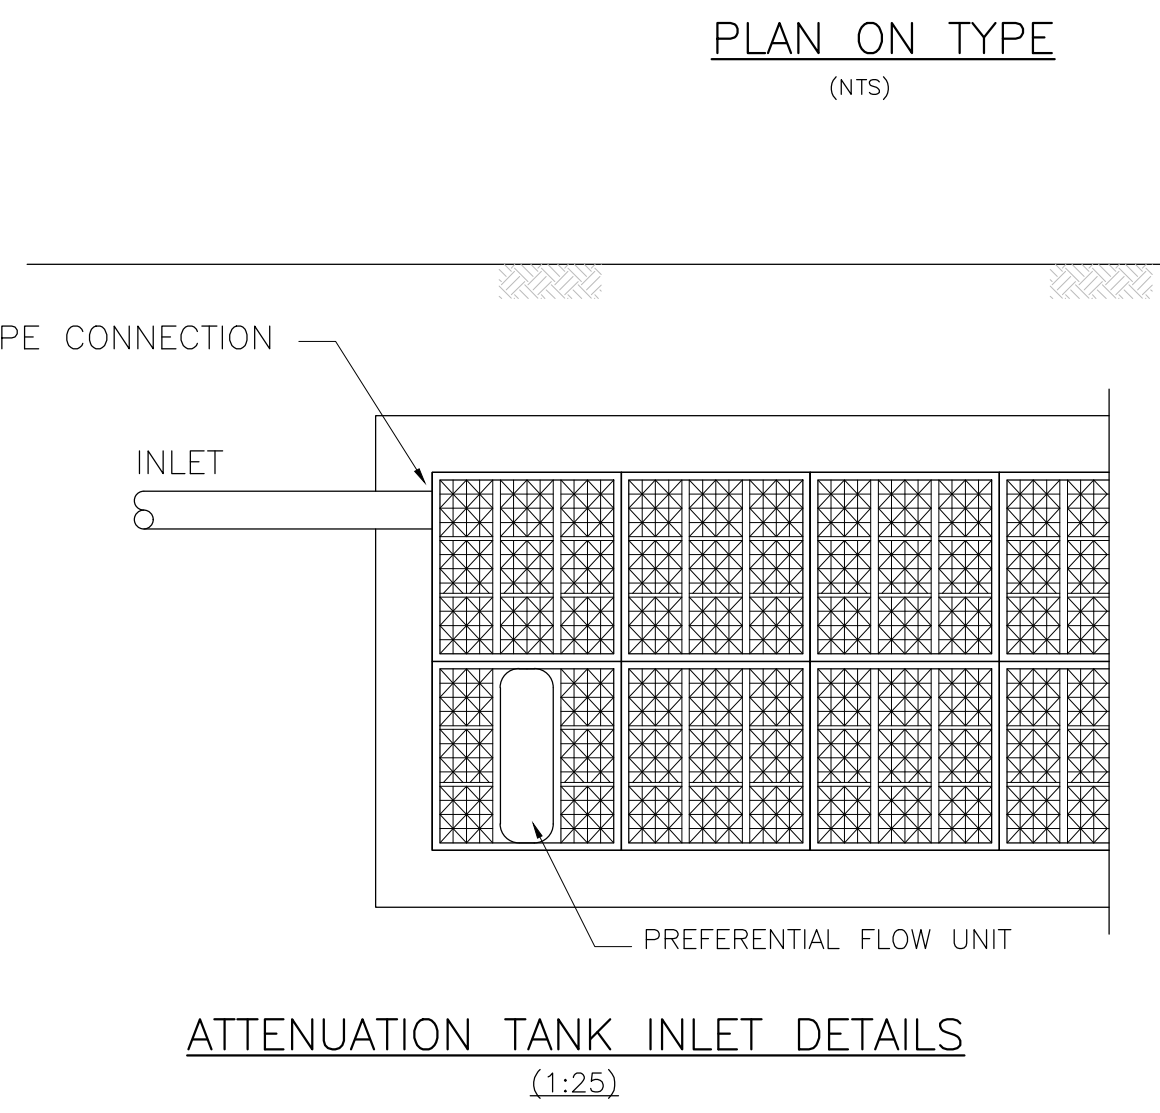
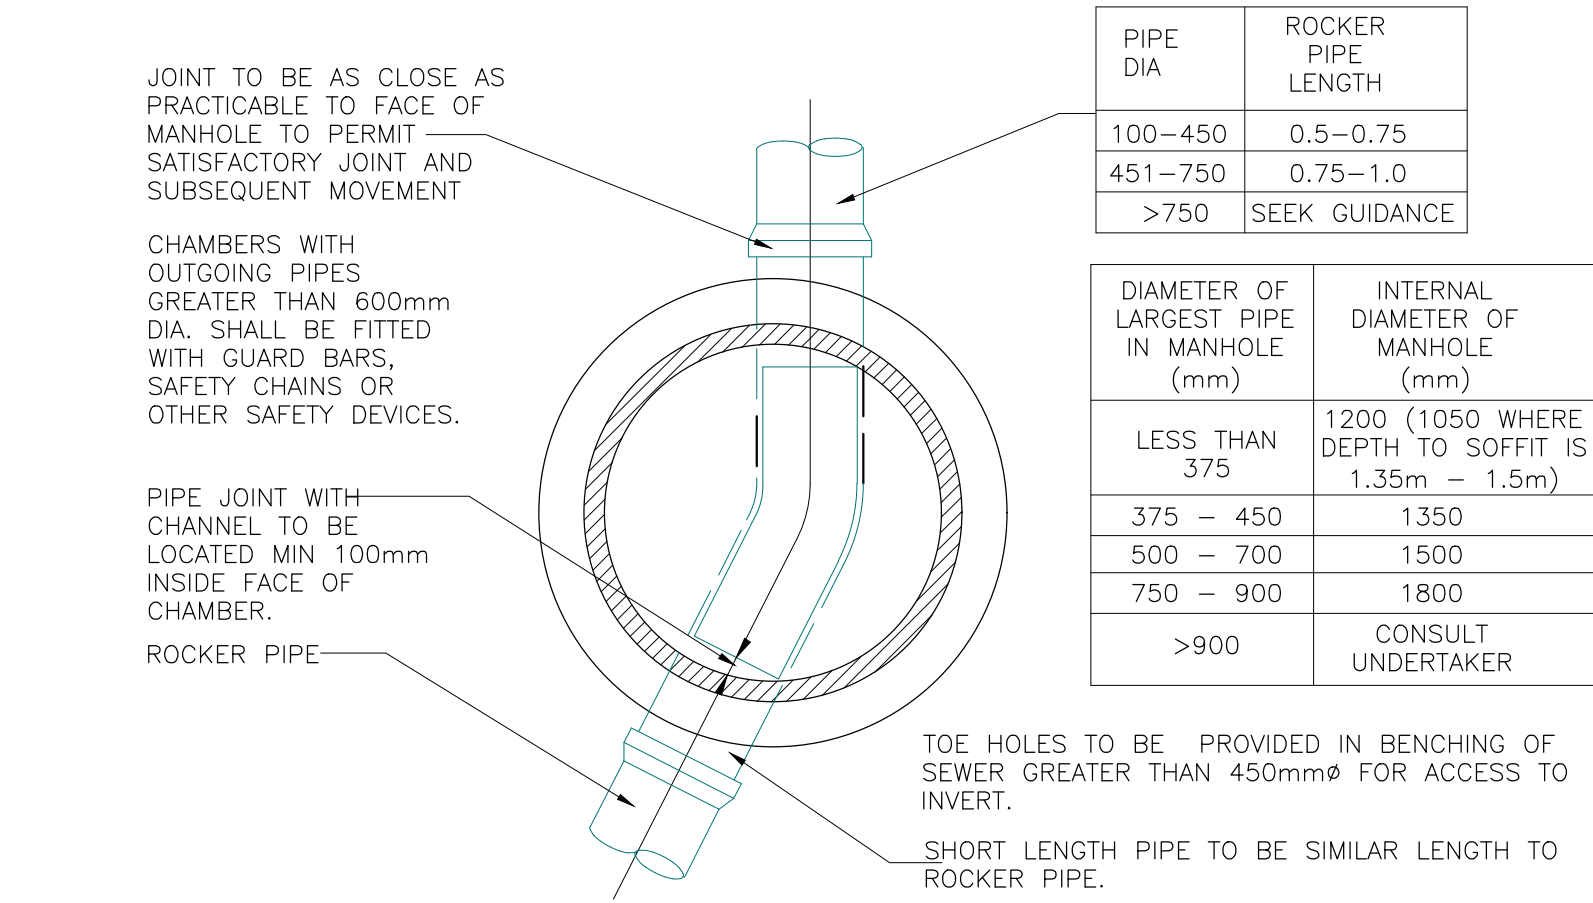
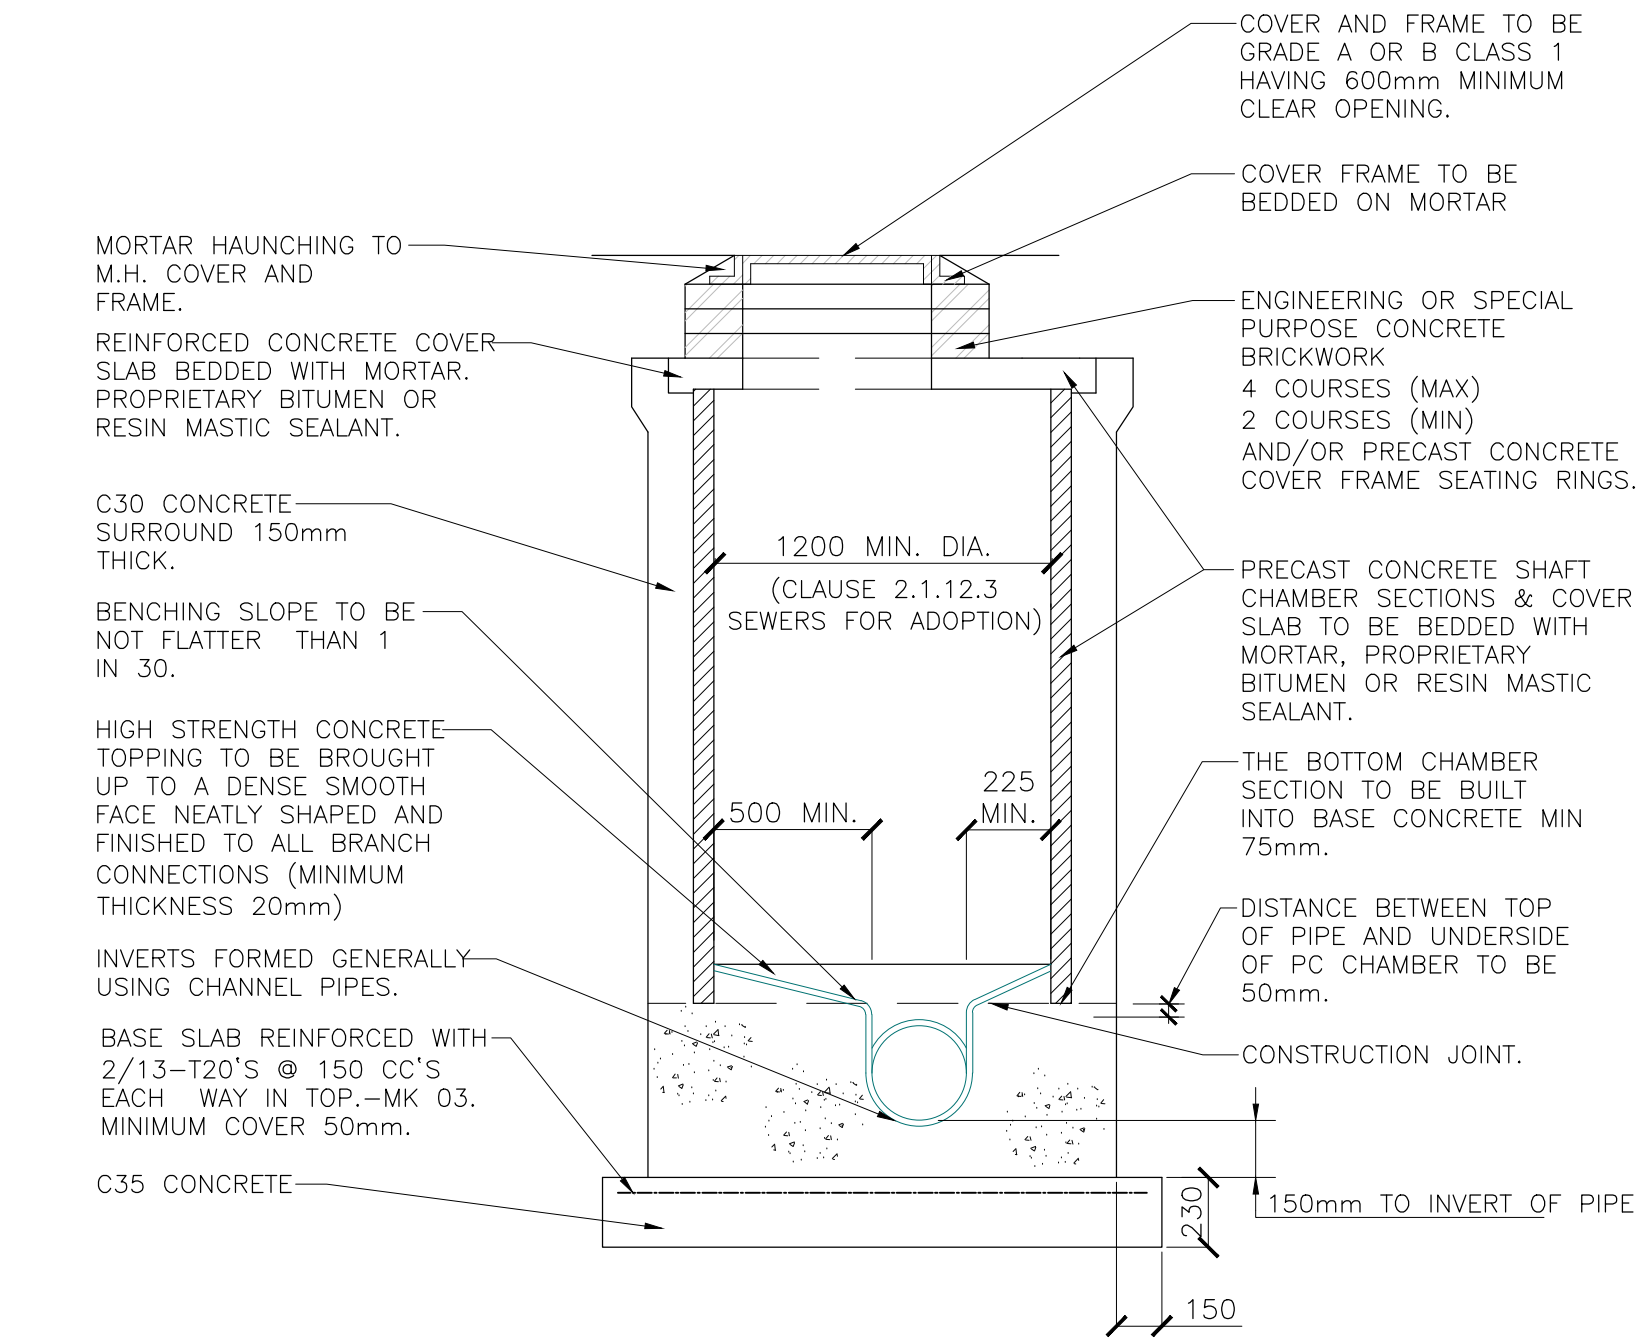


1. ALL DIMENSIONS ARE IN MILLIMETRES UNLESS NOTED OTHERWISE.
2. THIS DRAWING IS TO BE READ IN CONJUNCTION WITH ALL OTHER RELEVANT DRAWINGS AND SPECIFICATIONS.
3. ALL CONCRETE WORK AND MATERIALS TO BE IN ACCORDANCE WITH BS EN 1992, OR BS 8110-1:1997, BS 8500:2006 PTs 1 & 2, BS EN206-1:2000
4. PRIOR TO CASTING CHECK WITH ARCHITECT'S DRAWING.
5. CONCRETE COMPRESSIVE STRENGTH C30/37.
6. ANY AMBIGUITIES, OMISSIONS AND ERRORS ON DRAWINGS, SHALL BE BROUGHT TO THE ENGINEERS ATTENTION IMMEDIATELY.
7. THE CONTRACTOR SHALL CONFIRM THE LOCATION AND LEVEL OF EXISTING DRAINAGE PRIOR TO COMMENCEMENT OF THE DRAINAGE WORKS.
8. EXACT LOCATIONS OF PROPOSED MANHOLES AND INSPECTION CHAMBERS TO BE DETERMINED ON SITE.
9. THE CONTRACTOR SHALL CONFIRM THE LOCATION OF ALL EXISTING STATUTORY UNDERTAKERS APPARATUS AND SERVICE CONNECTIONS BY TRIAL PITS PRIOR TO OPENING UP FOR THE WORKS.
10. ALL WORKS TO BE UNDERTAKEN IN ACCORDANCE WITH SEWERS FOR ADOPTION 7TH EDITION.

KEY:

- NEW SURFACE WATER DRAIN
- S1

SURFACE WATER MANHOLE

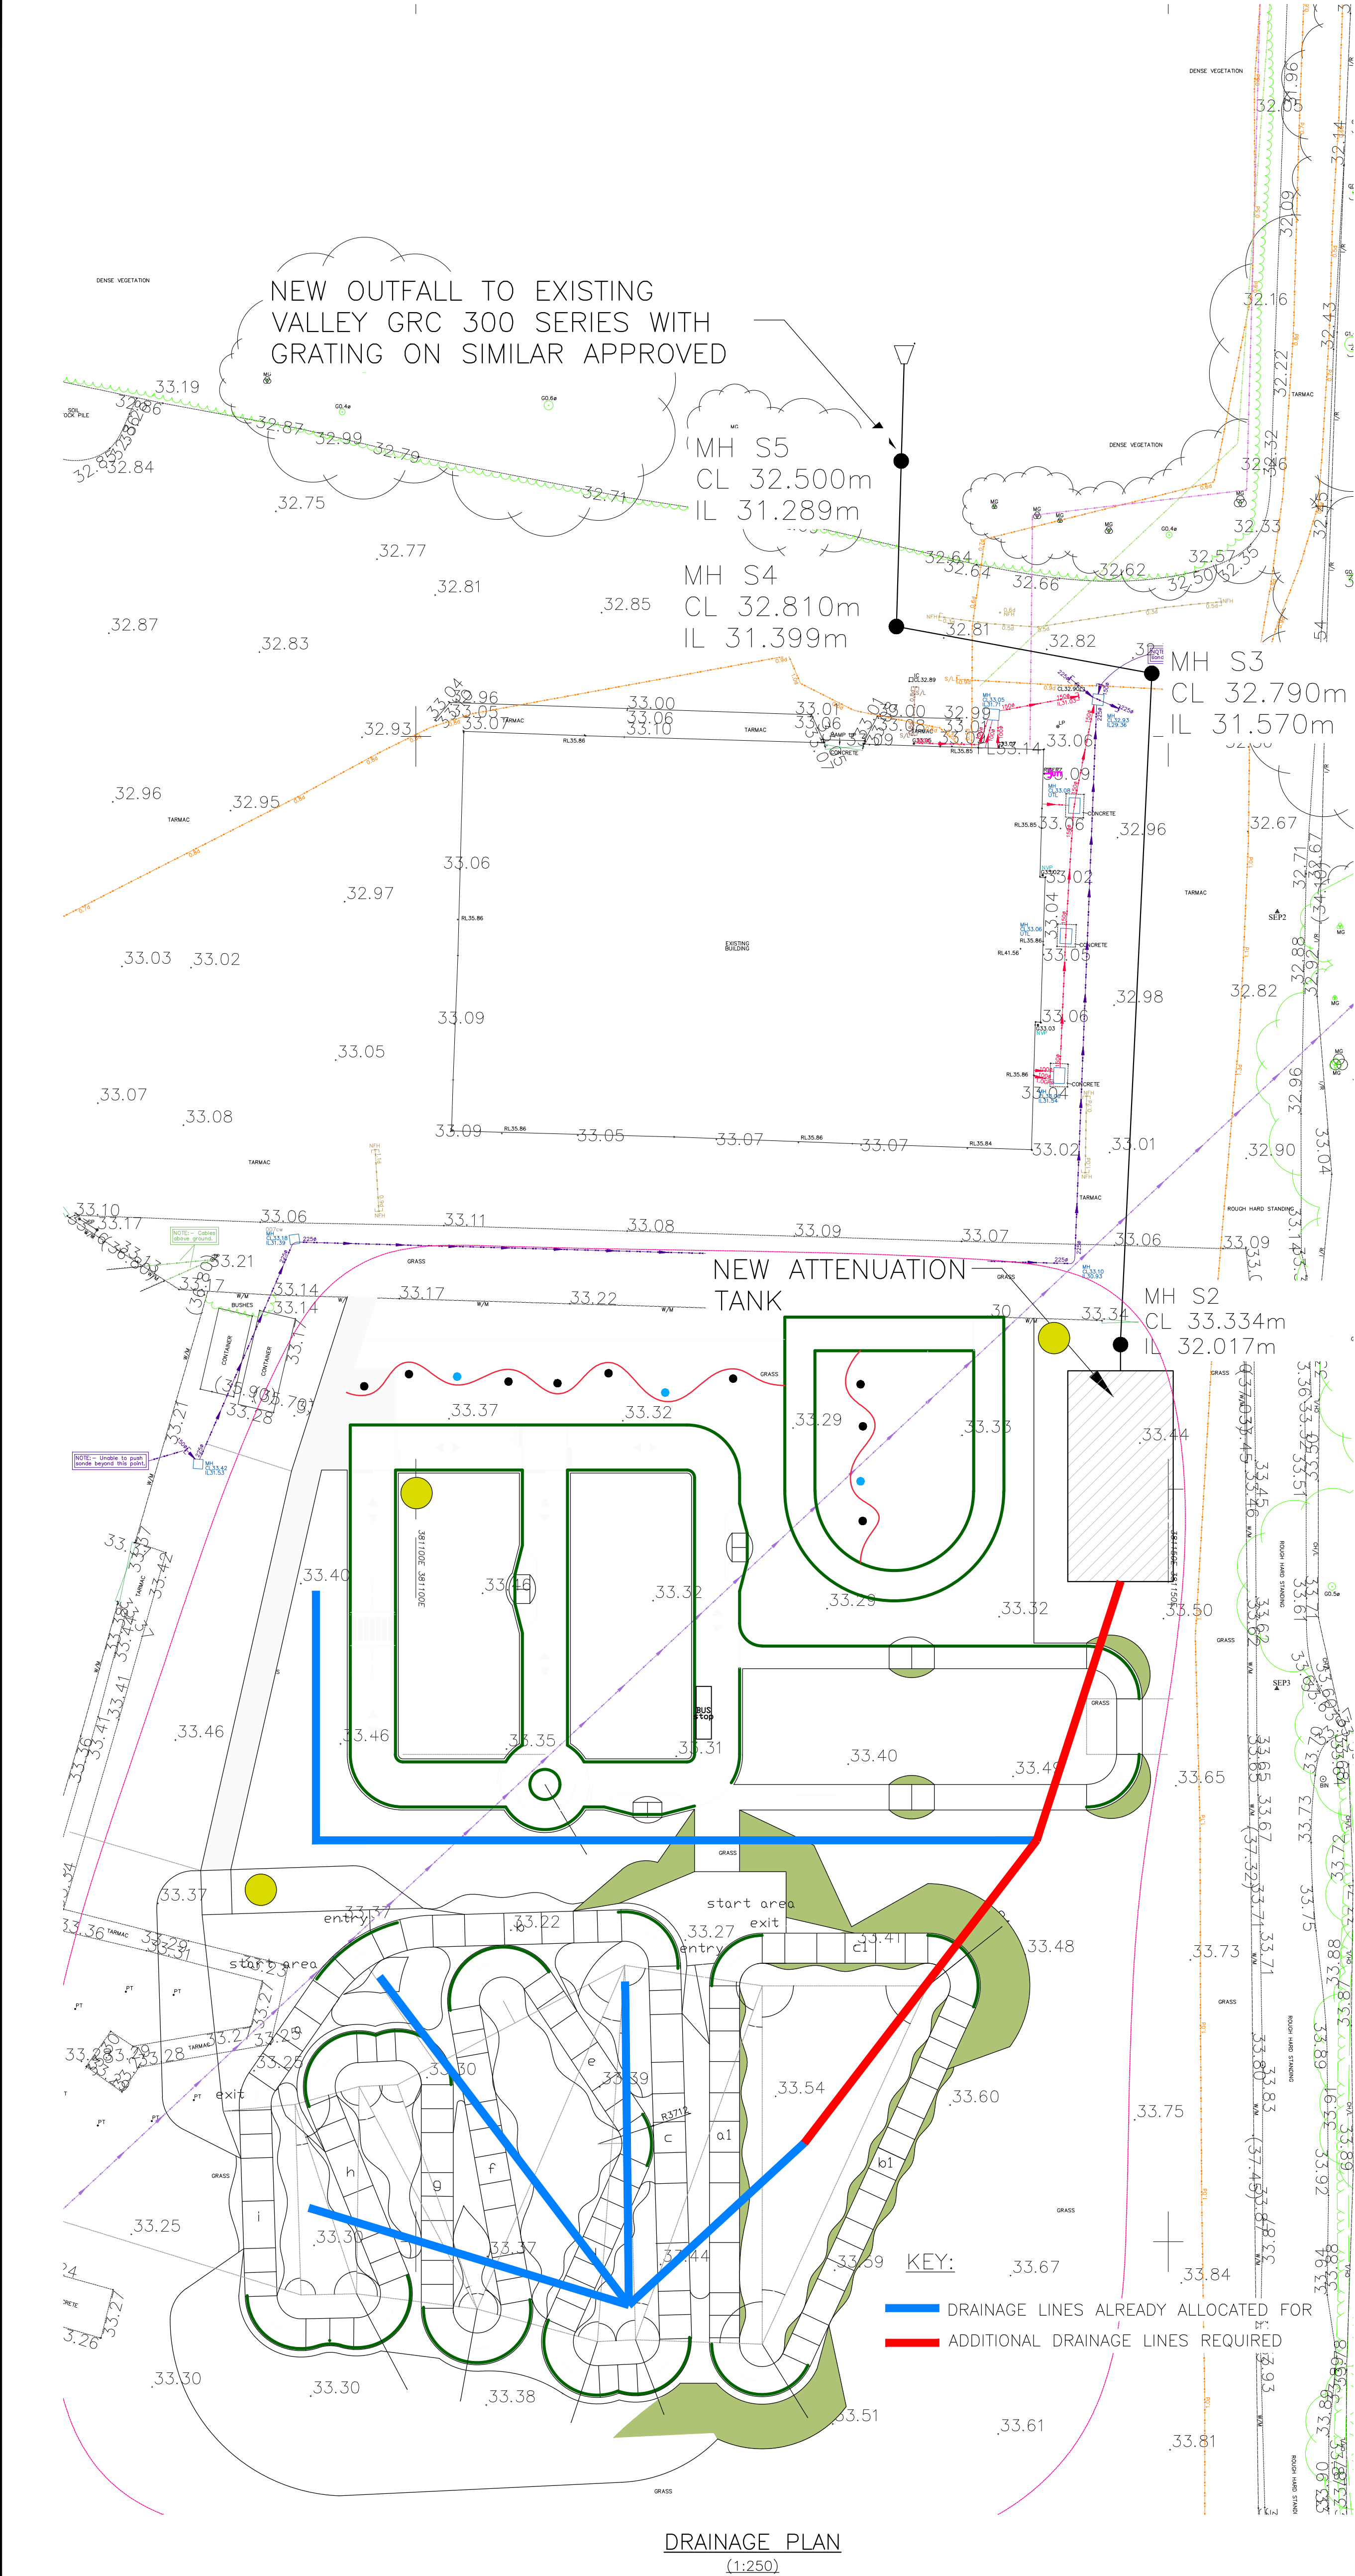

TYPICAL HEADWALL DETAIL
GRC 300 SERIES OR SIMILAR APPROVED