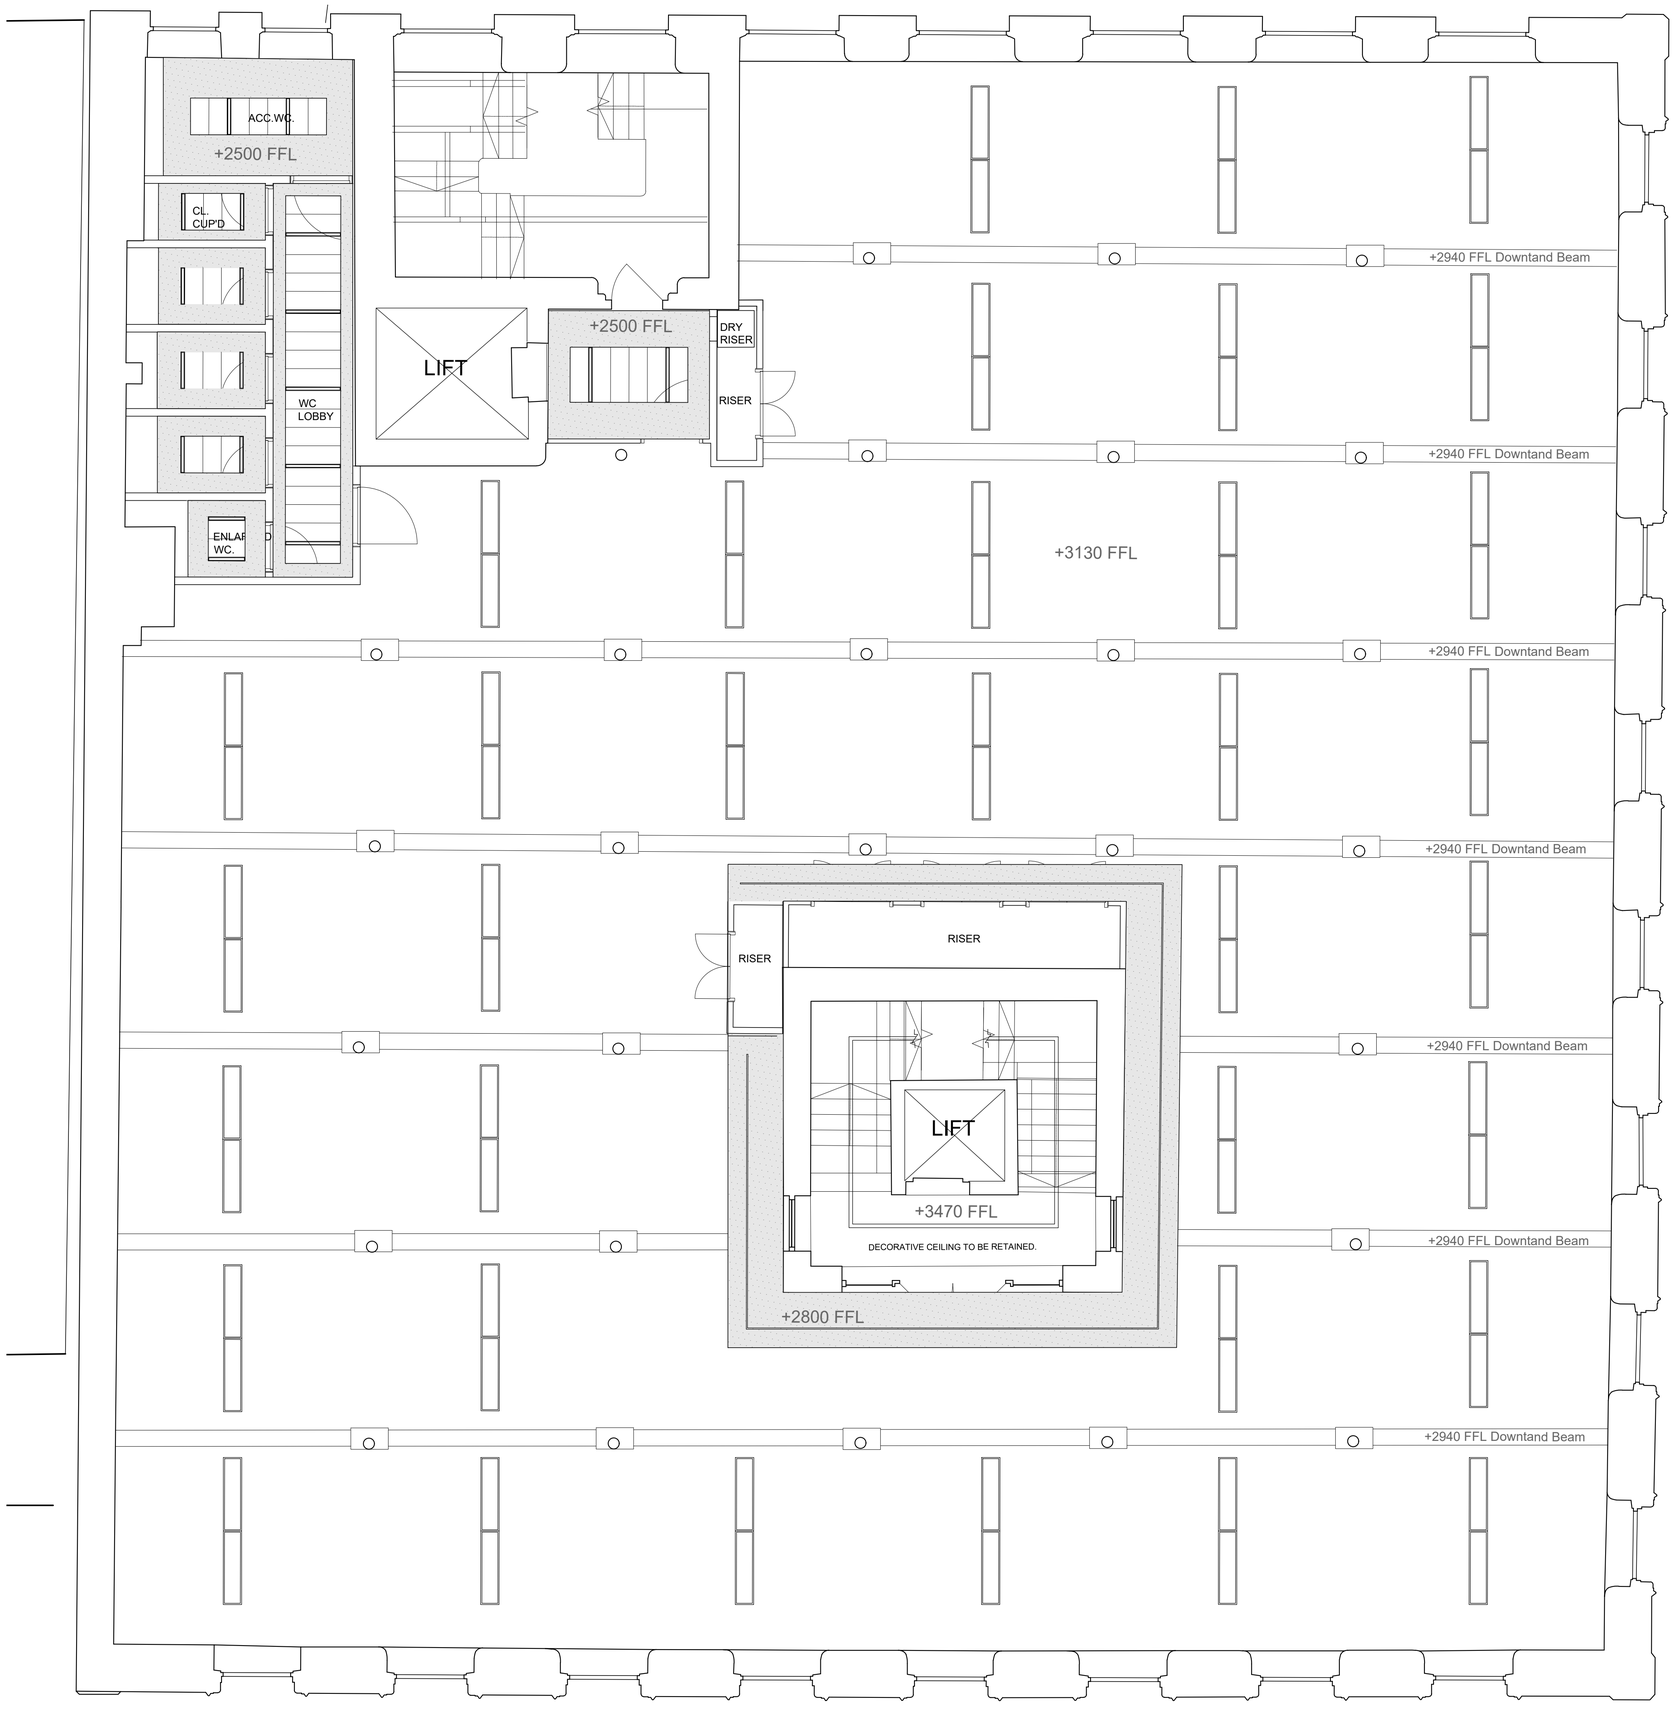


PROPOSED CEILINGS - KEY:

INDICATES SUSPENDED PLASTERBOARD MF CEILING.

INDICATES SUSPENDED METAL PLANK CEILING TILES.

INDICATES SUSPENDED METAL PLANK CEILING TILE SYSTEM WITH BANDRASTER.

INDICATES SUSPENDED ACOUSTIC CEILING RAFT.

INDICATES FEATURE SUSPENDED PROFILE LIGHTS.

INDICATES FEATURE SUSPENDED LINEAR PROFILE LIGHTS.

*P INDICATES FEATURE PENDANT LIGHT. SPEC TBC.

+0000 FFL INDICATES APPROX CEILING HEIGHTS. FOR ALL CEILING HEIGHTS INCLUDING DOWNSTAND BEAMS PLEASE REFER TO HOLLIS SURVEY DRAWINGS.

GENERAL NOTES:

- LAYOUTS SHOW INDICATIVE DESIGN INTENT ONLY. NO EXISTING CEILING INFORMATION HAS BEEN PROVIDED. THEREFORE THERE COULD BE DISCREPANCIES BETWEEN WHAT IS SHOWN AND WHAT IS ON SITE I.E. LOCATION OF DOWNSTAND BEAMS ETC.
- FOR ALL M&E LAYOUTS AND DETAILS PLEASE REFER TO HANNAN'S SPEC & DRAWINGS.

rev.	date	details	by
A	09.02.22	Issued for information & Planning	BC

MICHAEL LAIRD ARCHITECTS
5 Forres Street Edinburgh EH3 6DE
T 0131 226 6991 F 0131 226 2771
mail@michaellaird.co.uk

Freetrade Exchange Refurbishment
Clearbell
27 Peter Street, Manchester, M2 5GB

drawing title

Proposed RCP
Fourth Floor

scale	date	drawn	format
1:50	Jan 2022	BC	a1

status

Information

drawing number: CFM.AR(35)017

revision: A