



External Signage Proposal

Unit 11, Corn Exchange,
Manchester, M4 3TR

13.01.2022 Revision F

360
signs&vm

The Bakery, Greenwood St,
Salford, M6 6PD

info@360signs.co.uk

www.360signs.co.uk

0161 743 1001



Existing



Proposed



Existing



Proposed



Existing



Proposed



Existing



Proposed

1 PROJECTION SIGNS - SCALE 1:10 @ A3

2x replacement hanging signs consisting of fabricated back to back, fret cut faces, aluminium round tray panels backed up with opal acrylic / vinyl lettering & back illuminated from inside by means of white LED's.




2 TRANSOM SIGN - SCALE 1:10 @ A3

1x shaped vinyl overlay panel with applied vinyl print to face to transom window over main entrance doors.




3 HANGING SIGN - SCALE 1:10 @ A3

1x replacement hanging sign back to back, consisting of a fabricated fret cut faces, aluminium round tray panel backed up with opal acrylic / vinyl lettering & back illuminated from inside by means of white LED's.

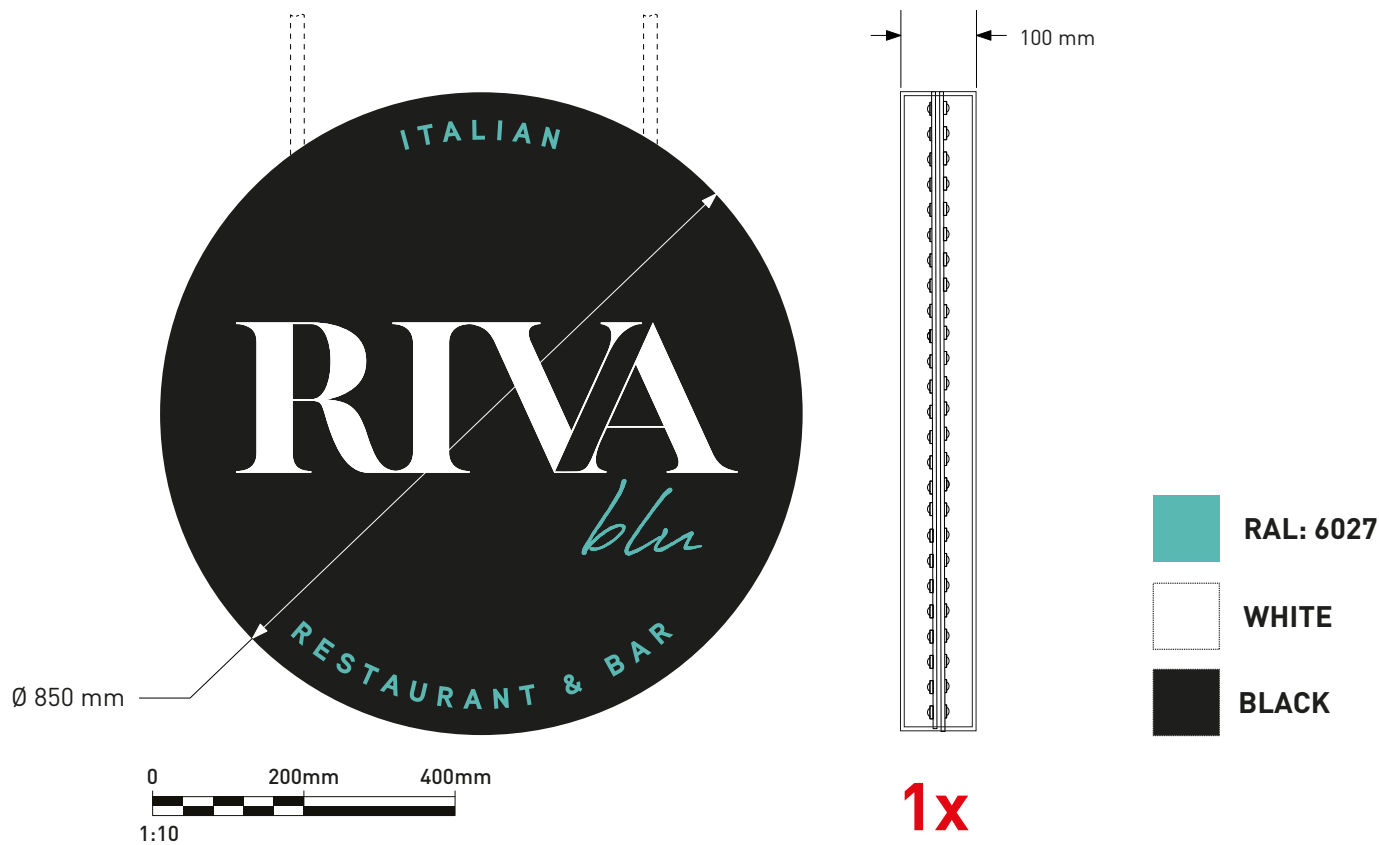

4 AWNING - SCALE 1:50 @ A3

Refurbish existing awning with printed logo & lettering to valance as indicated.

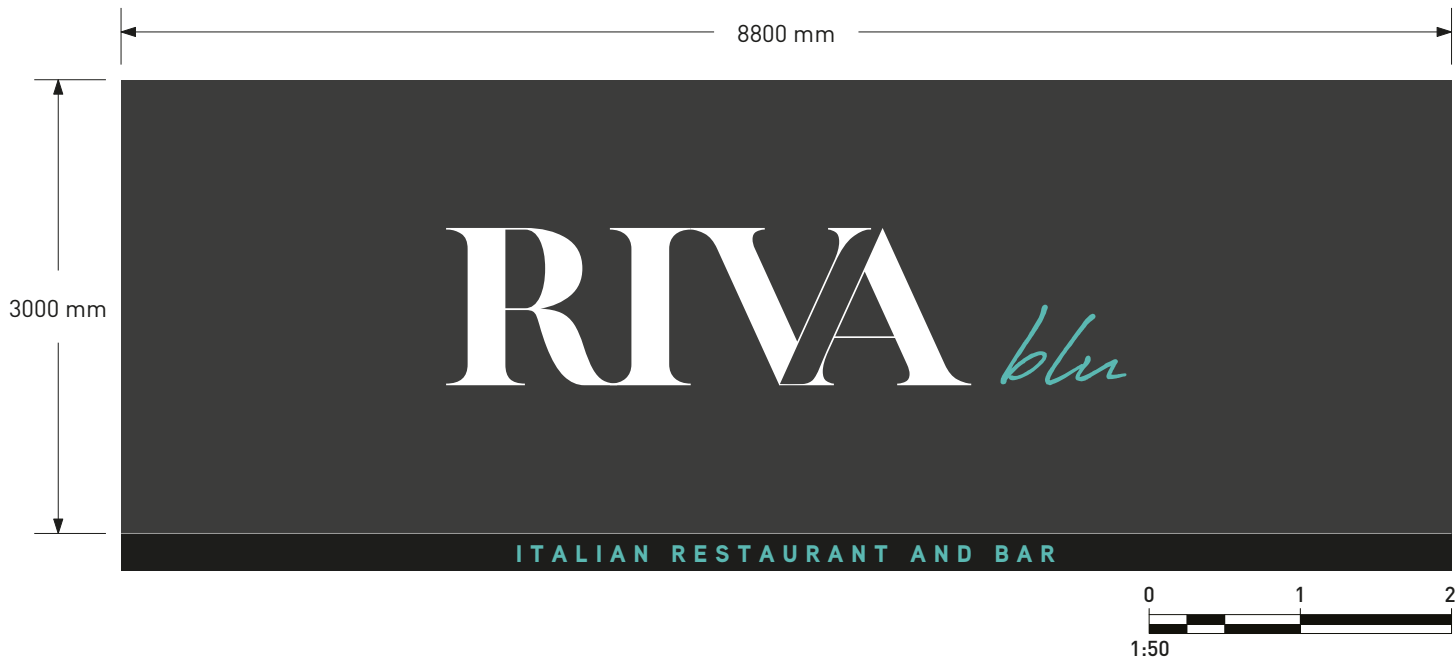

5 NEON WINDOW SIGNAGE, PASTA PIZZA GRILLS COCKTAILS

Built up face illuminated, neon effect letters with 35mm returns. Fixed to a clear hanging carrier panel
Internal fixed to ceiling with suitable fixings.

