
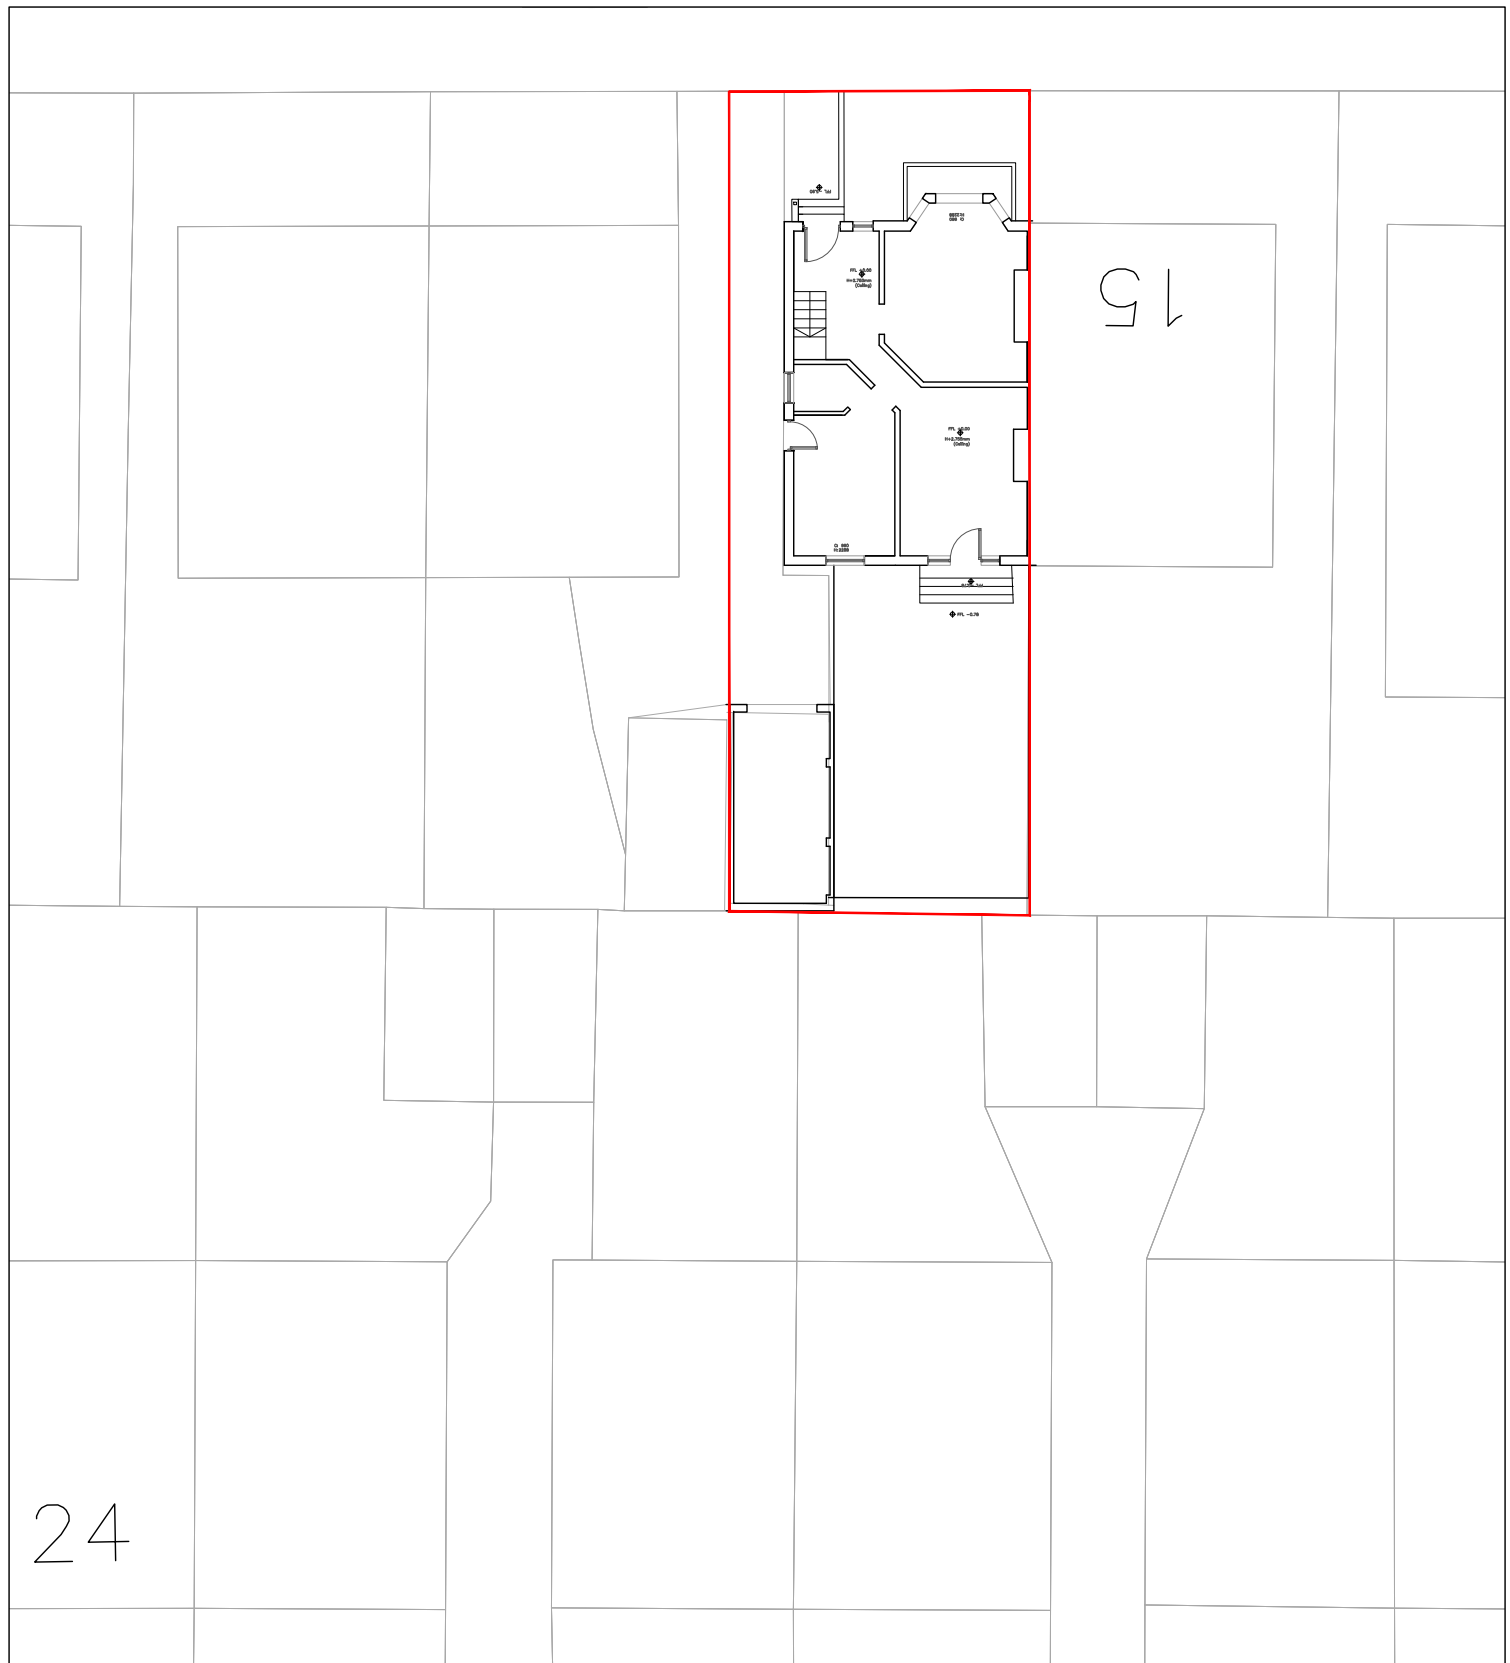


Suite 4a, 30 Bancroft  
Hitchin, SG5 1LE  
01462 236866  
michael@michaelcollinsarchitects.com  
www.michaelcollinsarchitects.com

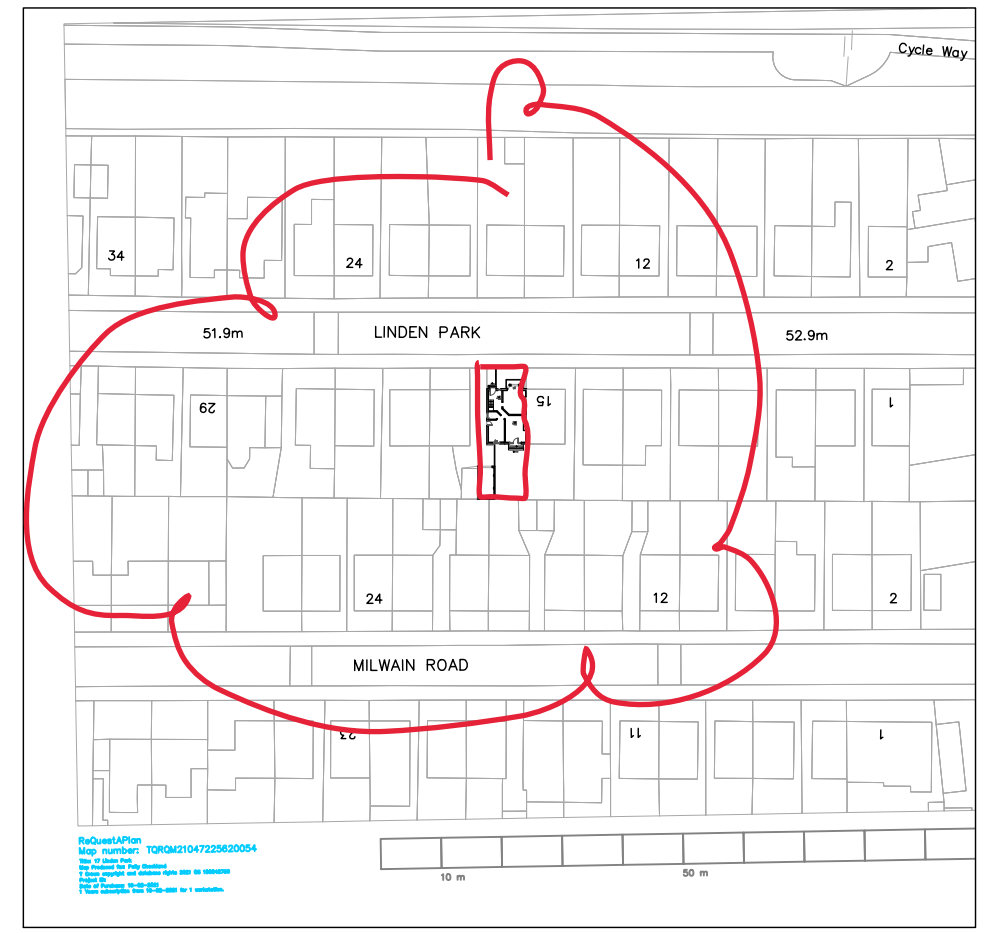

Check scale bar correct - ask polly  
and Joe to verify this is their legal  
boundary

Note these layouts are preliminary until further surveys are undertaken.  
Note all boundaries are taken from OS Data and are indicative.  
Do not scale from this plan  
Note that this is NOT a title deed plan.

Note: This drawing is copyright  
Do not scale from this drawing  
Note: to be read in conjunction with Structural Engineers  
Information, specification and drawings  
All setting out dimensions to be checked on site by  
contractor and any discrepancies to be noted ASAP.  
Windows, steelwork, to be site sized.  
All sundry work not shown to be undertaken in accordance  
with the British standards

Michael Collins Architect LLP

17 Linden park  
Job No. 095 Location and block plan  
Stage: 3  
Status: Planning  
REVISION: Scale 1:1250 @:A3

001