



SITE NGR
E384990 / N397748

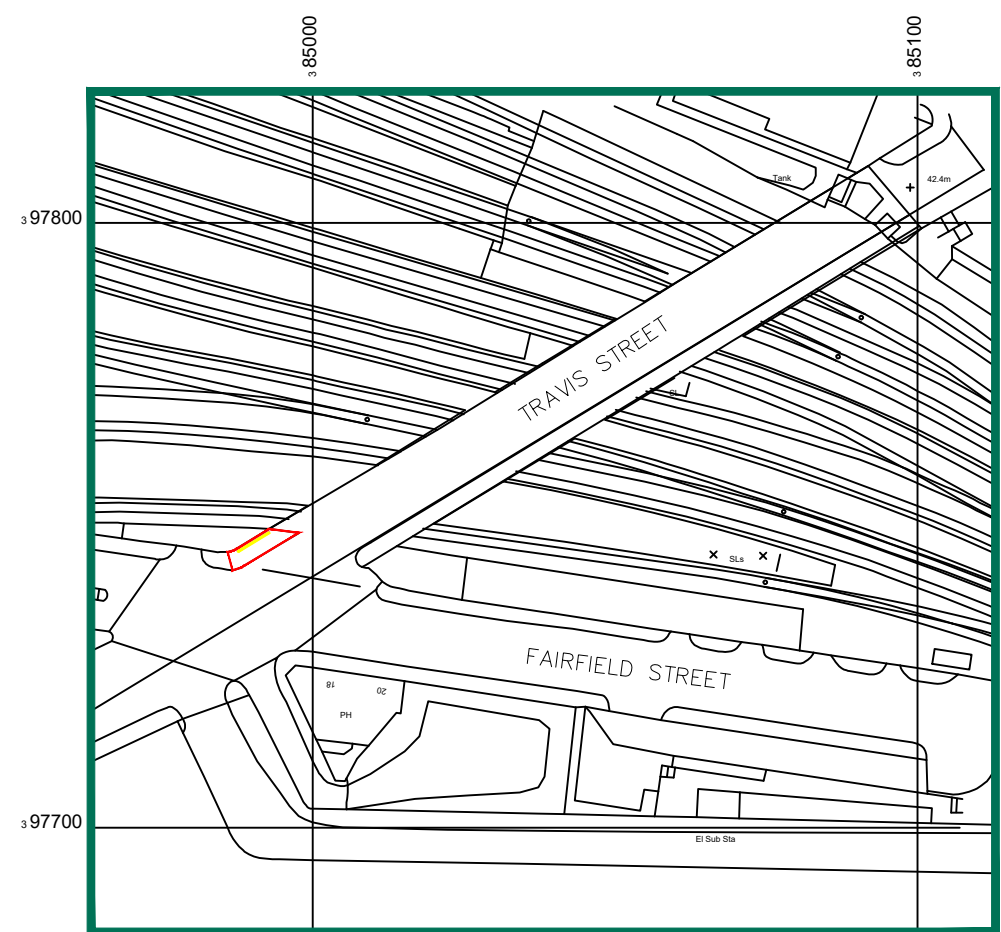


LOCATION PLAN

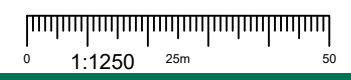


SITE PHOTOGRAPH

STREETVIEW LINK – <https://goo.gl/maps/wjJr54F5hH1DHW49>

EXISTING/PROPOSED SIGN
LOCATION

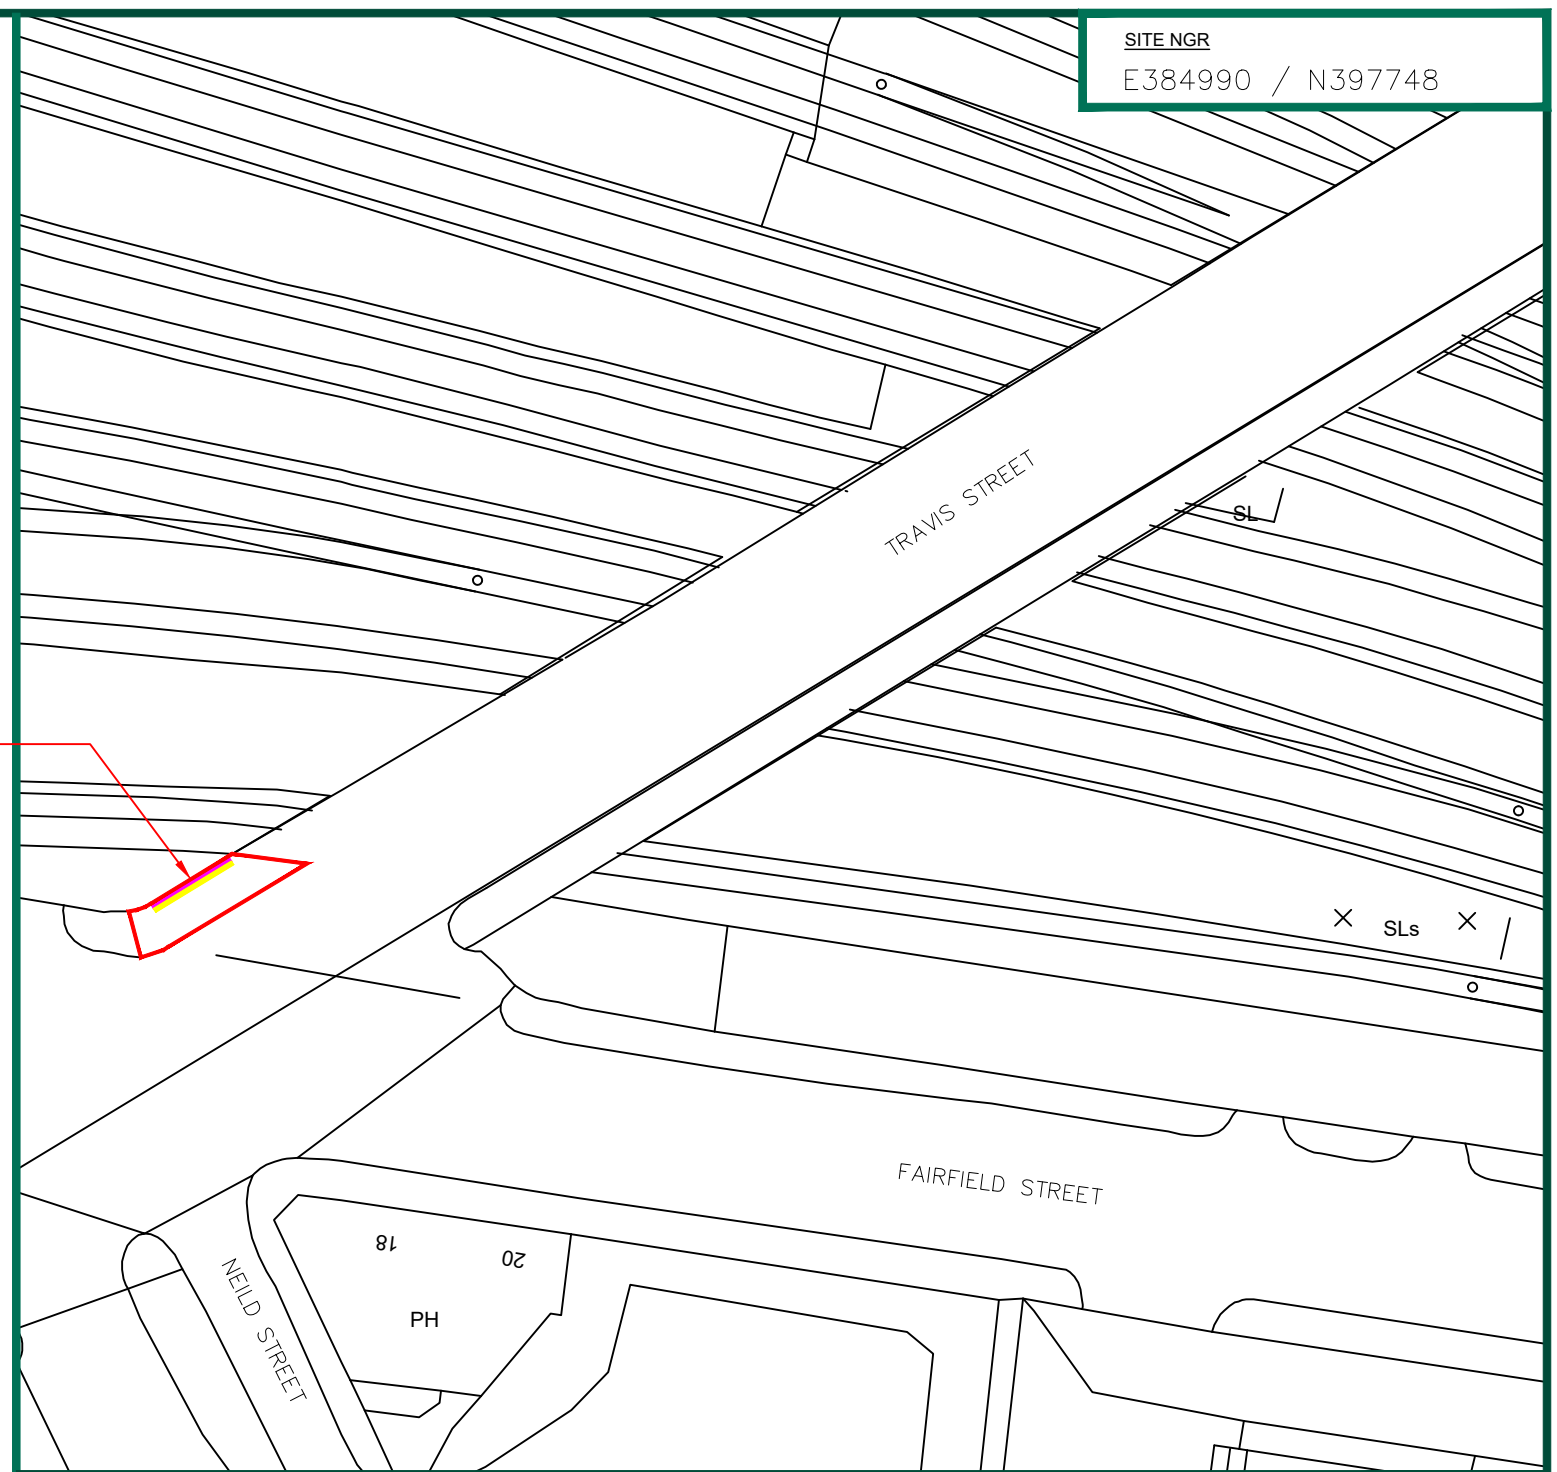

LOCATION PLAN

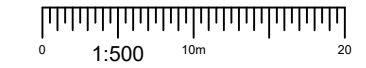

- SITE DEMISE LINE
- EXISTING 48-SHEET ADVERTISING HOARDING
- UPGRADE OF 1No. 48-SHEET ADVERTISING HOARDING TO DIGITAL LED DISPLAY



CLIENT




ADDRESS
SIGNAGE REPLACEMENT AT FAIRFIELD STREET &
TRAVIS STREET, MANCHESTER PICCADILLY,
M1 2PZ

A	FIRST ISSUE	PH	25.01.22	SLC
REV	DESCRIPTION	BY	DATE	CHKD
SCALE	DRAWN	CHECKED	APPROVED	
AS SHOWN	PH	DCC	PC	
	DATE 25.01.22	DATE 25.01.22	DATE 25.01.22	


TITLE
SITE LOCATION PLAN

DRAWING NUMBER
YZ020301199001_001_A

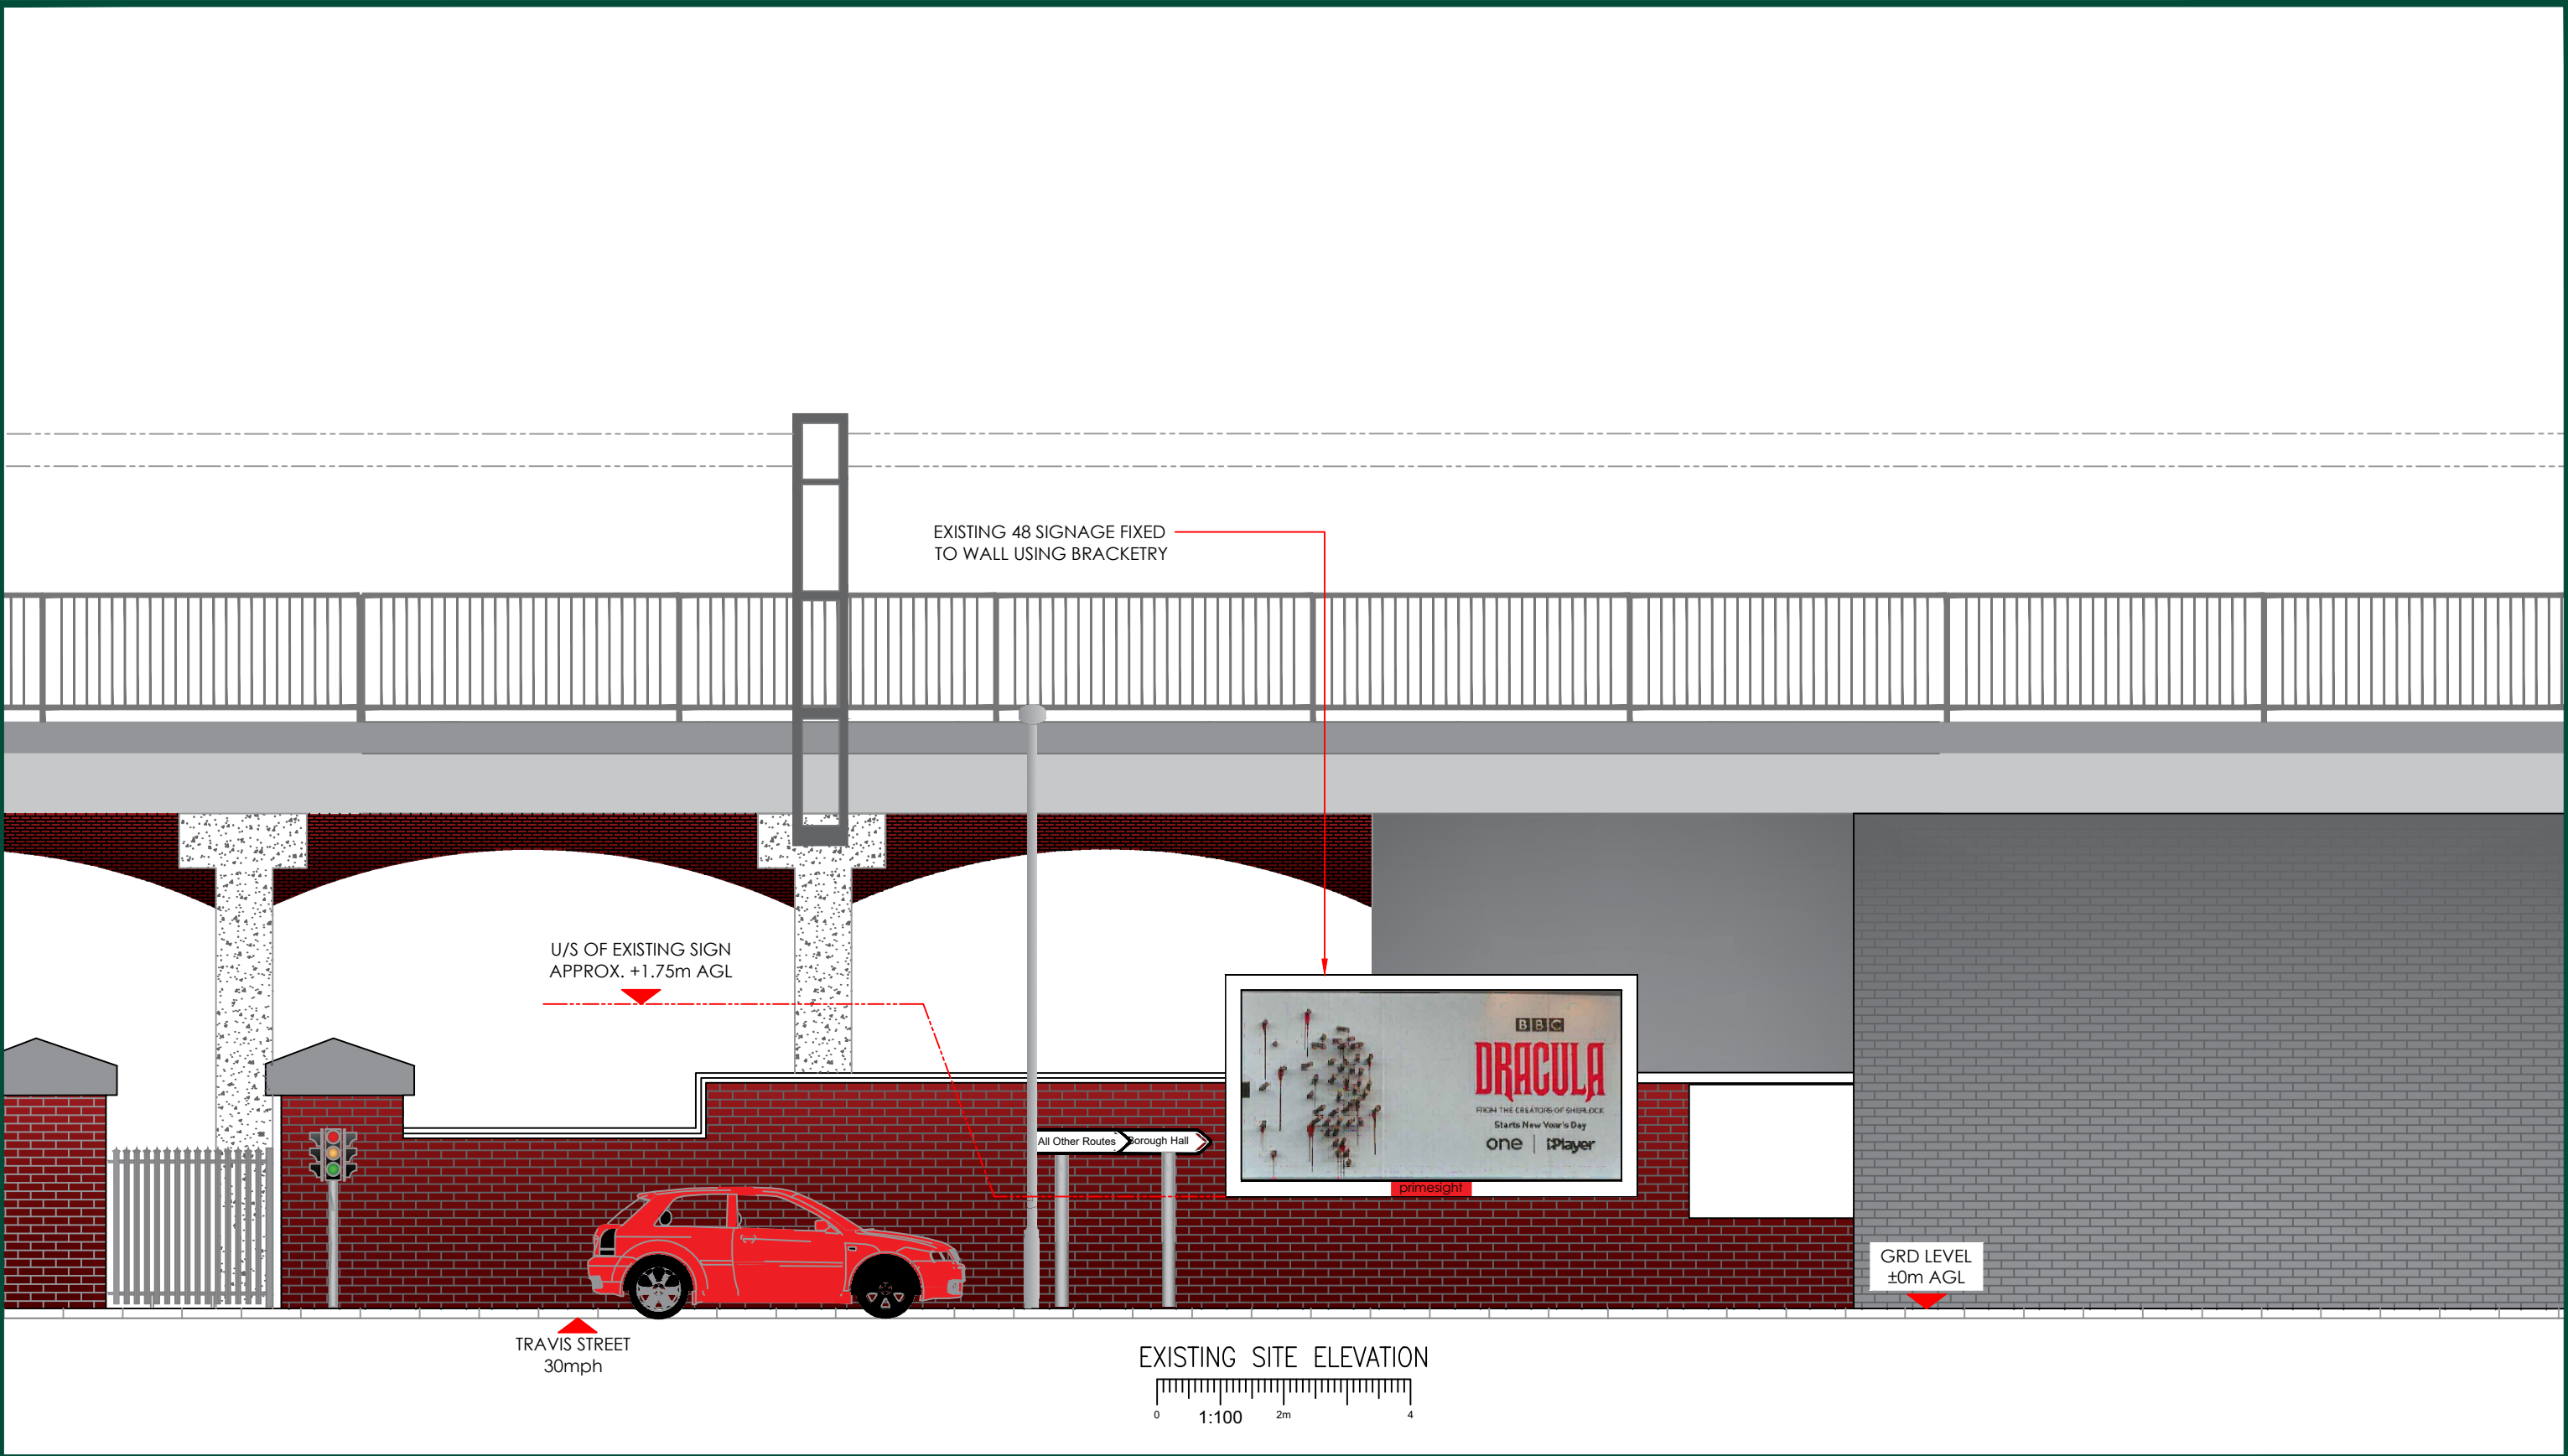


		CLIENT				ADDRESS SIGNAGE REPLACEMENT AT FAIRFIELD STREET & TRAVIS STREET, MANCHESTER PICCADILLY, M1 2PZ	
						TITLE EXISTING SITE ELEVATION	
						DRAWING NUMBER YZ020301199001_002_A	
A		FIRST ISSUE		PH	25.01.22	SLC	
REV		DESCRIPTION		BY	DATE	CHKD	
SCALE 1:100		DRAWN PH DATE 25.01.22	CHECKED DCC DATE 25.01.22	APPROVED PC DATE 25.01.22			

DESKTOP SURVEY CAVEAT
SITE INFORMATION HAS BEEN DERIVED FROM GOOGLE STREETVIEW
AND OTHER SOURCES AS NECESSARY, ALTHOUGH BEST EFFORTS
HAVE BEEN MADE TO ENSURE THE DRAWING REPRESENT THE SITE
FROM INFORMATION AVAILABLE IT MUST BE UNDERSTOOD THAT
THE FINAL SETTING OUT ON SITE MAY VARY

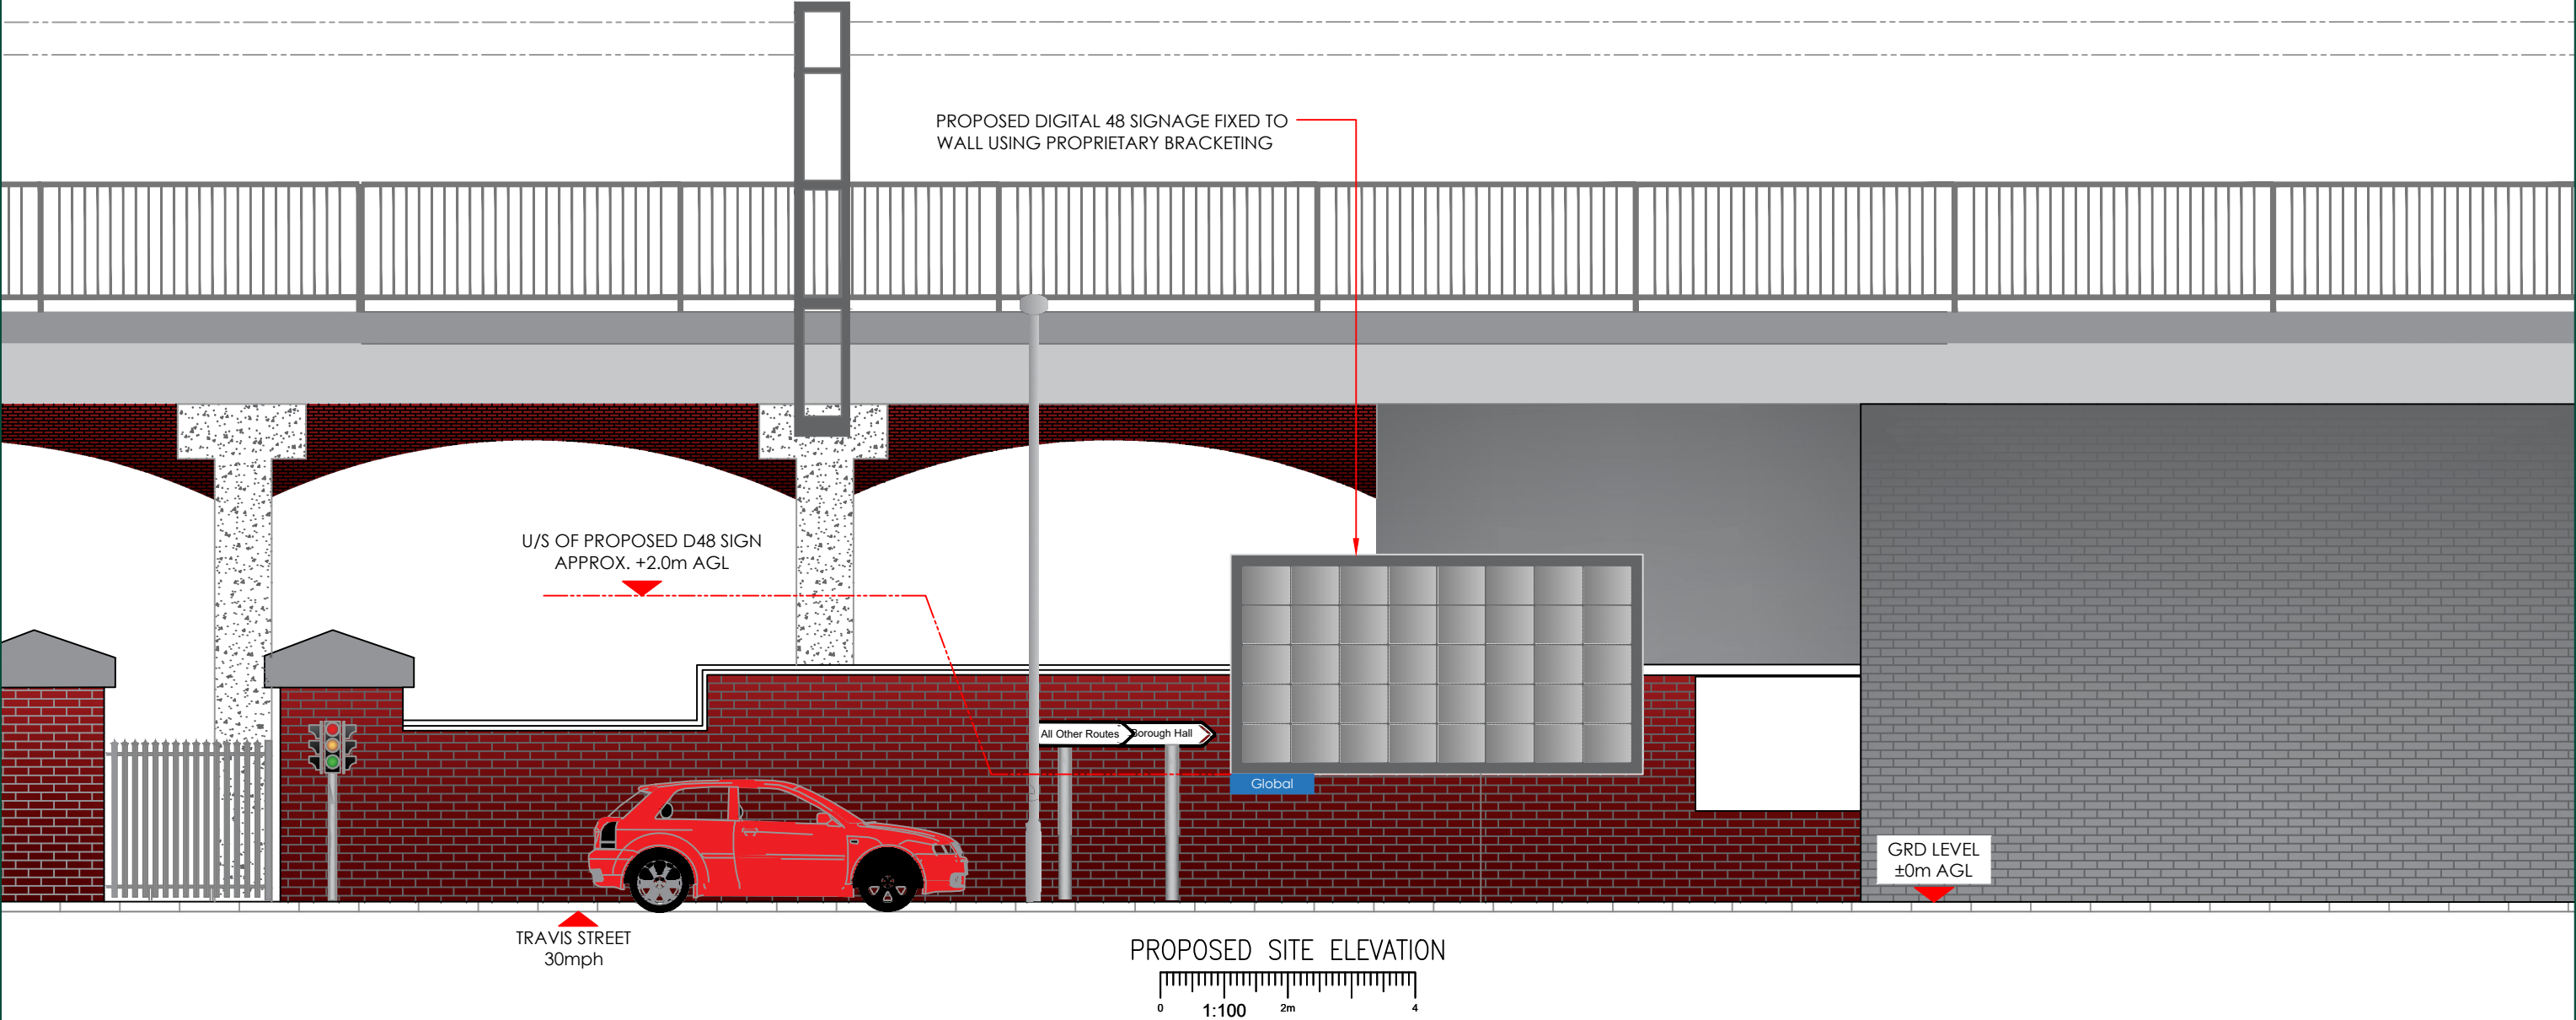


		CLIENT				ADDRESS SIGNAGE REPLACEMENT AT FAIRFIELD STREET & TRAVIS STREET, MANCHESTER PICCADILLY, M1 2PZ	
						TITLE PROPOSED SITE ELEVATION	
						DRAWING NUMBER YZ020301199001_003_A	
A		FIRST ISSUE		PH	25.01.22	SLC	
REV		DESCRIPTION		BY	DATE	CHKD	
SCALE		DRAWN		CHECKED		APPROVED	
1:100		PH		DCC		PC	
		DATE		DATE		DATE	
		25.01.22		25.01.22		25.01.22	

DESKTOP SURVEY CAVEAT
SITE INFORMATION HAS BEEN DERIVED FROM GOOGLE STREETVIEW
AND OTHER SOURCES AS NECESSARY, ALTHOUGH BEST EFFORTS
HAVE BEEN MADE TO ENSURE THE DRAWING REPRESENT THE SITE
FROM INFORMATION AVAILABLE IT MUST BE UNDERSTOOD THAT
THE FINAL SETTING OUT ON SITE MAY VARY

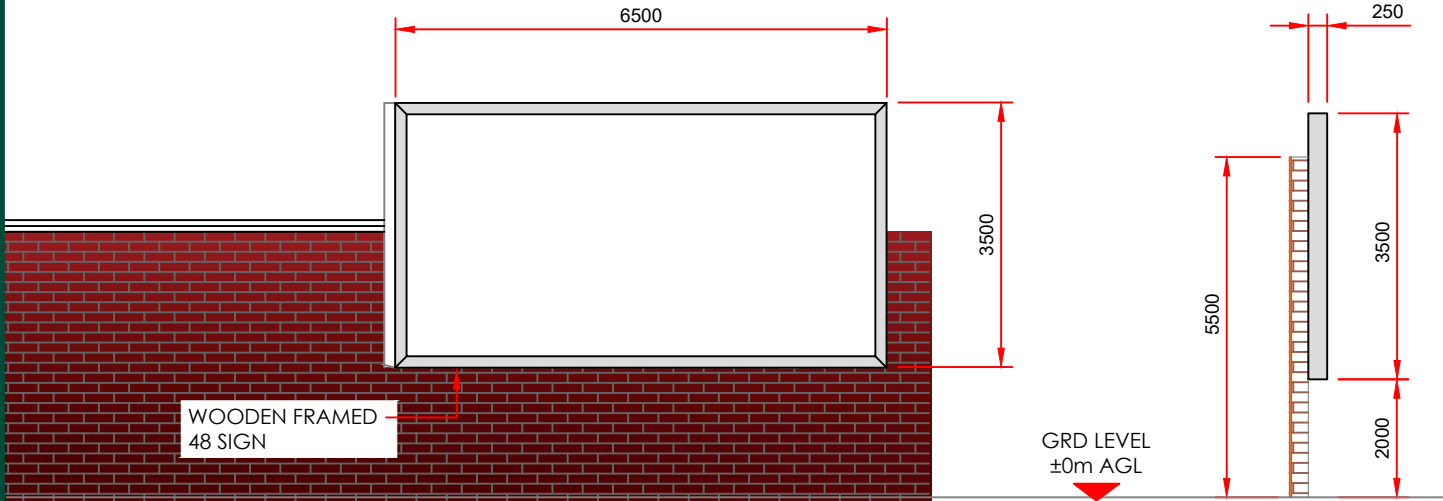



ELEVATION

SECTION A-A

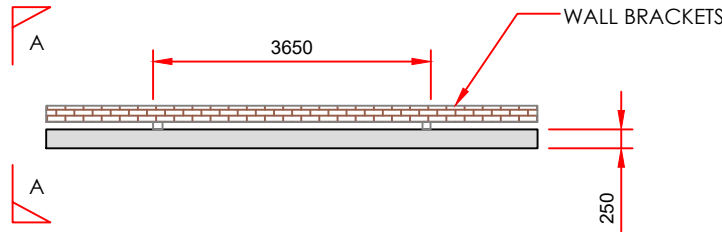


SHEET PANEL PLAN

EXISTING SPECIFICATION – 48 SHEET PANEL

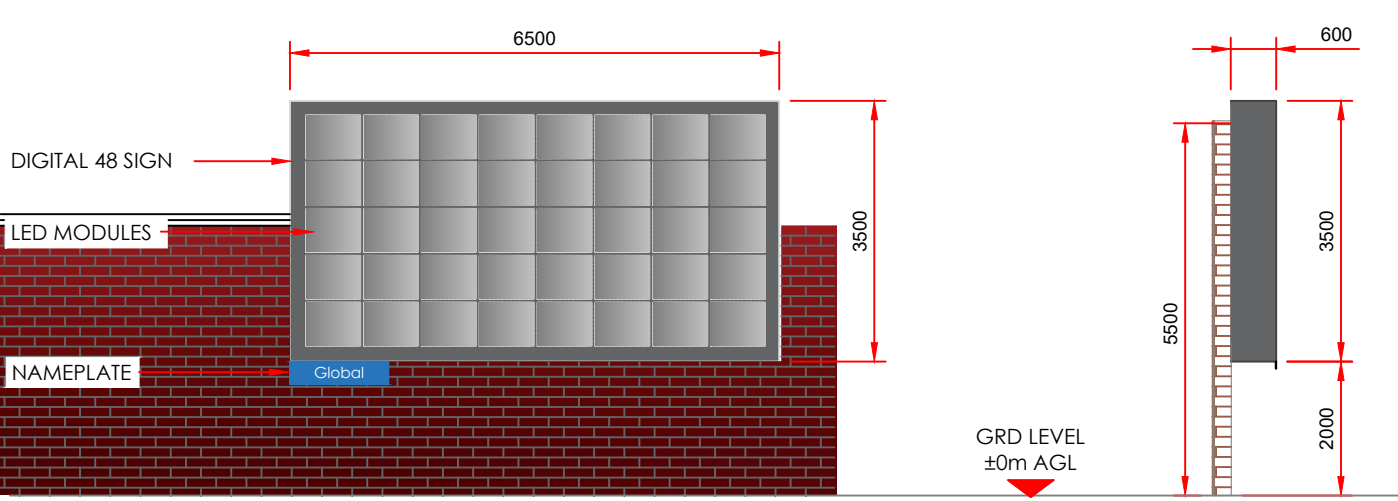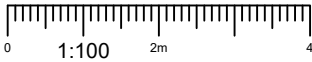


ELEVATION

SECTION A-A

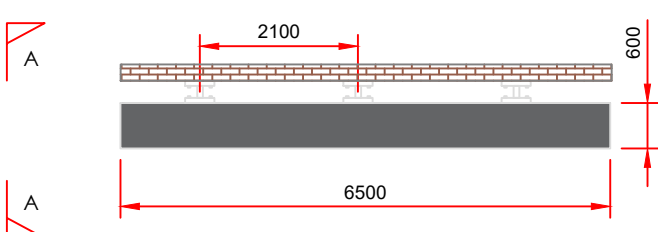

SHEET PANEL PLAN

PROPOSED SPECIFICATION – DIGITAL 48 SHEET PANEL

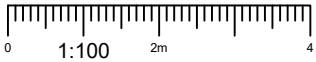

CLIENT



A	FIRST ISSUE	PH	25.01.22	SLC
REV	DESCRIPTION	BY	DATE	CHKD
SCALE	DRAWN	CHECKED	APPROVED	
1:100	PH	DCC	PC	
	DATE	DATE	DATE	
	25.01.22	25.01.22	25.01.22	


ADDRESS
SIGNAGE REPLACEMENT AT FAIRFIELD STREET &
TRAVIS STREET, MANCHESTER PICCADILLY,
M1 2PZ

TITLE
EXISTING & PROPOSED SIGN SPECIFICATION

DRAWING NUMBER
YZ020301199001_004_A



EXISTING SITE VIEW

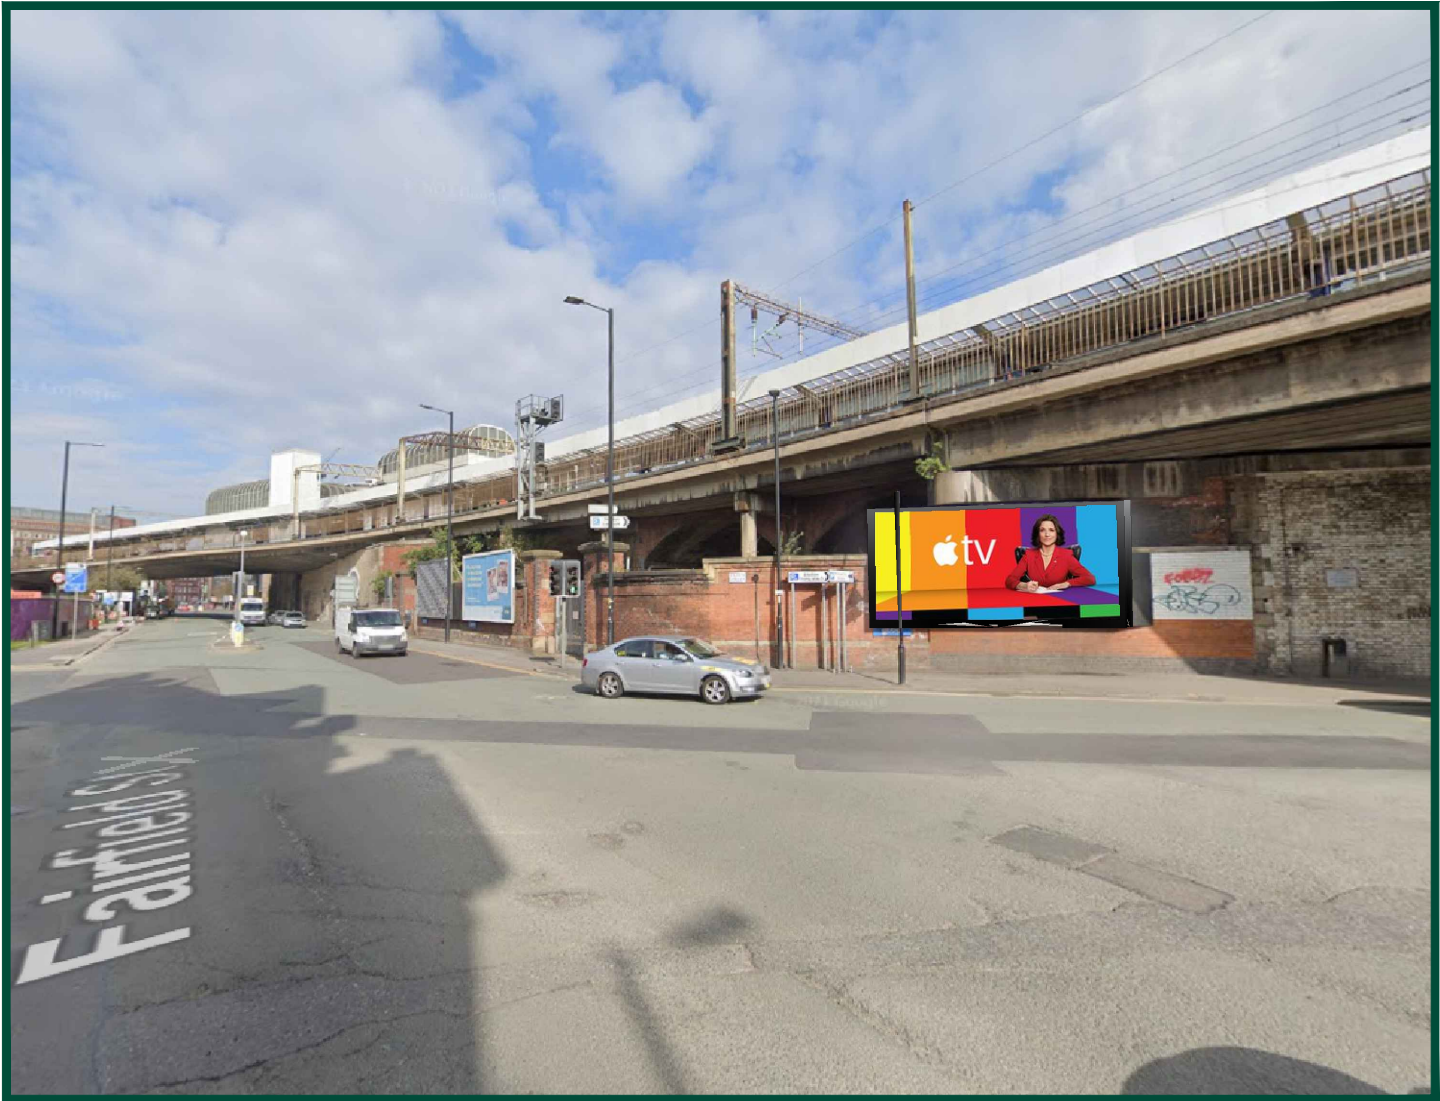

PROPOSED SITE VIEW



CLIENT



					ADDRESS SIGNAGE REPLACEMENT AT FAIRFIELD STREET & TRAVIS STREET, MANCHESTER PICCADILLY, M1 2PZ
A	FIRST ISSUE	PH	25.01.22	SLC	TITLE PHOTO MONTAGE
REV	DESCRIPTION	BY	DATE	CHKD	
SCALE N.T.S	DRAWN PH DATE 25.01.22	CHECKED DCC DATE 25.01.22	APPROVED PC DATE 25.01.22	DRAWING NUMBER YZ020301199001_005_A	