

NOTES:

This drawing is not a working drawing, and is only for the purpose of the following:-

A - Planning Submission
B - Building Regulations Submission


The main contractor is responsible for informing the lead designer of any discrepancy on, or between, this drawing and any other relevant documents.

All existing walls, foundations and details or other structural items are to be confirmed load bearing and adequate for increased loading where relevant prior to work commencing.


Any existing walls to be removed are to be confirmed non-loadbearing prior to removal.

Boundaries, angles, and dimensions are to be checked by the main contractor prior to work commencing.


Written dimensions only to be used from this drawing. If in doubt consult the lead designer for clarification.

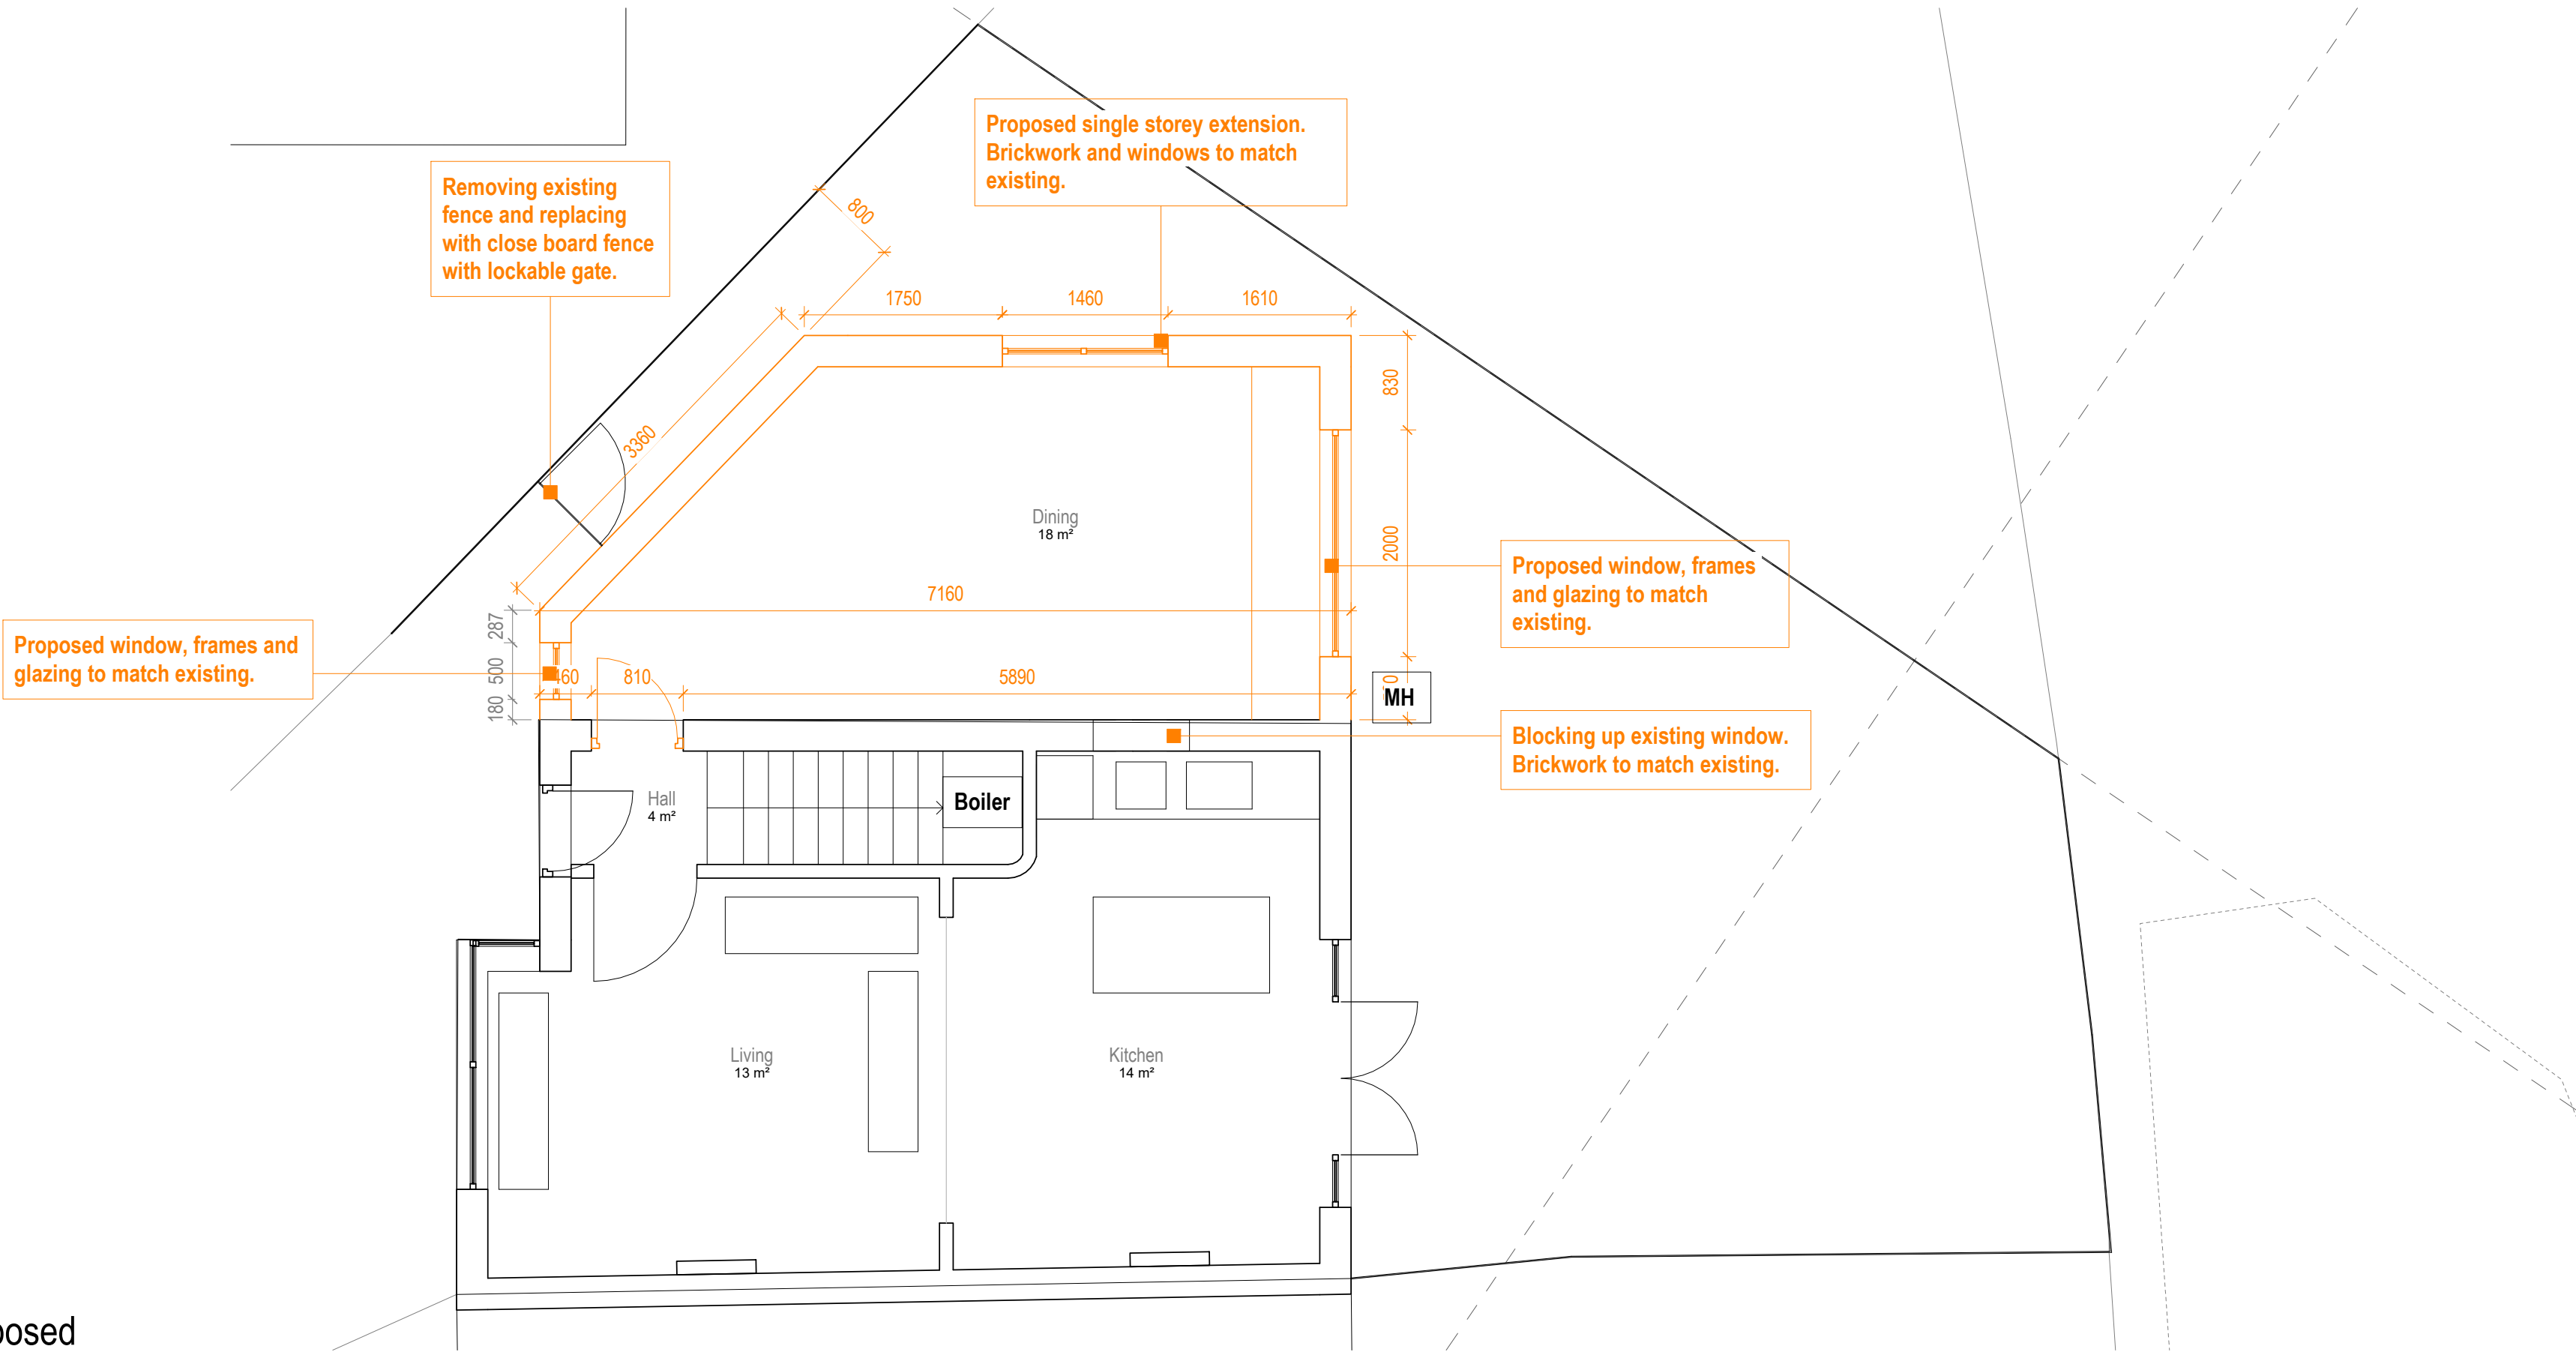


2 Level 0 Proposed
1 : 50

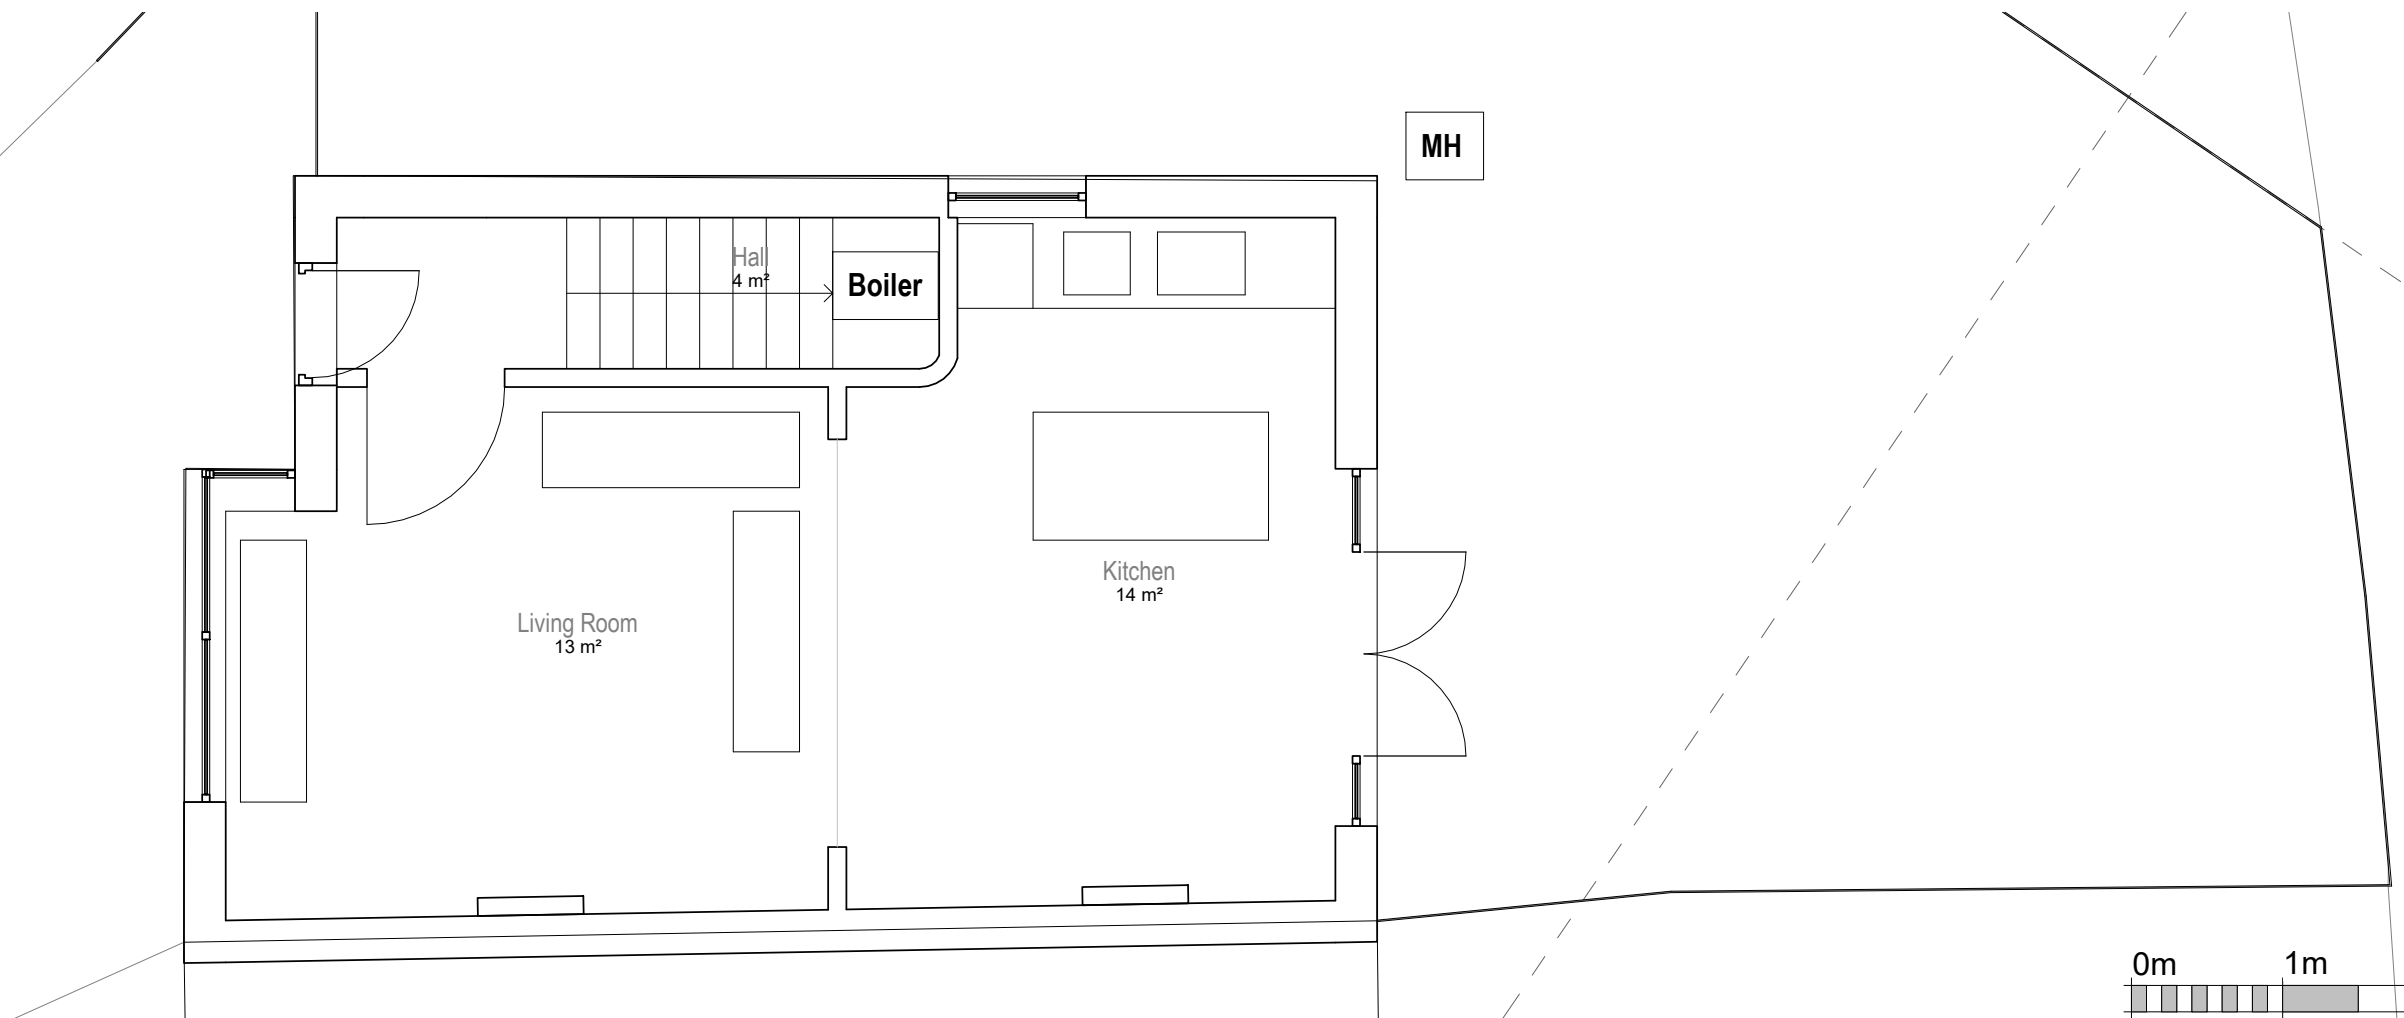

1 Level 0 Existing
1 : 50

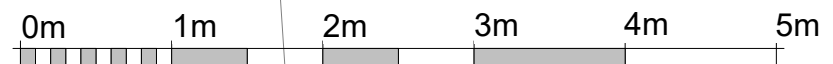

VISUAL SCALE 1:50 @ A2

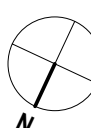

M83	
Client	
Faisal Abdullah	
Project Title	
7 SAXELBY DRIVE CHEETHAM HILL, MANCHESTER M8 8DU	
Drawing Title	
Existing and Proposed Ground Floor A2	
Drawing No.	Rev
P2	
Scale @ A3	Date
1 : 50	
Created By	Building Control
Check By	Client
	Architect
This drawing and the copyright design rights and all other intellectual property rights in it belong to M83 Associates Ltd. No copies or adaptations of any kind may be made without the written permission of M83 Associates Ltd.	