


1.8m high fence to boundaries. 1.5m close boarded TSW featherboard panels with concrete posts and concrete gravel boards to base.

Rev	Date	Description
XX	XX:XX:XX	XXXX

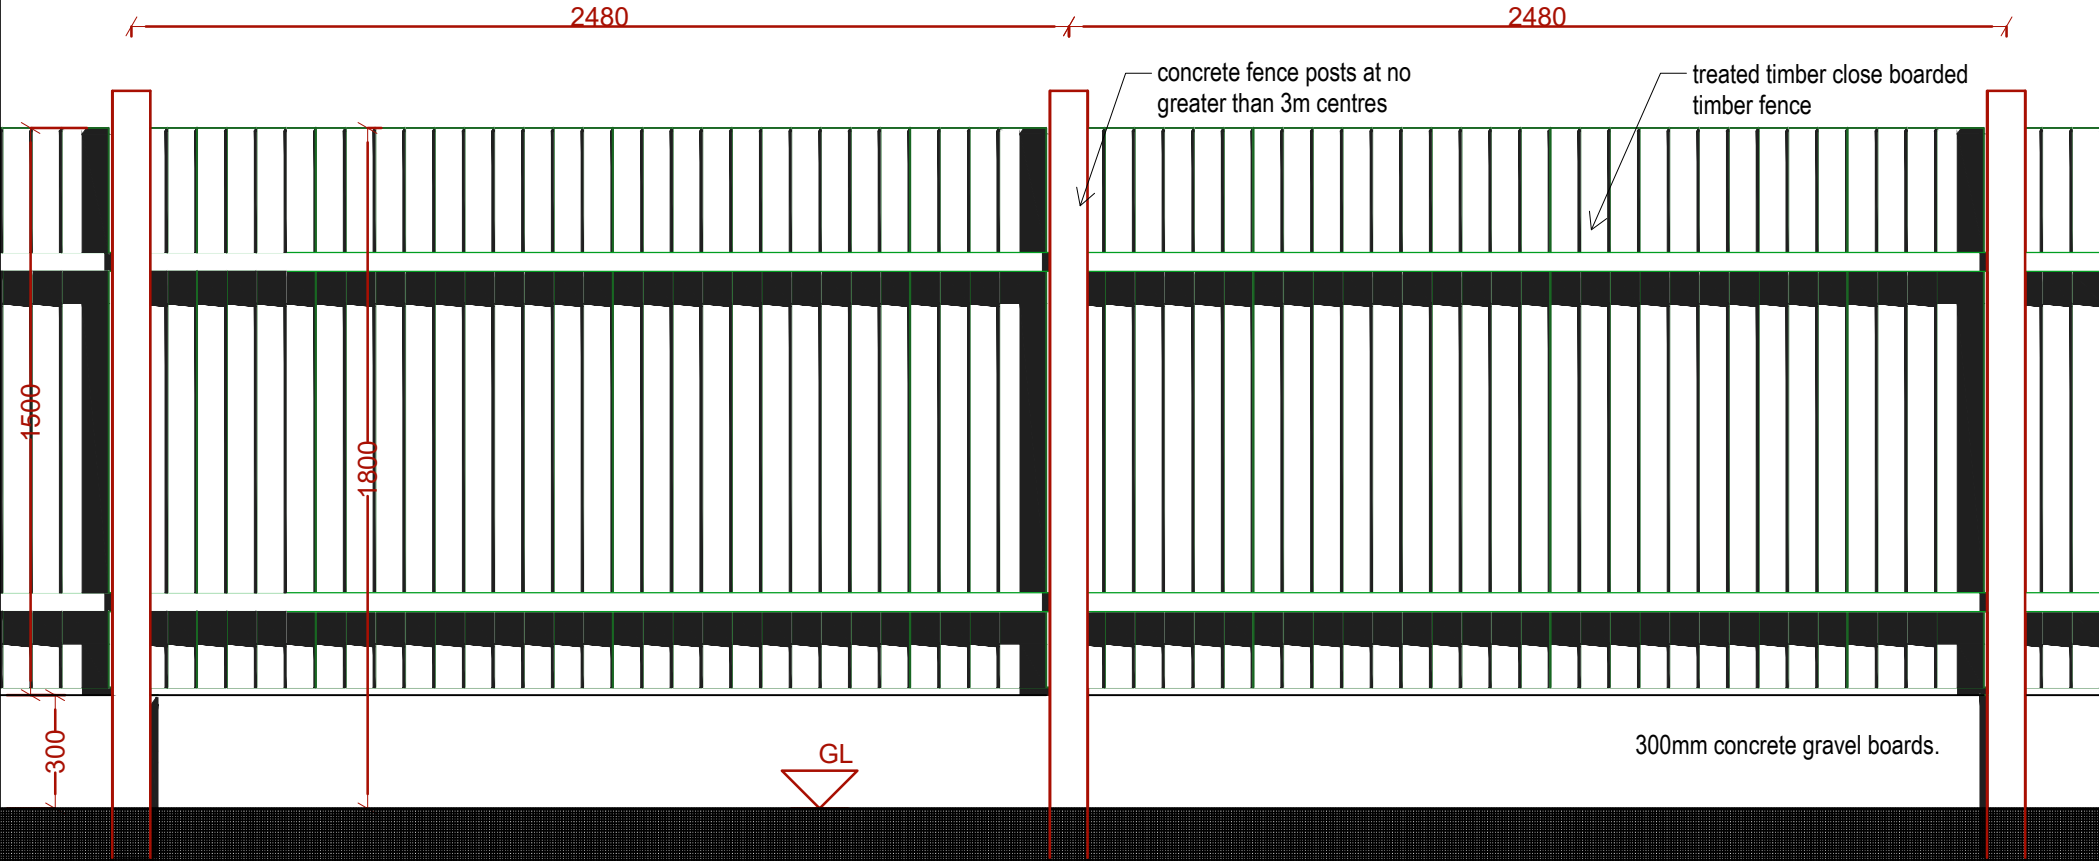

Client
Wythenshawe Community Housing Group
-

Project
Oakwood Lodge
Wythenshawe

Title
Proposed Boundary Fence Detail
-

Job No
5415

Drawing No
P-05

Scale
1:20 @ A4

Date
10.12.21

Status
Planning

Rev
Rev A

Drawn
SB

Approved
-



Arcus Consulting LLP
Wakefield 0192 466 9000
Liverpool 0151 708 1080
info@arcus.uk.com

Manchester 0161 905 3222
Newcastle 0191 272 5781
www.arcus.uk.com

London 0208 8742 2512
Rugby 01788 297 127

This drawing is the copyright of Arcus. Contractors must check all dimensions on site. Do not scale the drawings. Only figured dimensions are to be worked to.