


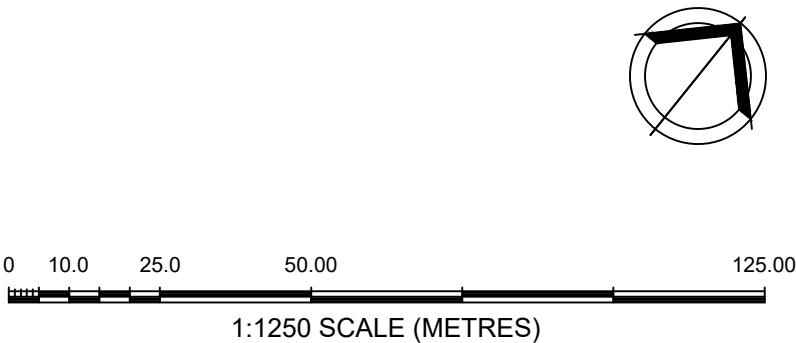

Ordnance Survey, (c) Crown Copyright 2022. All rights reserved. Licence number 100022432

Parrs Wood High School - Location Plan
Scale 1:1250 @ A1



Aspects of this proposal may fall within the remit of the Party Wall Etc. Act 1996. If applicable any affected Adjoining Owners must be notified by way of a Notice. An agreement should be obtained from the Adjoining Owner in respect of the planned works if they fall within the scope of the Act. If applicable you may be required to appoint a Party Wall Surveyor.

No works should commence until plans have been approved by and/or submitted to the Building Control officer. Should any works commence prior to this approval being issued then this is done entirely at the client/contractor's own risk and expense.

The Client must be aware of their duties under the Construction (Design & Management) Regulations 2015 to appoint a Principal Designer and Principal Contractor. In the case of domestic projects the Principal Contractor is to undertake these duties on behalf of the client.

Rev	Description	Date
Client	Parrs Wood High School Wilmslow Rd Manchester M20 8PG	
Project	Boundary Wall Works	
Drawing	Location Plan	
Scale	1:1250@A1	Drawn LD Checked JV Approved JV
Project No.	S9/10439	Date 11/03/2022
Drawing Identifier	S9-10439-P-02	